


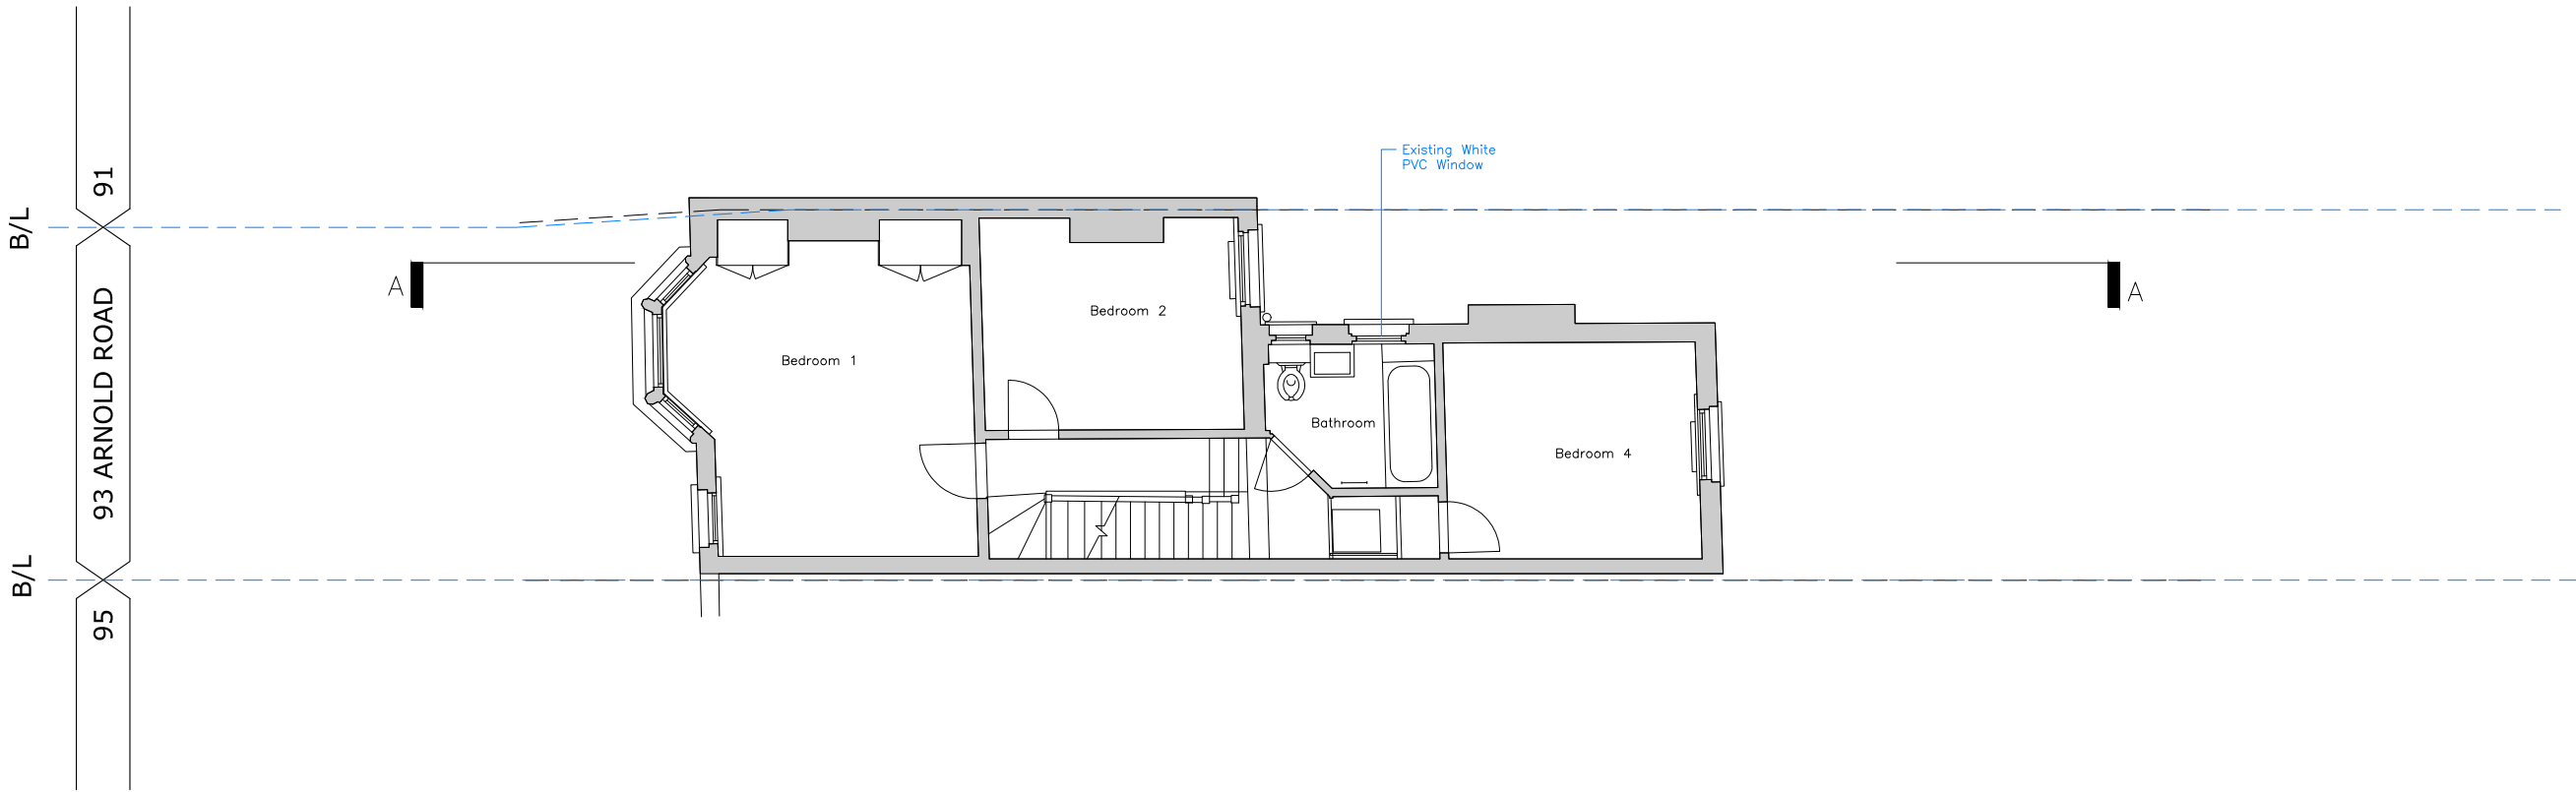



|                                |      |                  |         |
|--------------------------------|------|------------------|---------|
| R02 24/02/2023 Planning Set AD |      |                  |         |
| R01 21/02/2023 Planning Set AD |      |                  |         |
| REV.                           | DATE | REASON FOR ISSUE | INITIAL |

PROJECT  
93 Arnold Rd,  
London  
Lee Grayson

DRAWING TITLE  
First Floor Plan  
Existing



SCALE  
1:100 @A3

DRAWN  
AD

CHECKED  
VK


DATE  
FEB 2023

REV.  
R02

JOB. No  
010

DWG. No  
FF-EX.02

STATUS  
Planning

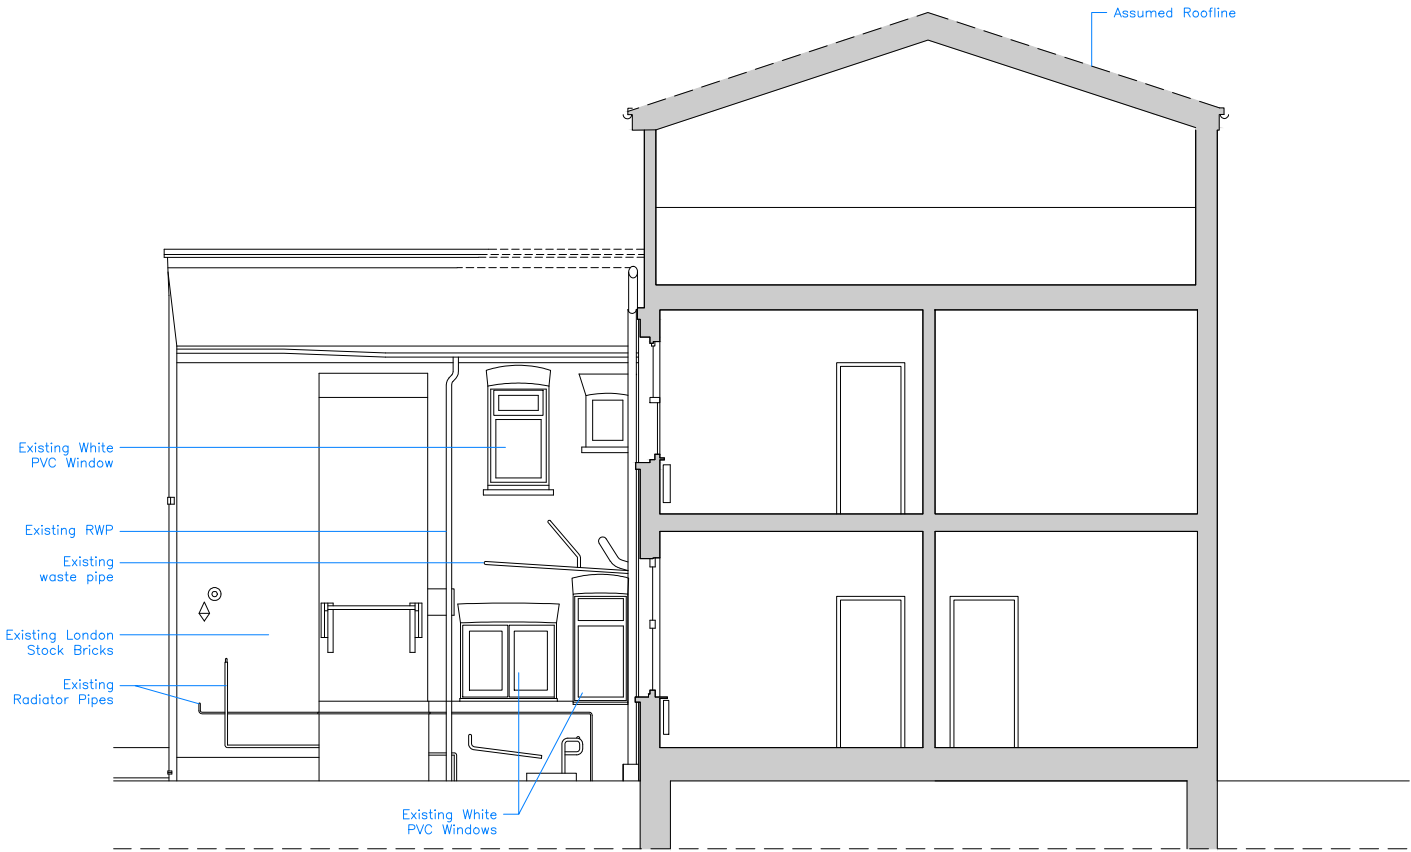


|      |            |                  |         |
|------|------------|------------------|---------|
| REV. | DATE       | REASON FOR ISSUE | INITIAL |
| R02  | 24/02/2023 | Planning Set     | AD      |
| R01  | 21/02/2023 | Planning Set     | AD      |

PROJECT  
93 Arnold Rd,  
London  
Lee Grayson

DRAWING TITLE  
Section A-A  
Existing

|                    |                     |
|--------------------|---------------------|
| SCALE<br>1:100 @A3 | DATE<br>FEB 2023    |
| DRAWN<br>AD        | CHECKED<br>VK       |
| JOB. No<br>010     | DWG. No<br>SA-EX.03 |
| STATUS<br>Planning | REV.<br>R02         |

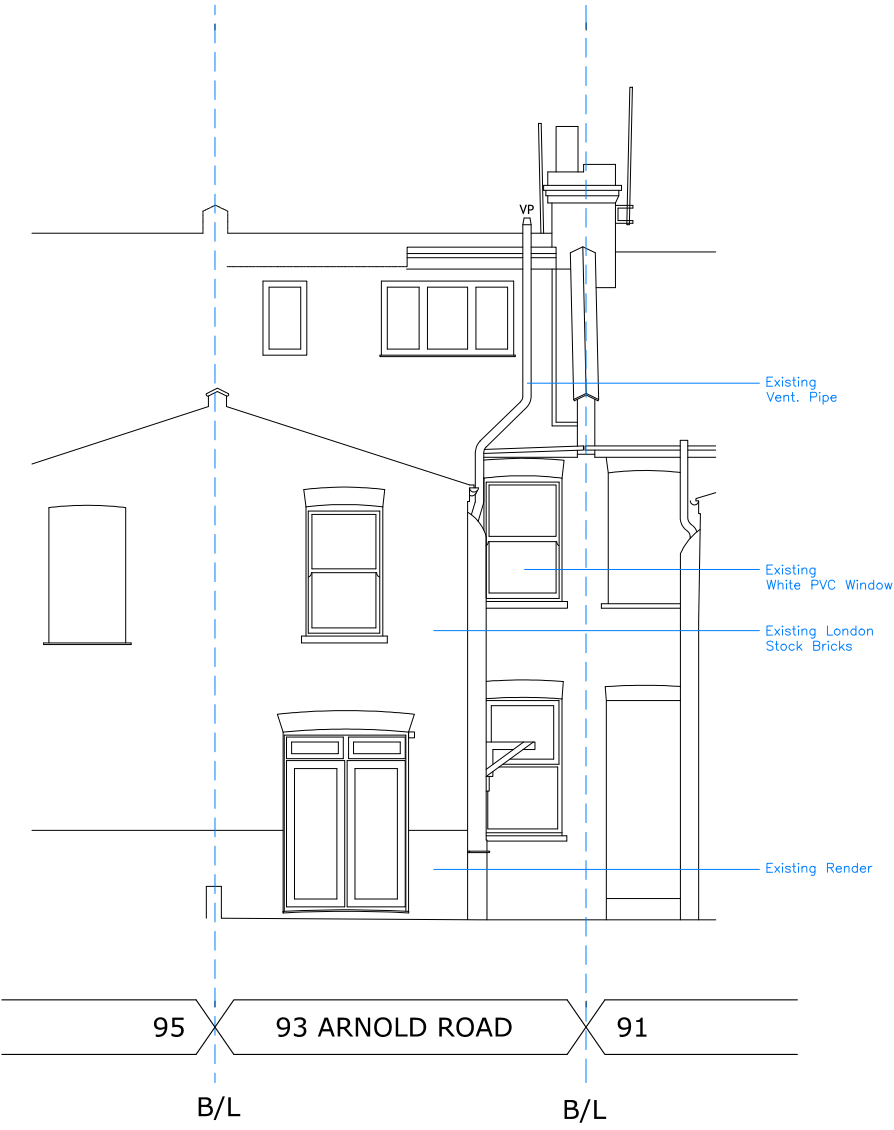

|      |            |                  |         |
|------|------------|------------------|---------|
|      |            |                  |         |
|      |            |                  |         |
| R02  | 24/02/2023 | Planning Set     | AD      |
| R01  | 21/02/2023 | Planning Set     | AD      |
| REV. | DATE       | REASON FOR ISSUE | INITIAL |

PROJECT  
93 Arnold Rd,  
London  
Lee Grayson

SCALE  
1:100 @A3

DATE  
FEB 2023

DRAWN  
AD

CHECKED  
VK

DRAWING TITLE  
Rear Elevation  
Existing

JOB. No

010

DWG. No

RE-EX.04

REV.

R02

STATUS

Planning



|      |            |                  |         |
|------|------------|------------------|---------|
|      |            |                  |         |
|      |            |                  |         |
| R02  | 24/02/2023 | Planning Set     | AD      |
| R01  | 21/02/2023 | Planning Set     | AD      |
| REV. | DATE       | REASON FOR ISSUE | INITIAL |

PROJECT  
93 Arnold Rd,  
London  
Lee Grayson

SCALE  
1:100 @A3

DATE  
FEB 2023

DRAWN  
AD

CHECKED  
VK

DRAWING TITLE  
Front Elevation  
Existing

JOB. No

010

DWG. No

FE-EX.05

REV.

R02

STATUS

Planning