





- DOCUMENT NOTES:
- 1. THIS DRAWING IS FOR PLANNING PURPOSES ONLY AND SHOULD NOT BE USED FOR CONSTRUCTION.
 - 2. THIS DRAWING AND DESIGN IS FOR USE SOLELY IN CONNECTION WITH THE PROJECT DESCRIBED BELOW.
 - 3. THIS DRAWING AND DESIGN IS THE PROPERTY OF AS STUDIO AND MUST NOT BE ISSUED, LOANED OR COPIED WITHOUT WRITTEN CONSENT.
 - 4. THIS DRAWING IS TO BE READ IN CONJUNCTION WITH ALL ADDITIONAL INFORMATION FORMING PART OF THIS APPLICATION.

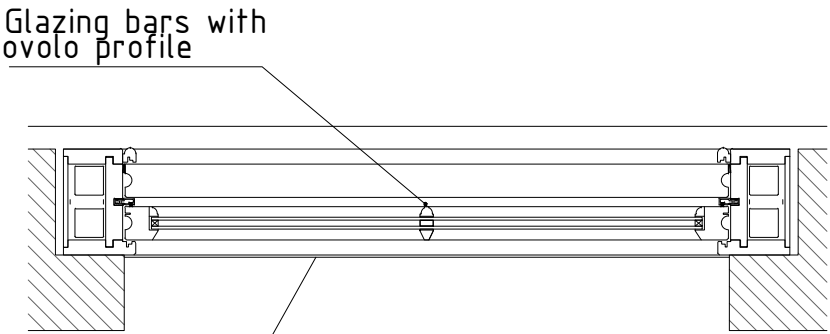


TYPICAL PLAN

TYPICAL DOUBLE
GLAZED WINDOW
DETAIL

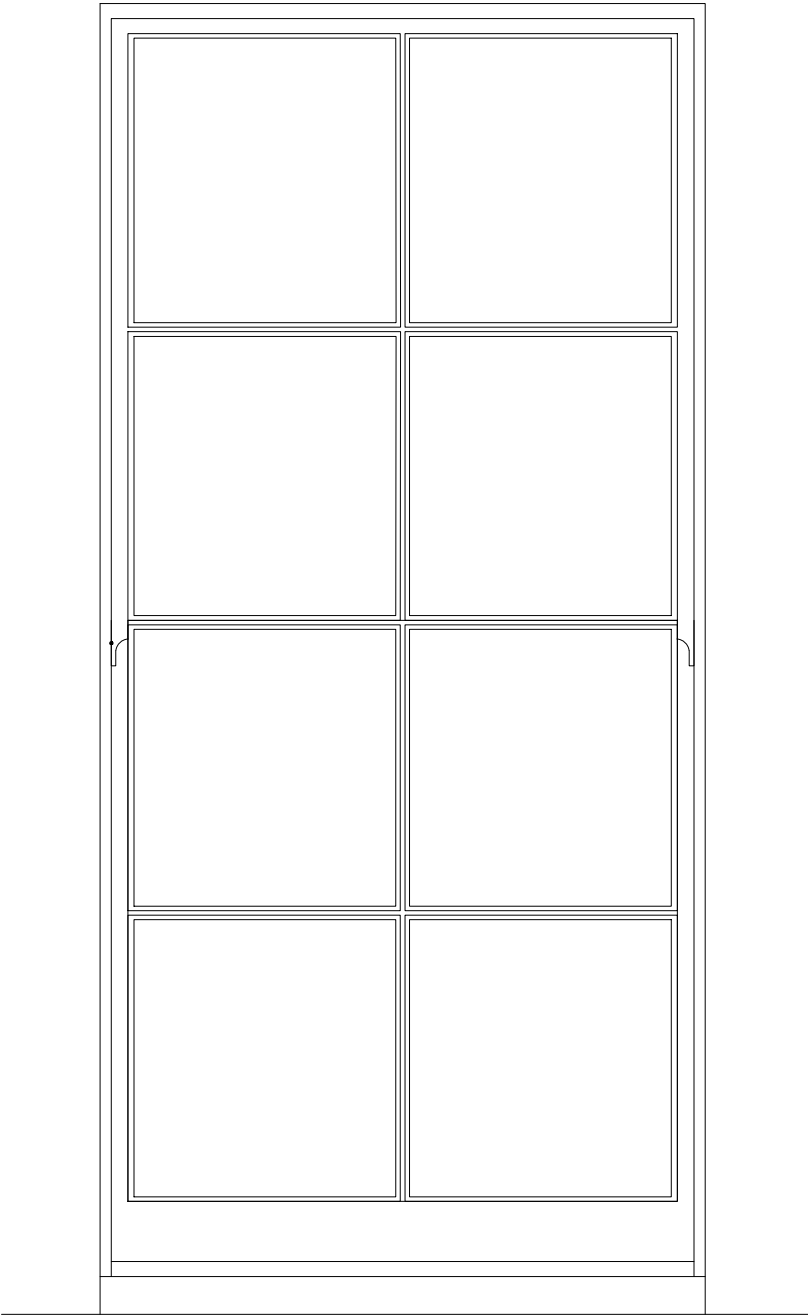

TYPICAL ELEVATION

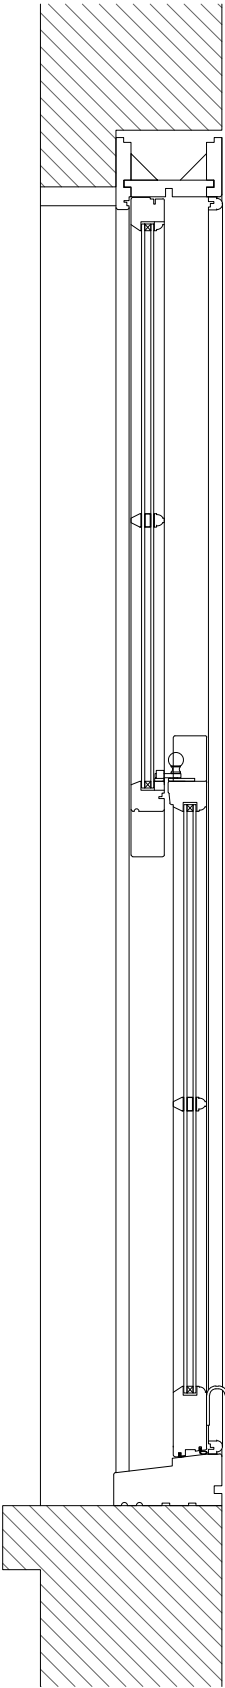

TYPICAL SECTION



2 Magdalen Mews
back of 164 Finchley Road
London
NW3 5HB
tel: +44 (0)207 794 1625 fax: +44 (0) 207 794 0296
info@as-studio.co.uk

PROJECT ADDRESS:
93 GASKELL ROAD,
London N6 4DU

CLIENT NAME:
MR MAGID

TYPICAL WINDOW SECTION

DRAWING NO: 1093(PLA)302

PROJECT STAGE: PLANNING

VERSION:

DWG FILE: 1093(PLA)100-300

DRAWN: IF

SCALE: 1:10

SIZE: A3

DATE: 15.03.23