

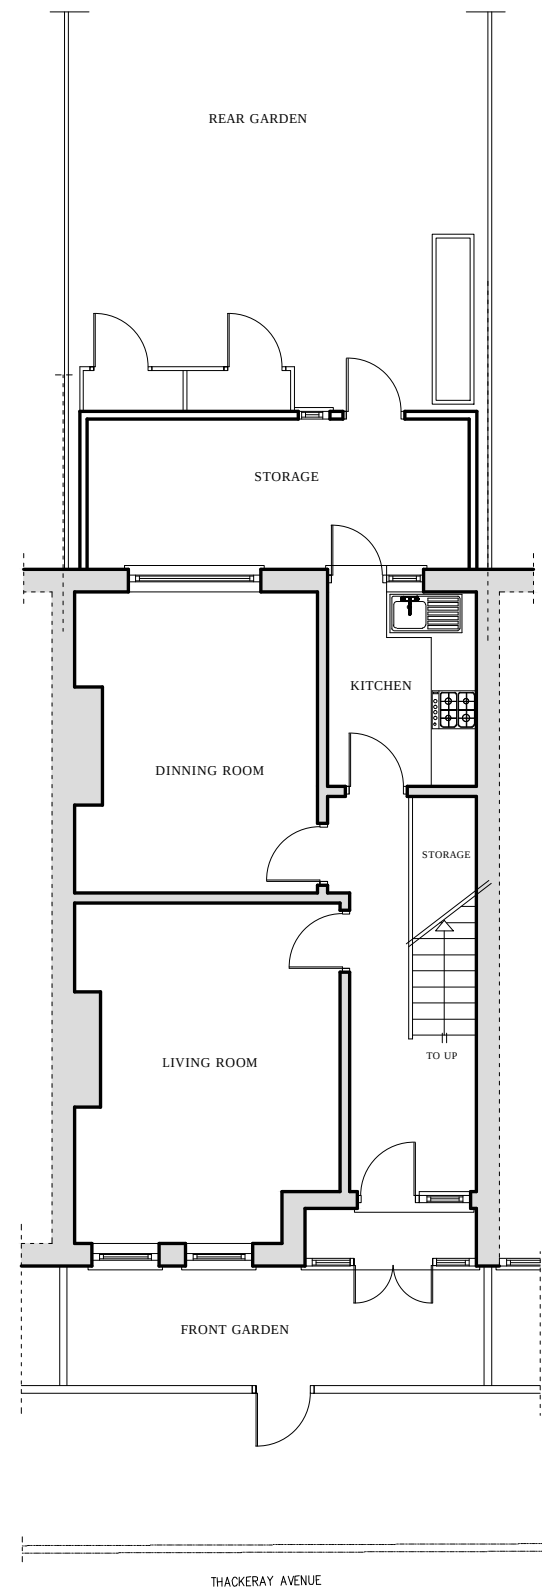


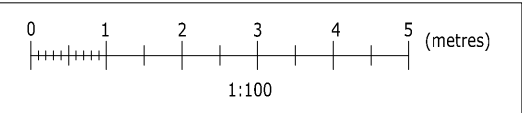


EXISTING GROUND FLOOR PLAN

SCALE: 1/100

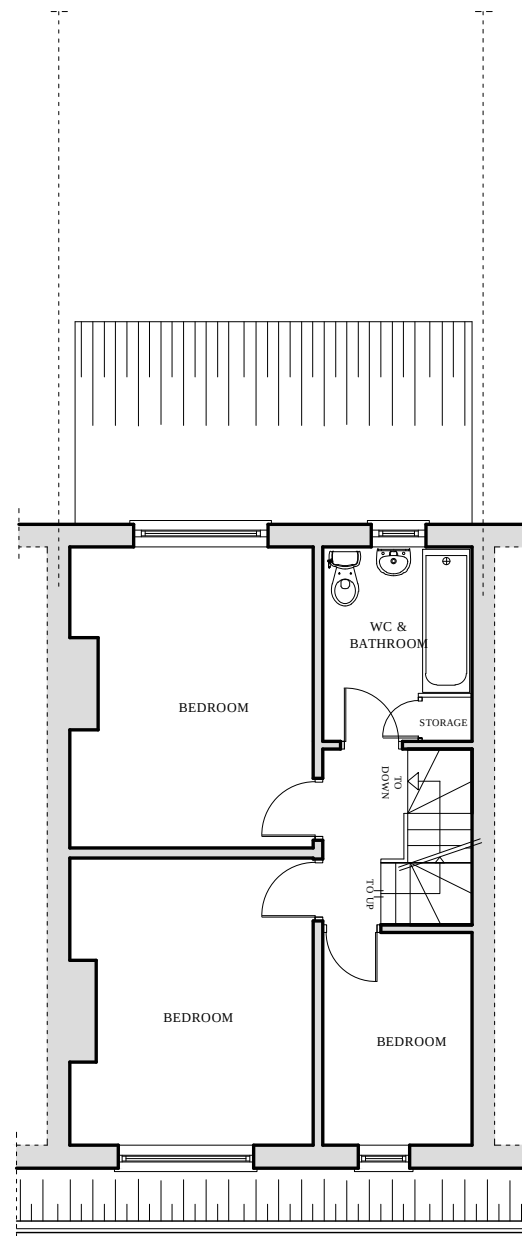

EXISTING FIRST FLOOR PLAN

SCALE: 1/100

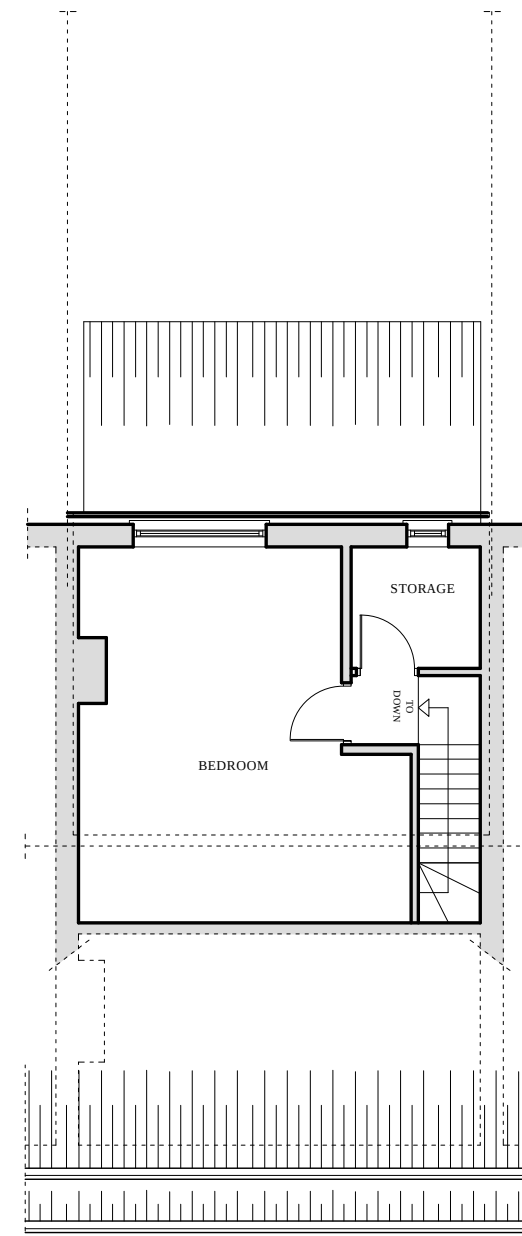

EXISTING LOFT FLOOR PLAN

SCALE: 1/100

THE CONTENTS OF THIS PLAN INCLUDING THE PRINTED NOTES ARE COPYRIGHT AND REPRODUCTION IN WHOLE OR PART IS NOT PERMITTED WITHOUT PRIOR CONSENT OF SAYAR DESIGN IN WRITING

12 THACKERAY AVENUE
HARINGEY
LONDON N17 9DY

EXISTING
- GROUND FLOOR PLAN
- FIRST FLOOR PLAN
- LOFT FLOOR PLAN

SCALE: 1/100 @ A3	REF. NO : 005.22/01_LDC
DATE: JAN.22	DRG BY: S. AY -SAYAR DESIGN

SAYAR DESIGN

Tel.: 078 8787 1149 / 01992 214571
14 MARSH CLOSE
EN8 7JF
www.sayarchitects.co.uk - mimarsinan_ay@hotmail.com