






PROPOSED REAR ELEVATION  
SCALE: 1/100

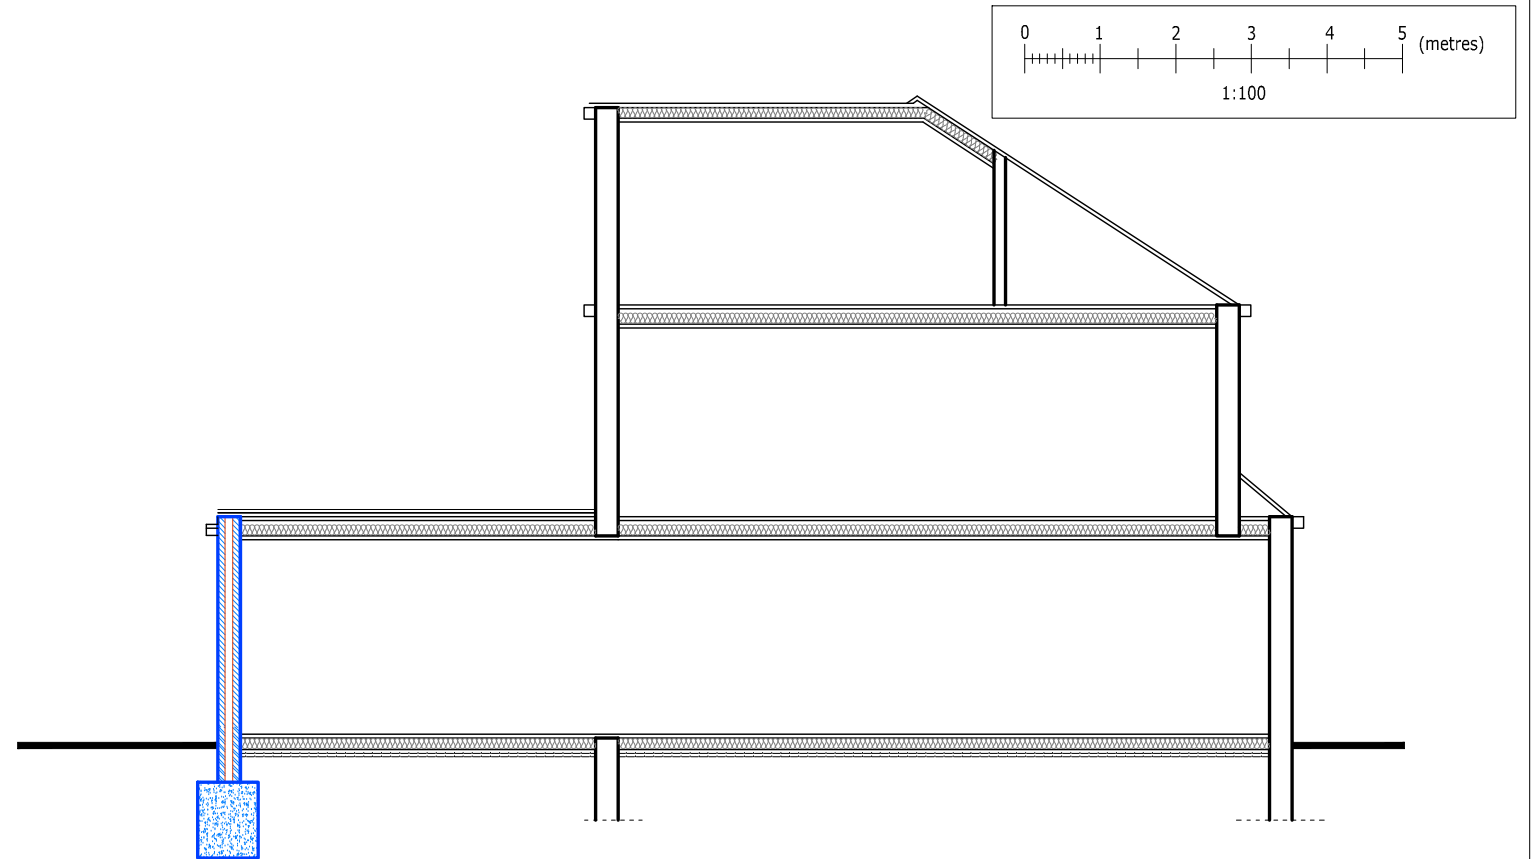

PROPOSED SIDE ELEVATION & SECTION  
SCALE: 1/100

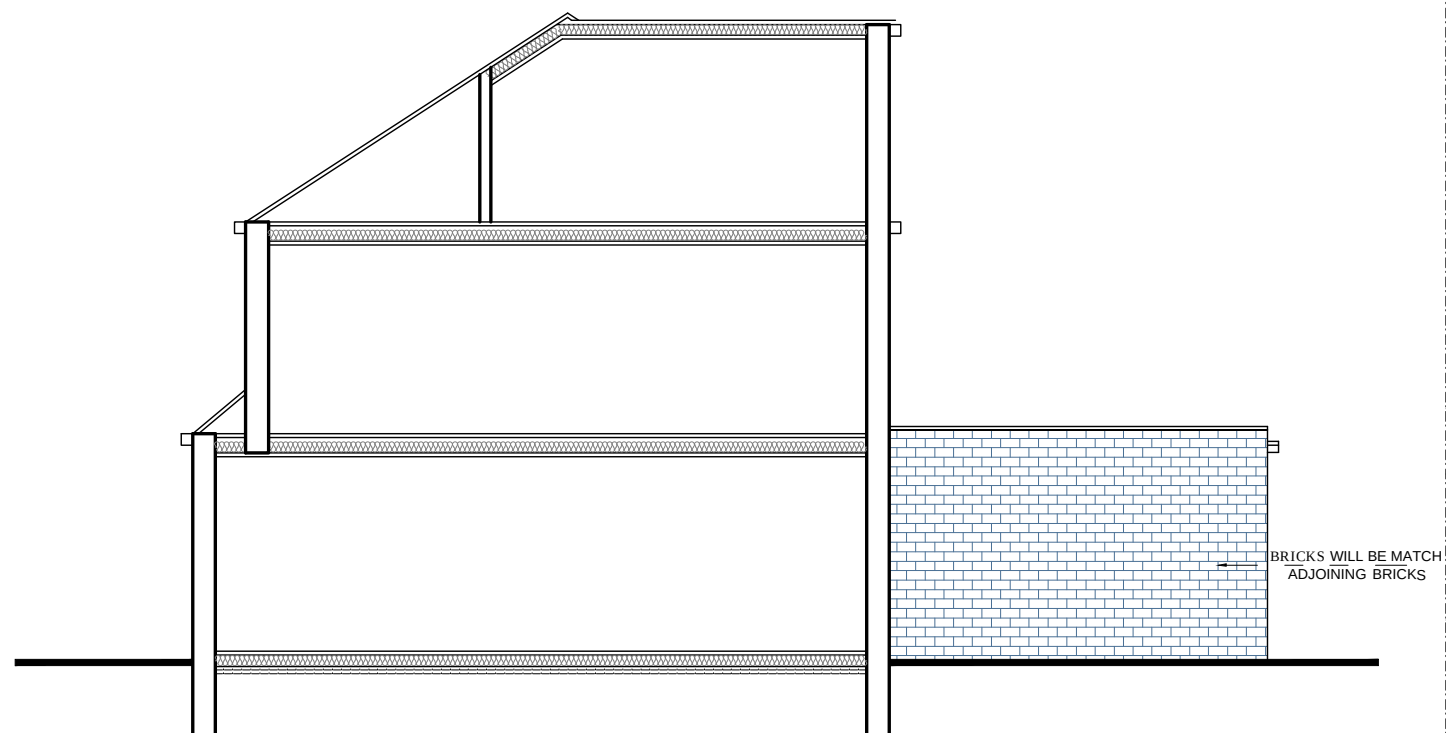

PROPOSED SIDE ELEVATION & SECTION  
SCALE: 1/100

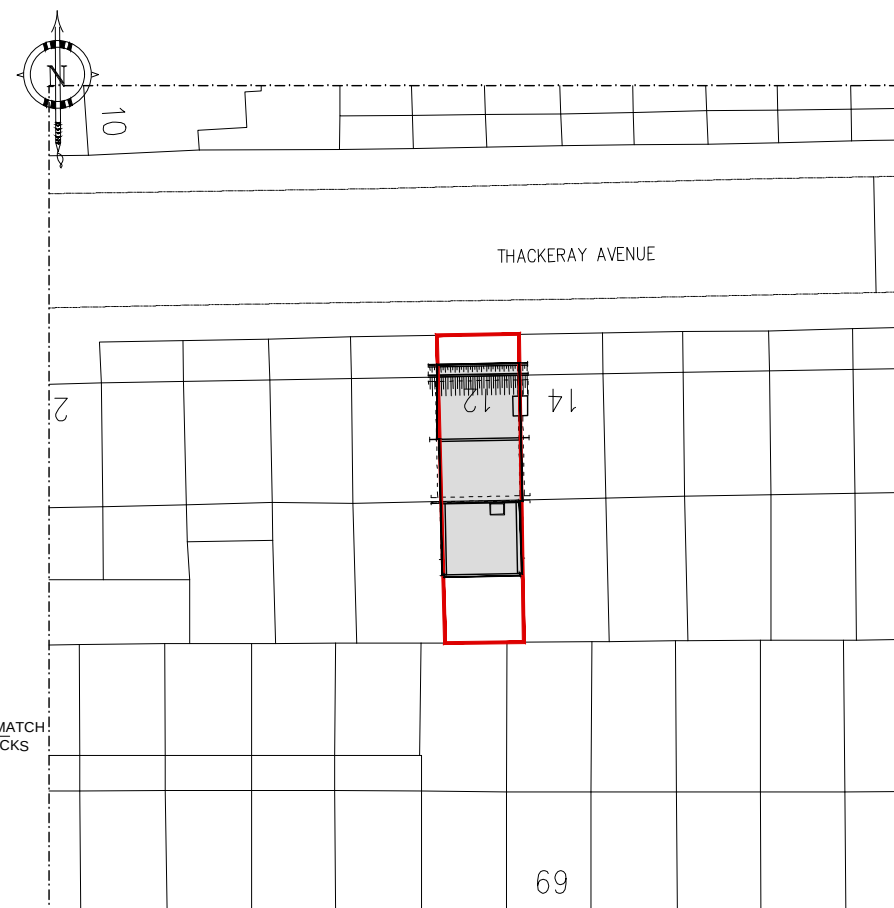

SITE PLAN  
SCALE: 1/500

THE CONTENTS OF THIS PLAN INCLUDING THE PRINTED NOTES ARE COPYRIGHT AND REPRODUCTION IN WHOLE OR PART IS NOT PERMITTED WITHOUT PRIOR CONSENT OF SAYAR DESIGN IN WRITING

12 THACKERAY AVENUE  
HARINGEY  
LONDON N17 9DY

PROPOSED  
- SIDE ELEVATIONS AND SECTION  
- SITE PLAN

SCALE: 1/100, 500@ A3

REF. NO : 005.22/04\_LDC

DATE: JAN.22

DRG BY: S. AY -SAYAR DESIGN

**SAYAR DESIGN**

Tel.: 078 8787 1149 / 01992 214571

14 MARSH CLOSE

EN8 7JF

www.sayarchitects.co.uk - mimarsinan\_ay@hotmail.com