



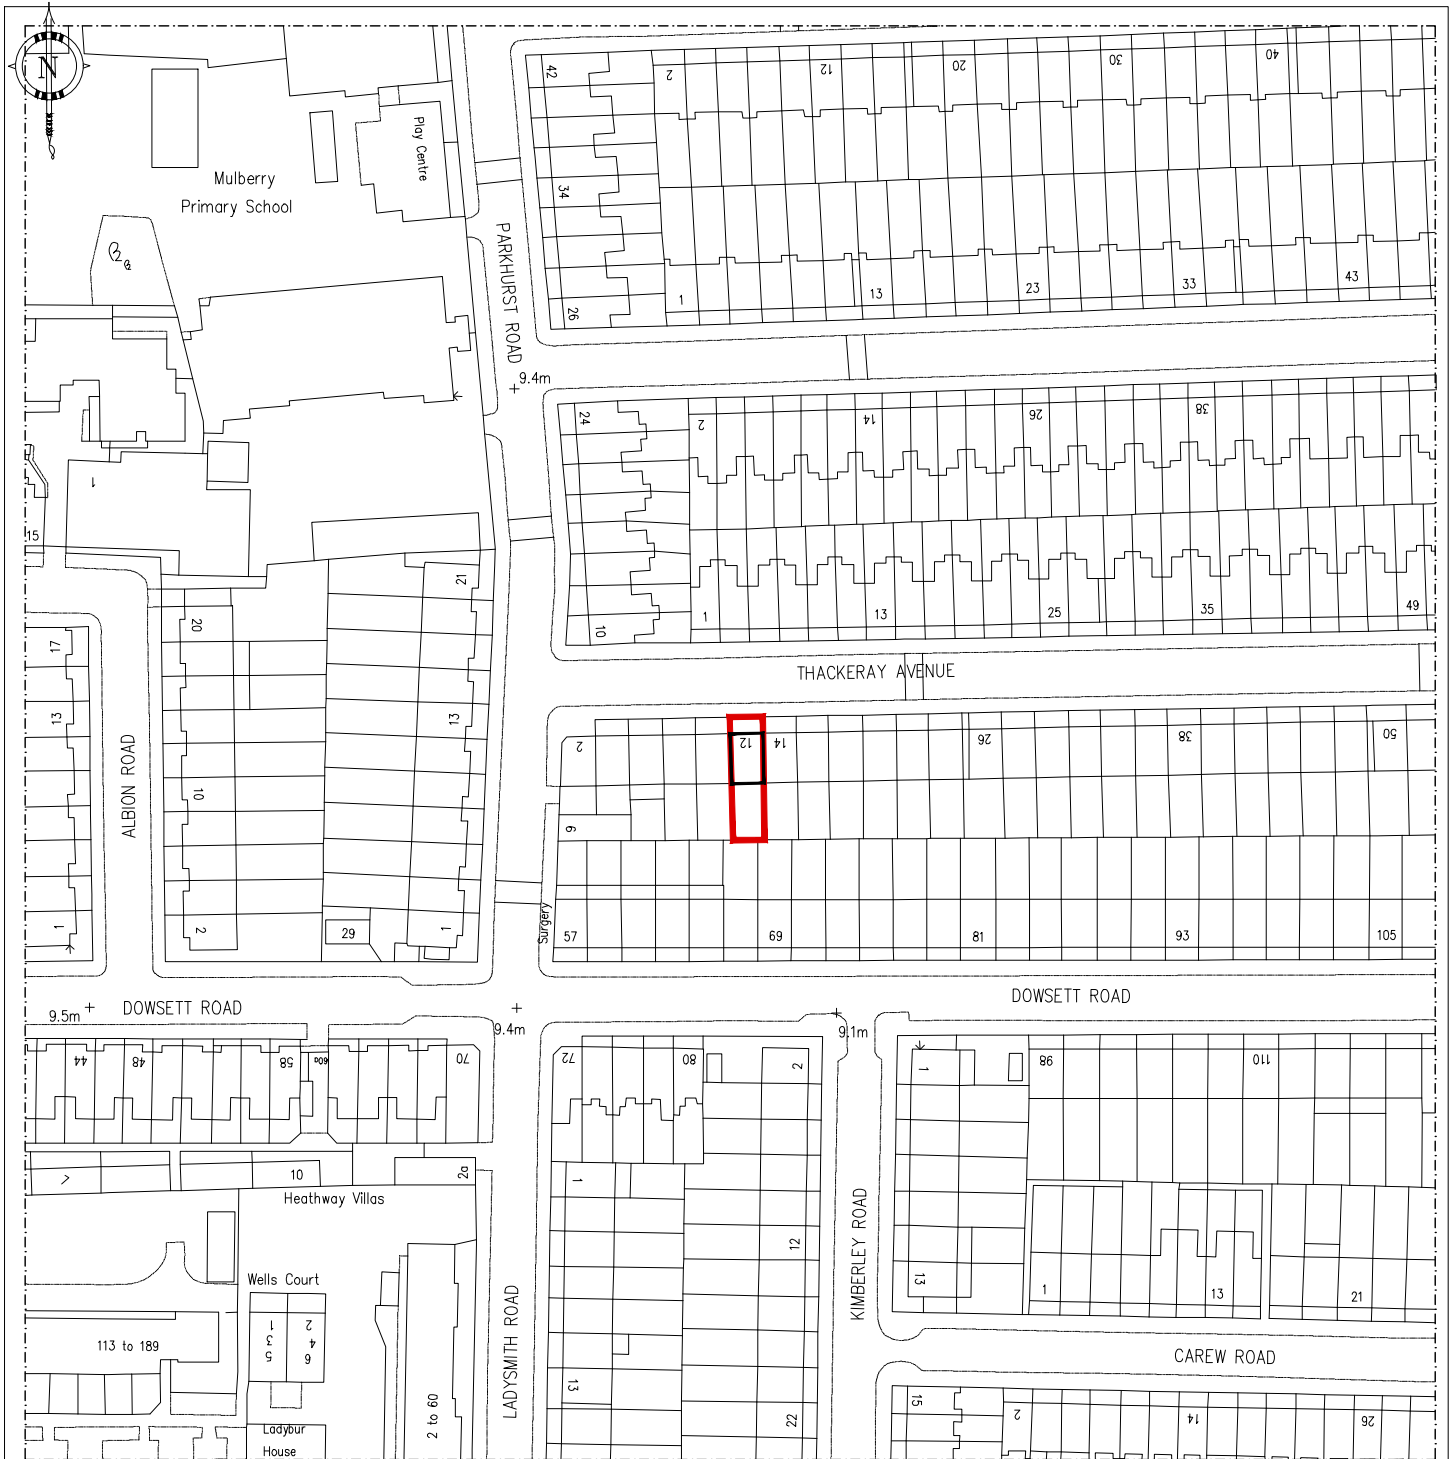

LOCATION PLAN

SCALE: 1/1250

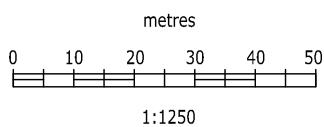

12 THACKERAY AVENUE
HARINGEY
LONDON N17 9DY

- LOCATION PLAN

SCALE: 1/1250 @ A4

REF. NO : 005.22/00_LDC

DATE: JAN.22

DRG BY: S.AY -SAYAR DESIGN

SAYAR DESIGN

Tel.: 078 8787 1149 / 01992 214571

14 MARSH CLOSE

EN8 7JF

www.sayarchitects.co.uk - mimarsinan_ay@hotmail.com