


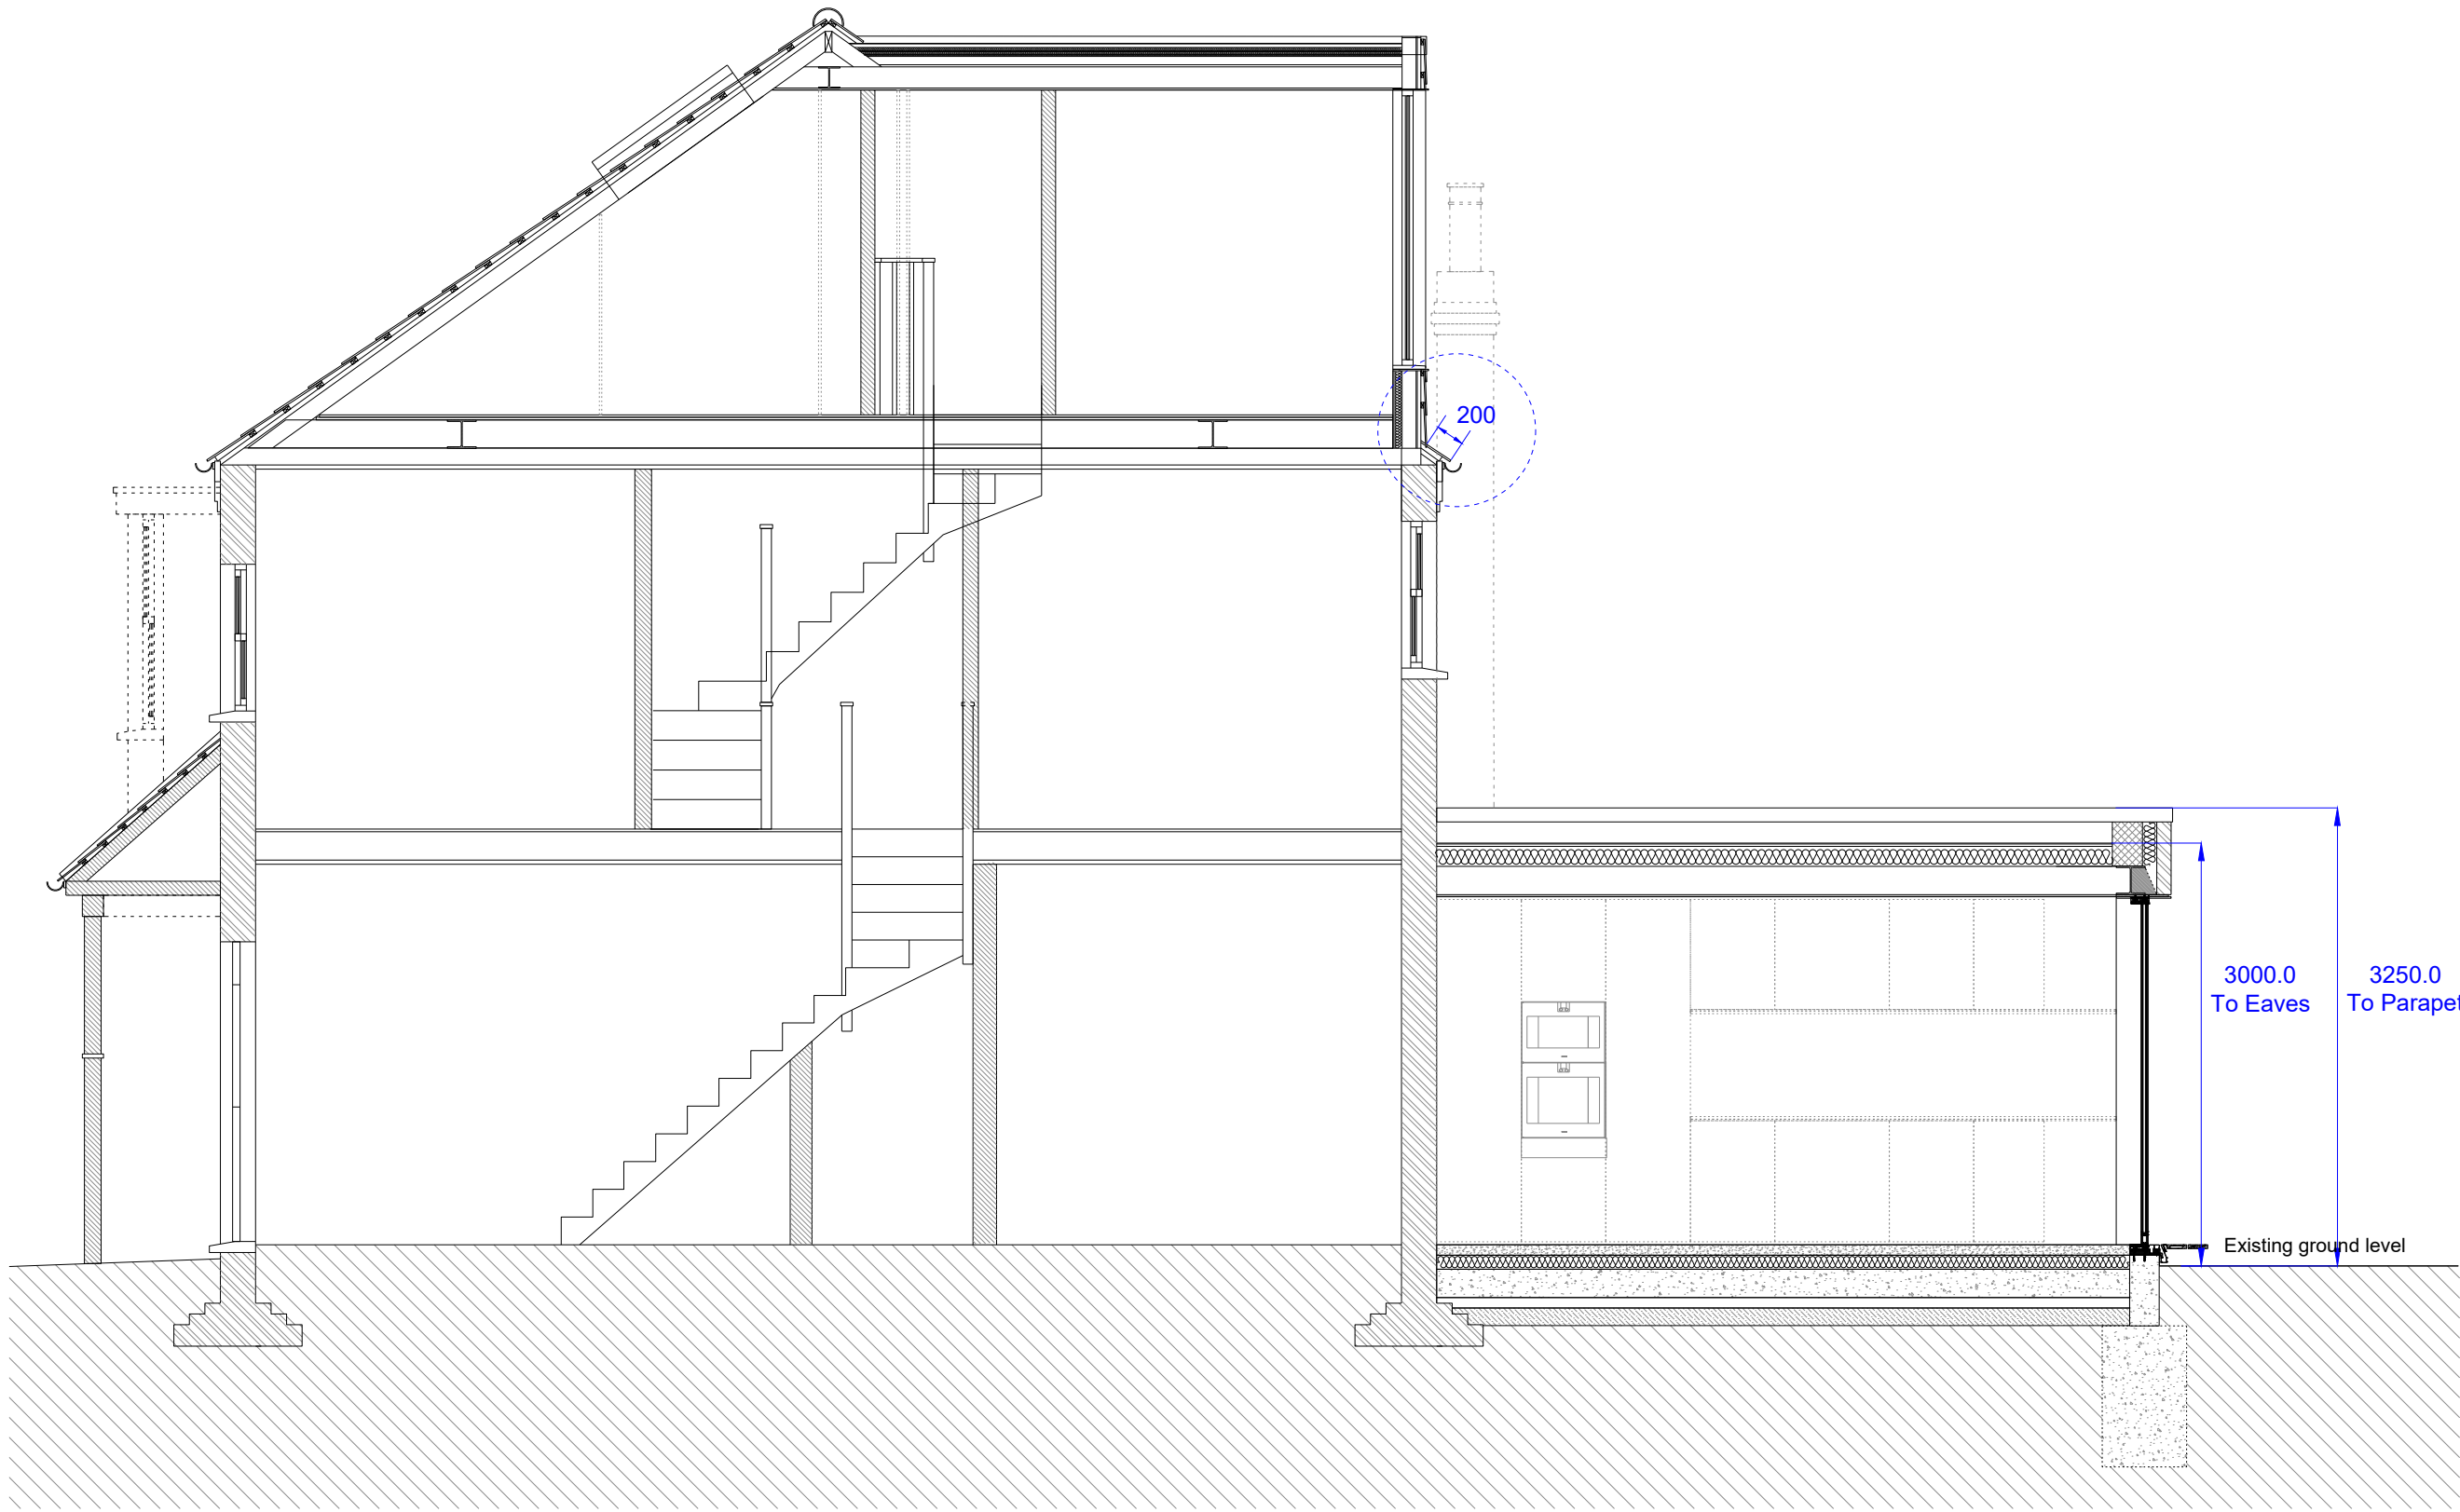

A
A

Side Section - Proposed
1:50 @ A3

GENERAL NOTES:
Do not scale from drawings.
Errors to be reported immediately to the Architect.
To be read in conjunction with all relevant Architects',
Services and Structural Engineers' drawings.
All Existing site, tree and building information has been compiled from
different sources. All dimensions to be checked on site.

0m 1m 4m 6m 8m

Rev	Date	Description	By	Check	App


williamIcarter ^{ltd}
First Floor
9 Belsize Park
London NW3 4ES
T +44 (0)20 7813 3349
F +44 (0)20 7100 8217
E info@william-carter.com
I www.william-carter.com

Client:
Makin Polya

Project:
**72 Priory Road
London N8 7EY**

Title:
Side Elevation - Proposed

Scale: **1:50@A3** Date: **Jan 2023**

Issue Status: **LDC**

Job No:	Drawing Number:	Rev:
118MR01	72PR/MP/2/P6	A