
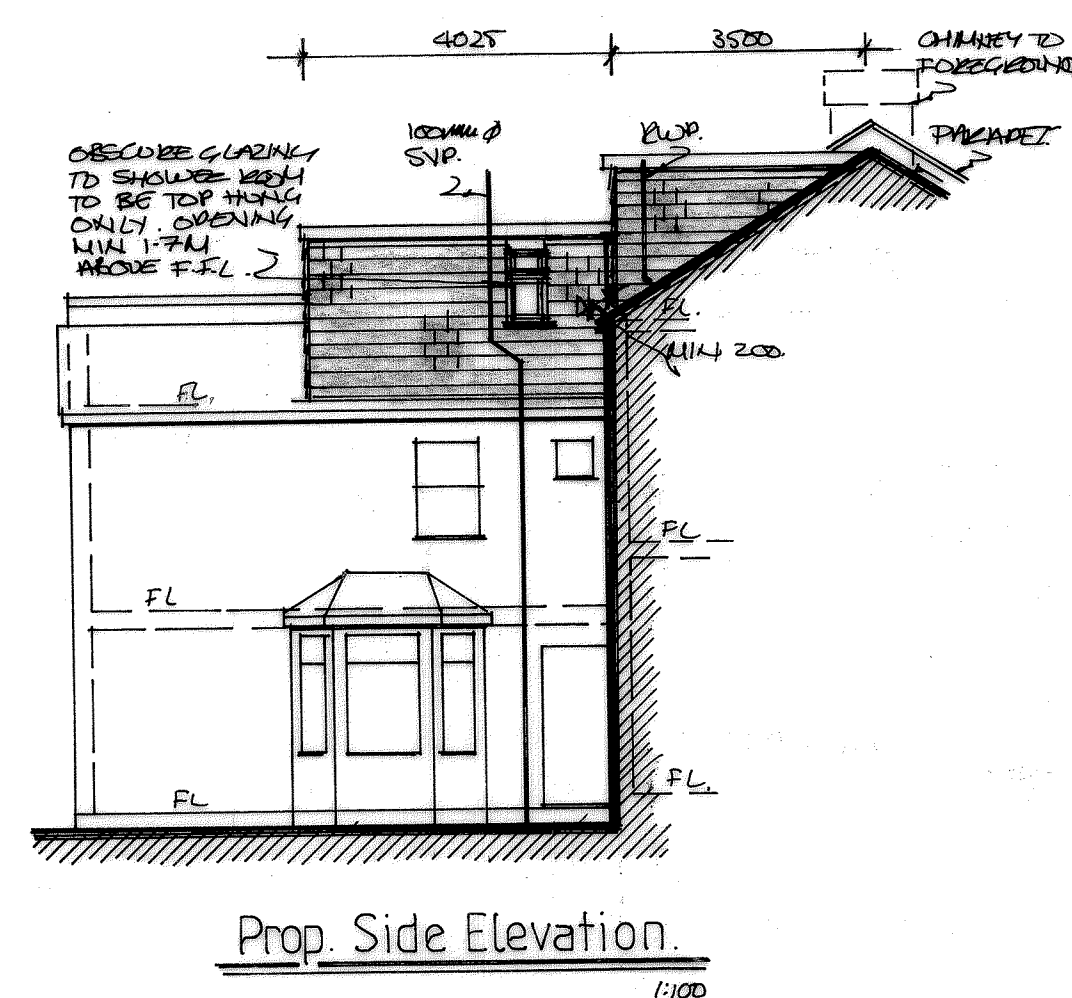


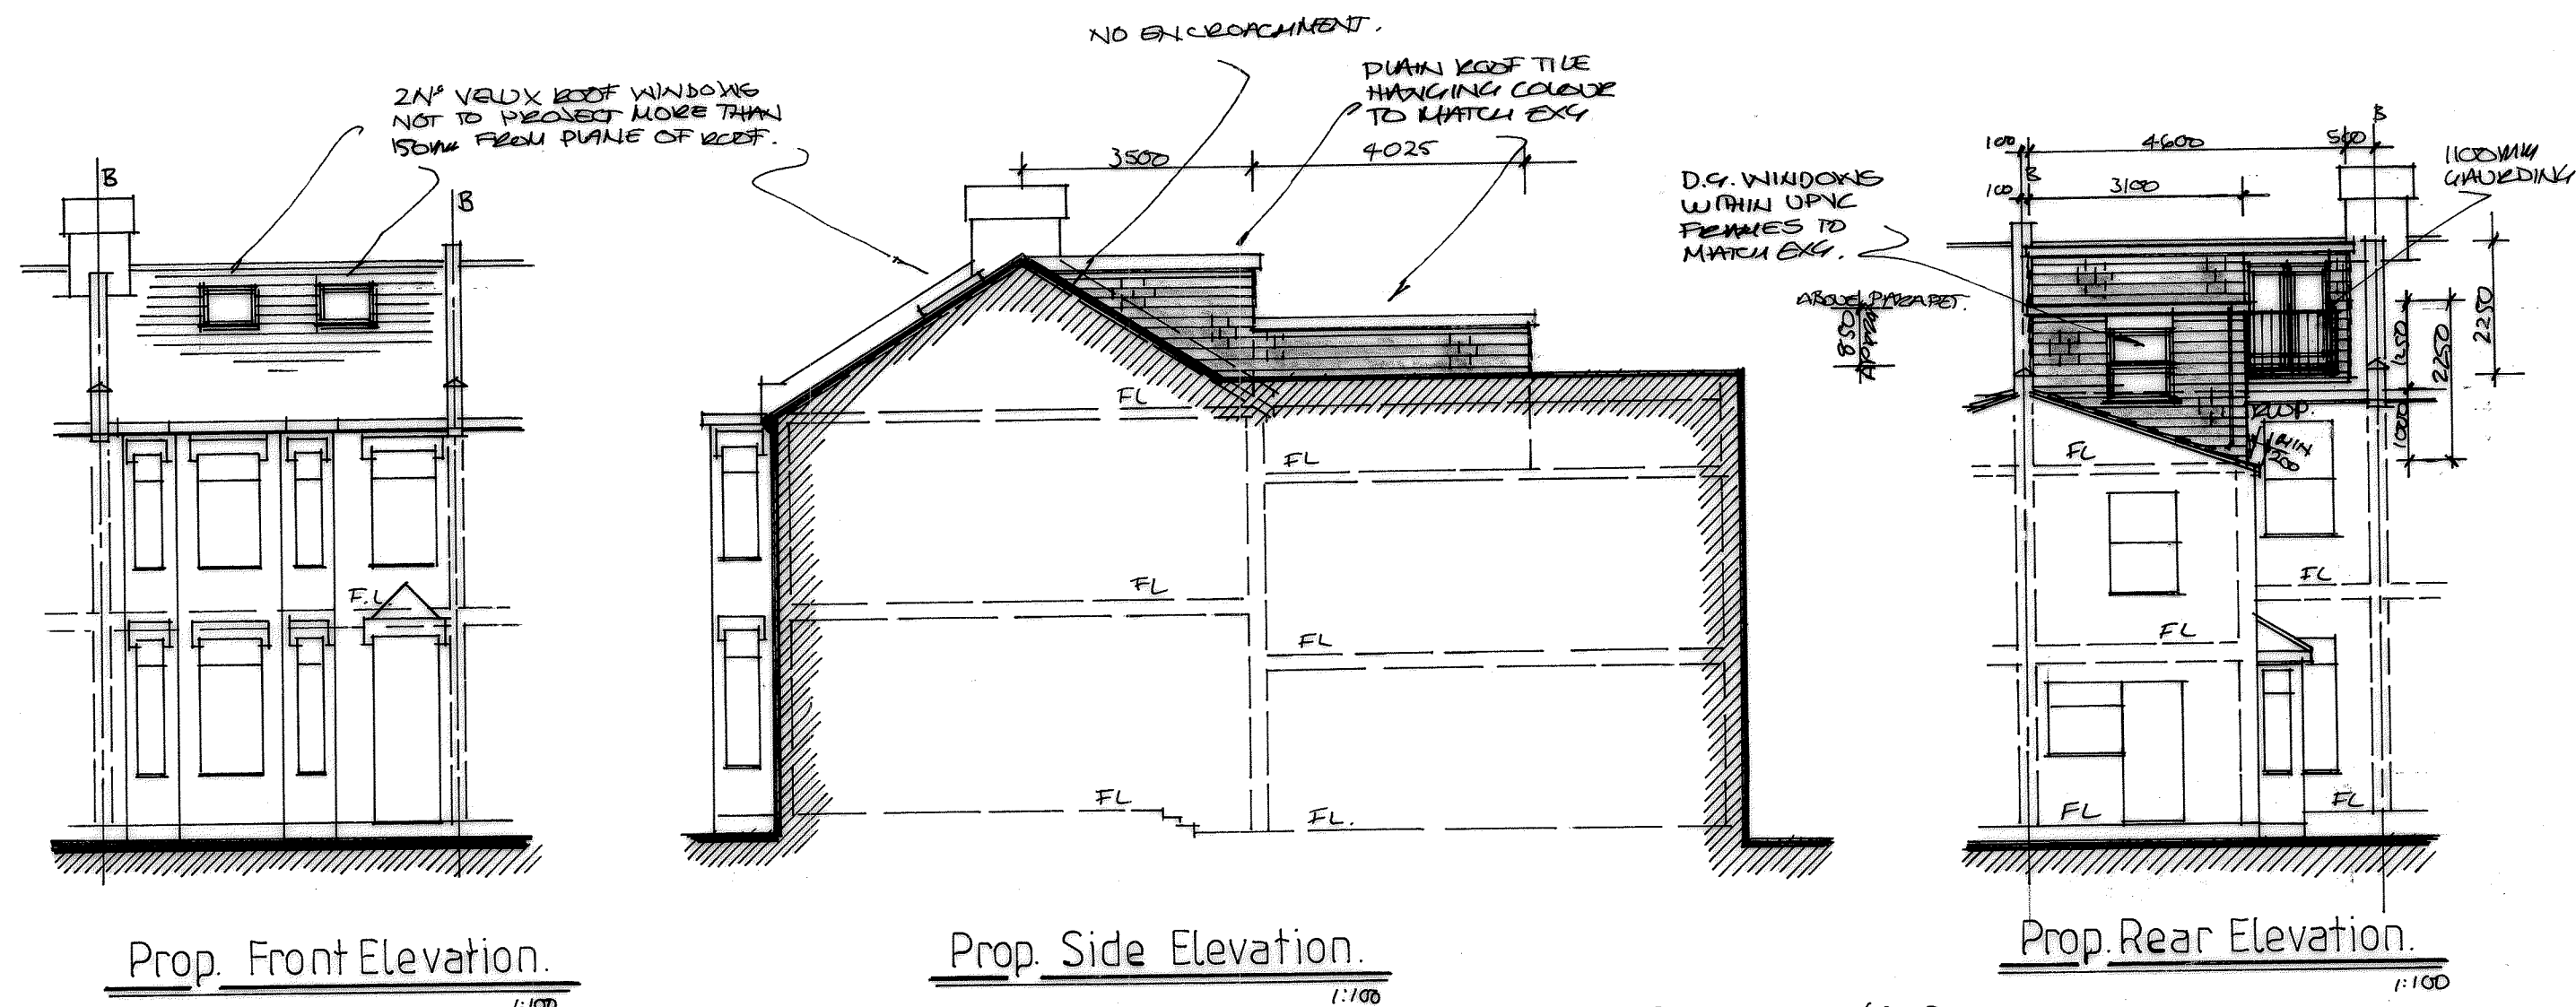

VOLUME CALCULATION:-

$$\frac{3.500 \times 2.250 \times 4.600}{2} = 18.012 \text{m}^3 \text{ ①}$$

$$A = 1.025 \times 3.1 = 3.175$$





$$B = \frac{1.000 \times 3.1}{2} = 1.550$$

$$= 5.425 \text{m}^2$$

$$\times 4.025 = 21.835 \text{m}^3 \text{ ②}$$

$$\text{①} + \text{②} = 18.012 + 21.835 = 39.847 \text{m}^3 \checkmark$$

MID TERRACE PROPERTY PROPOSED DORMERS NOT TO EXCEED 40m³ 39.847m³ THEREFORE COMPLIES, LDCP TO BE ISSUED. ✓

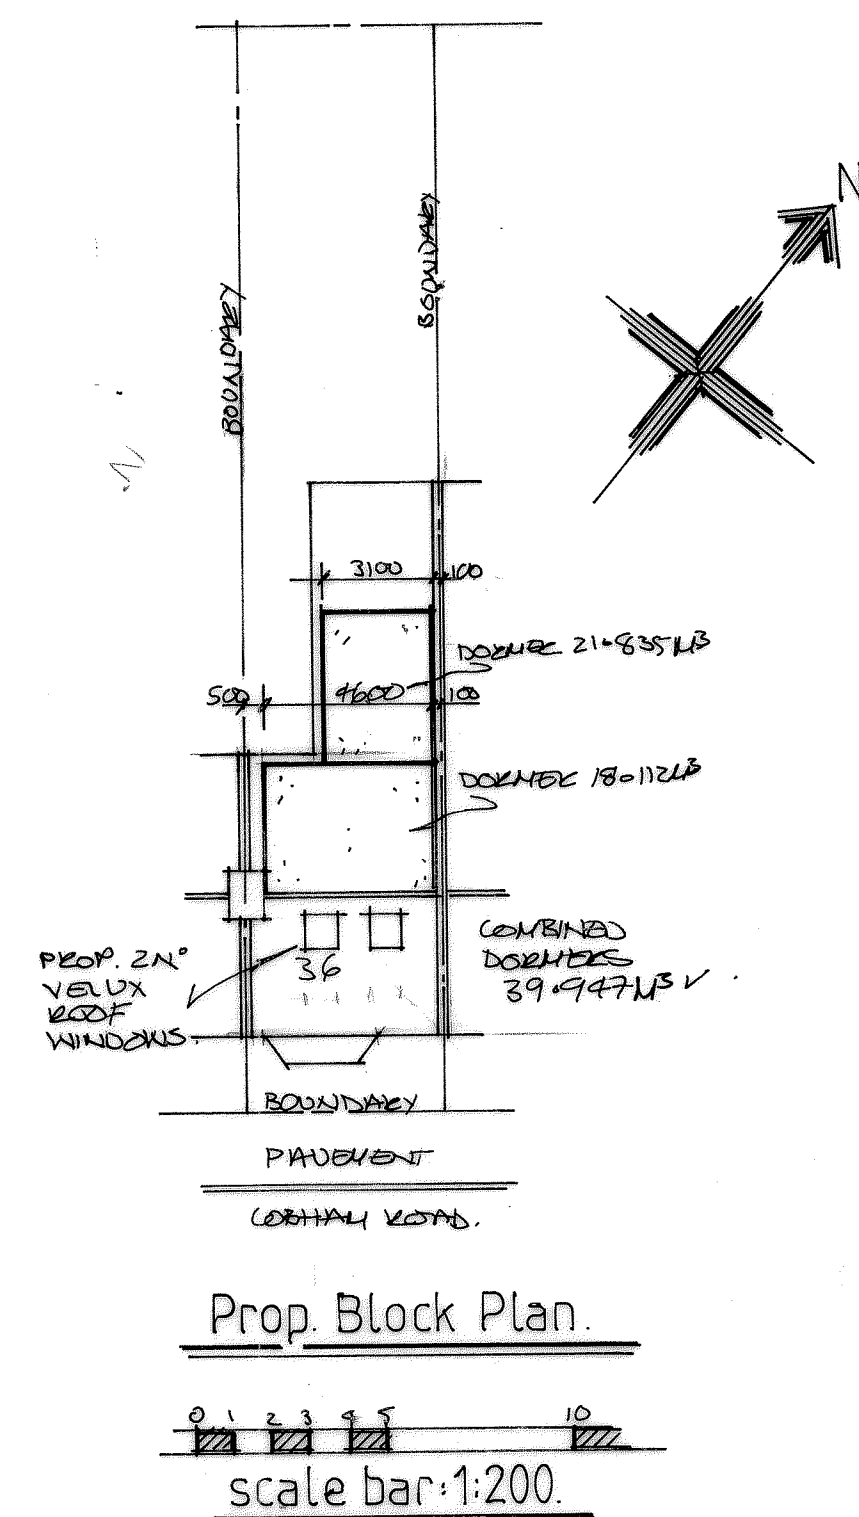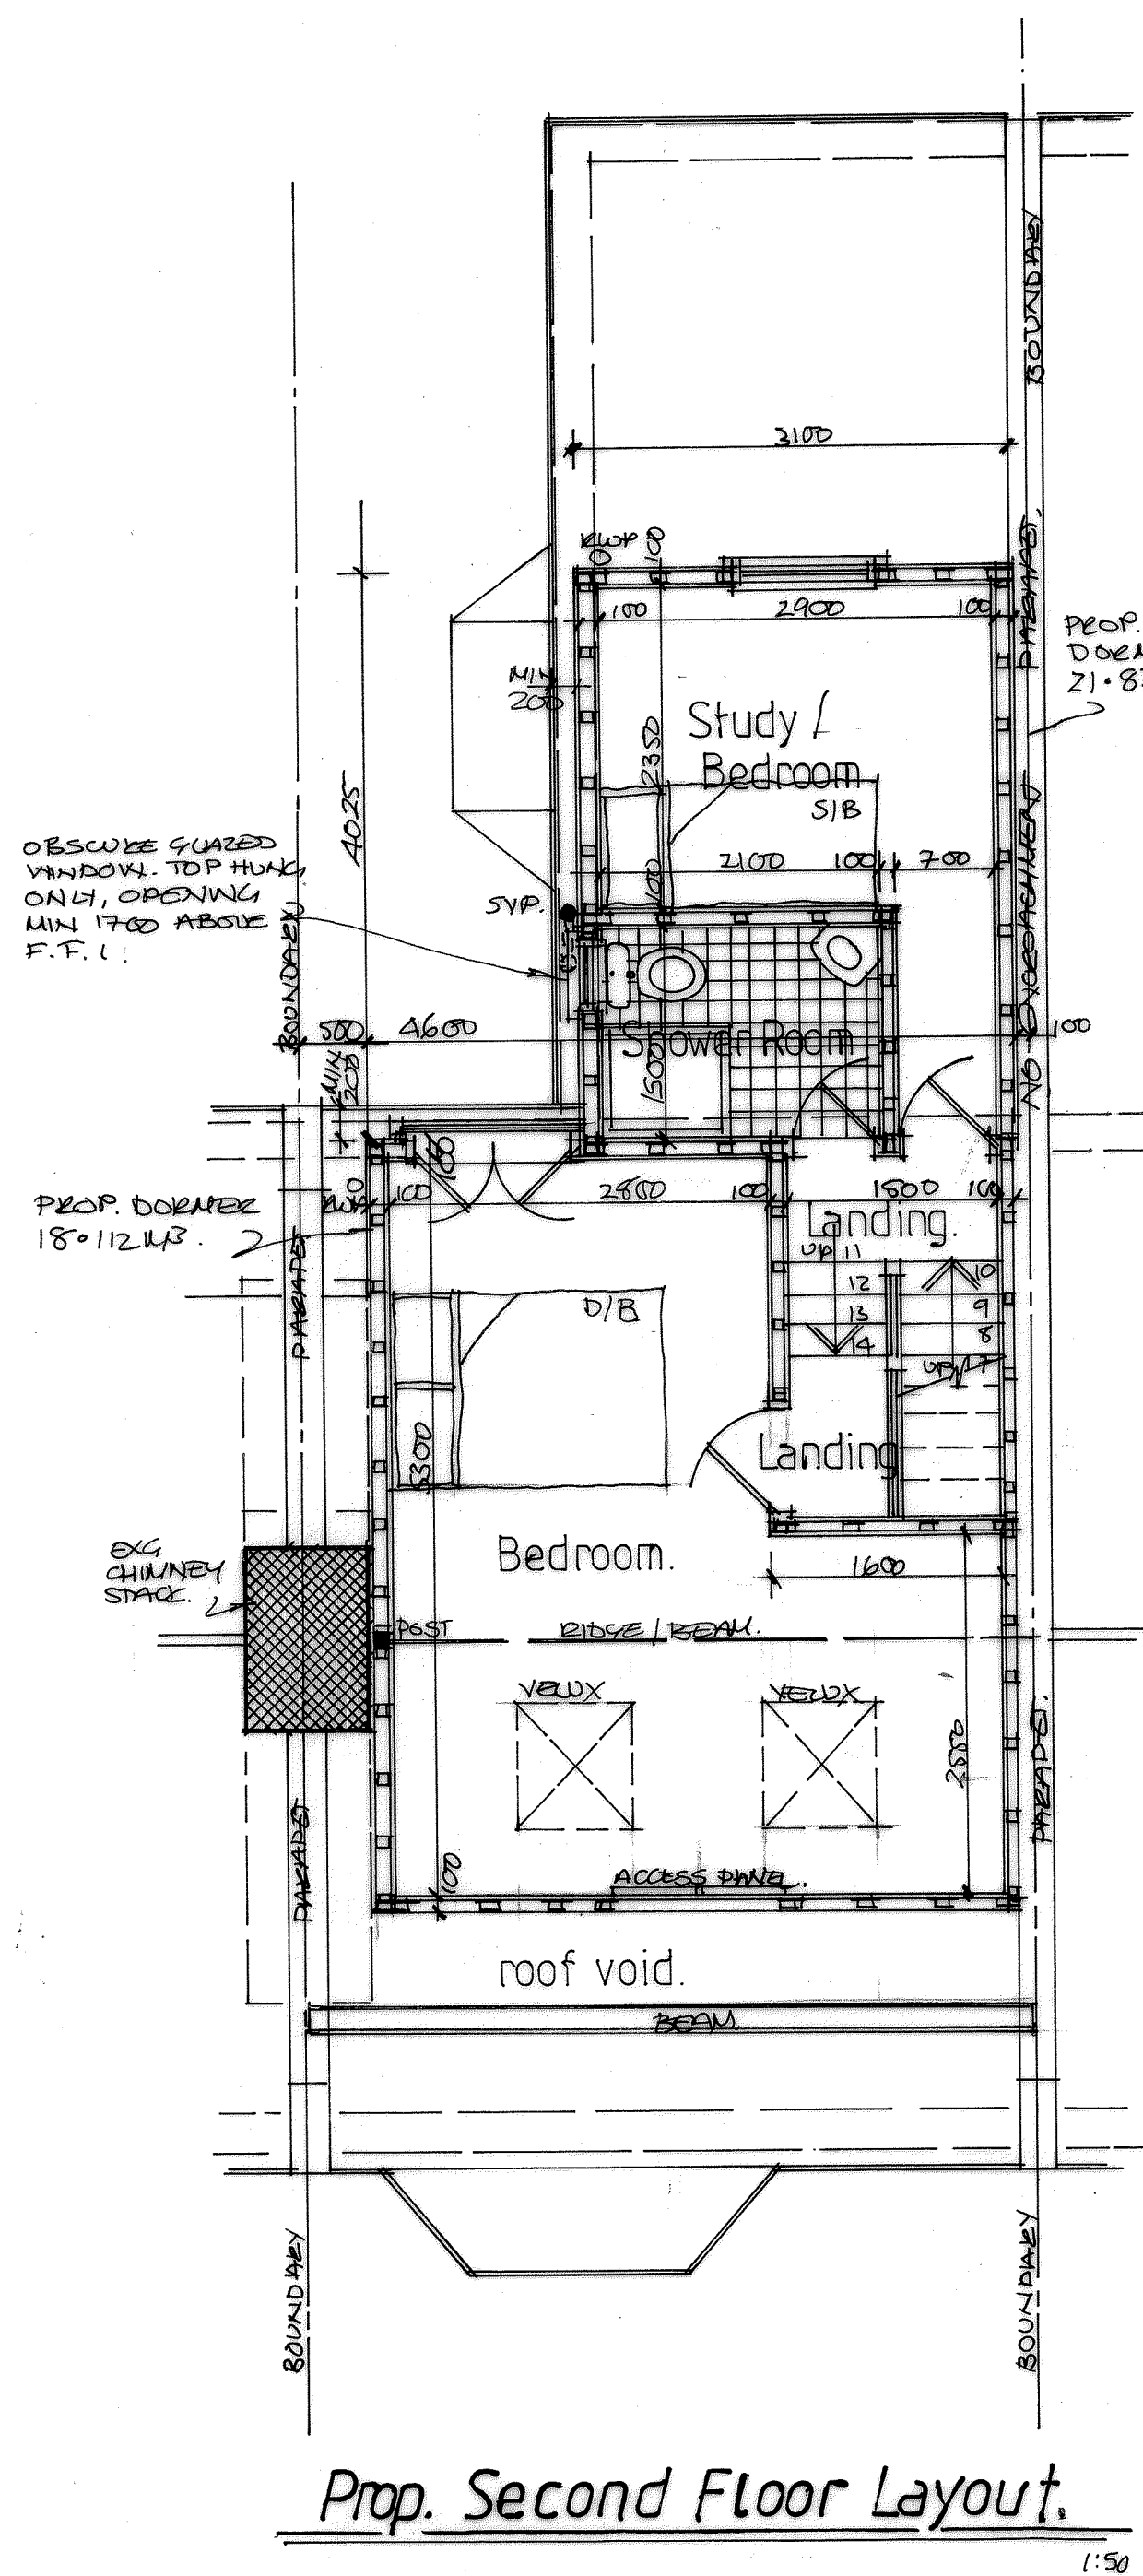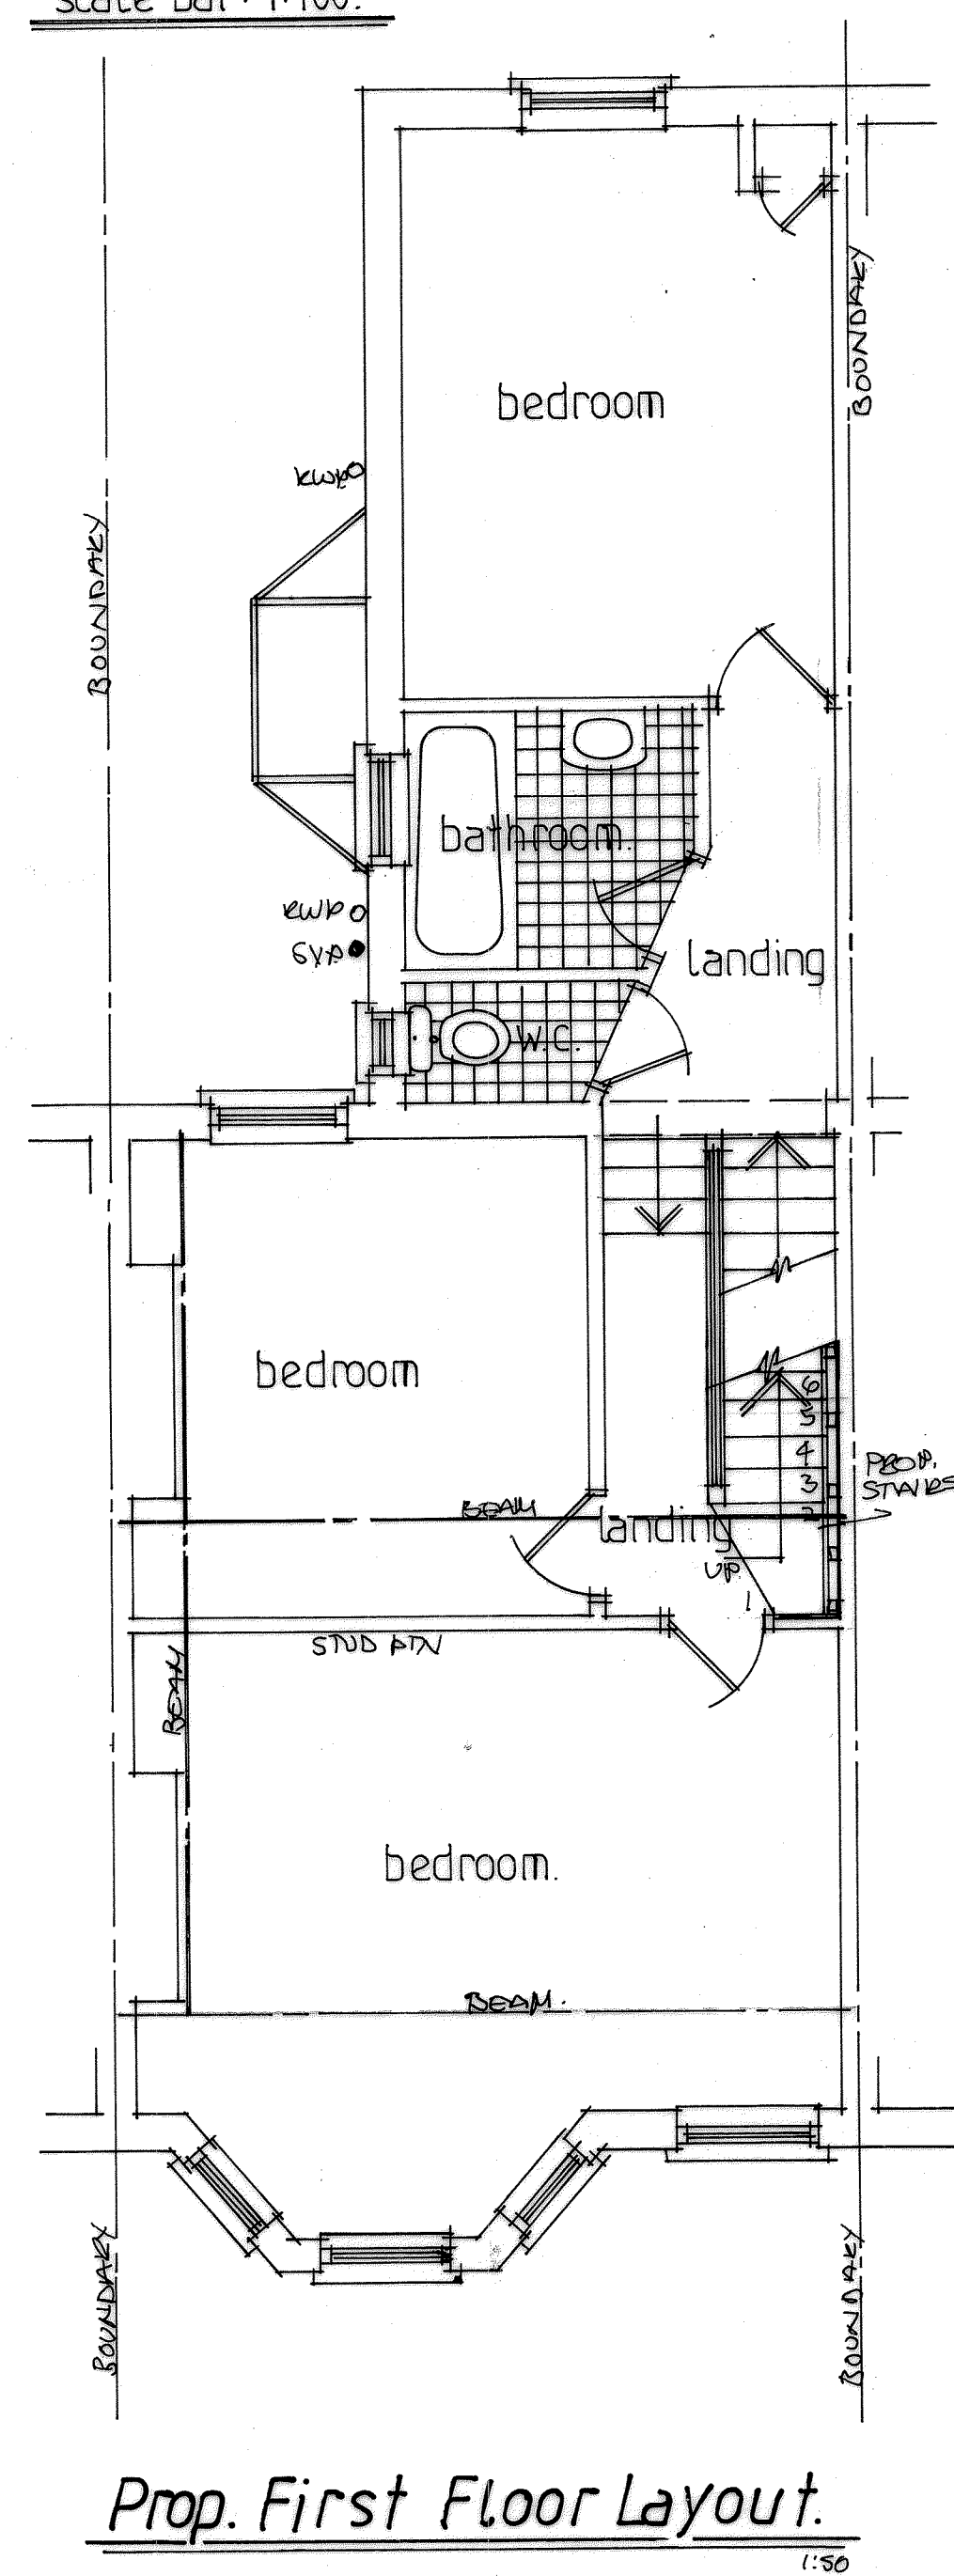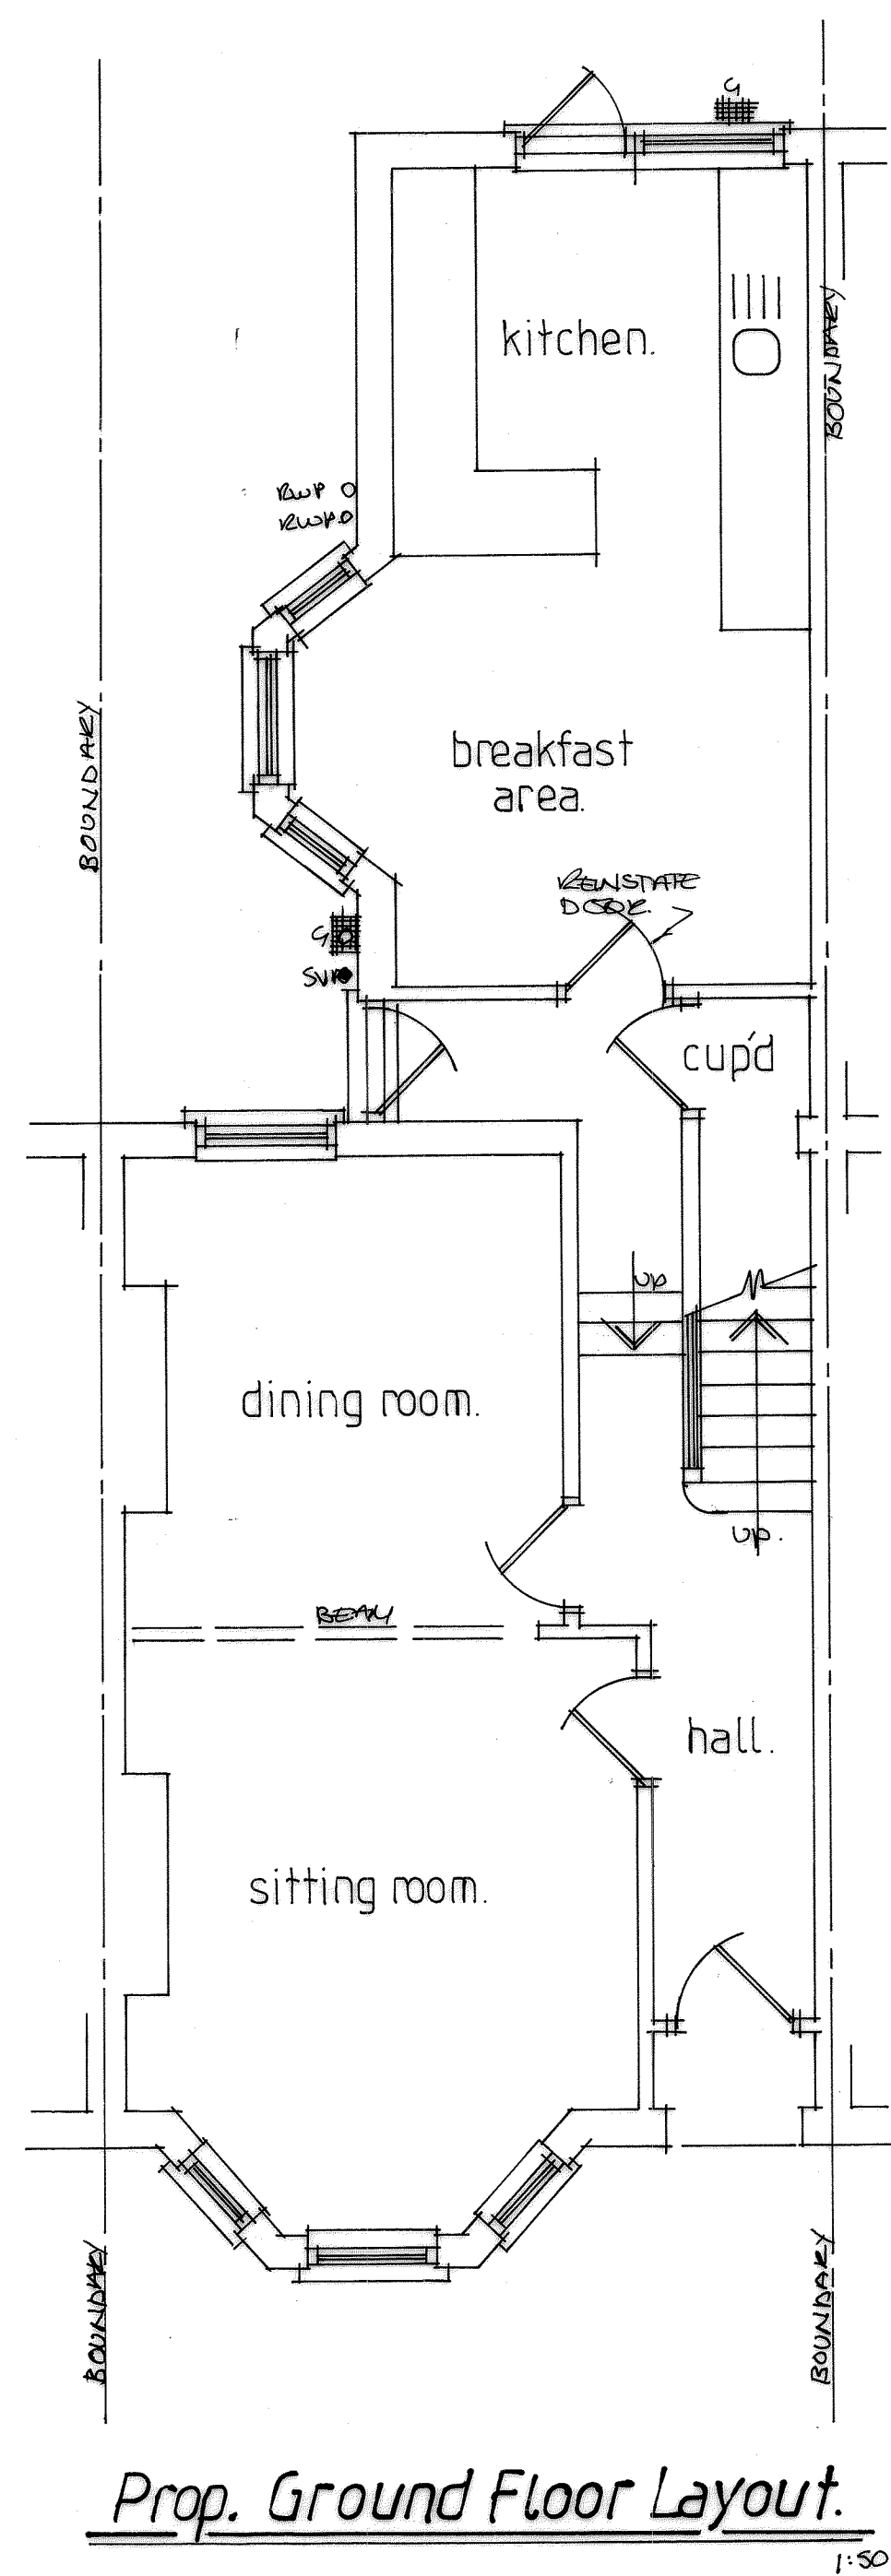

Russell A Broad & Associates.
 *Architecture*Surveying*Supervision*
 approved designs since 1986.

The Architectural Design Studio.
 'The Old Cycle Shop', 200 High Street,
 Wickham Market, Suffolk IP13 0RF.
 Mobile:- 07931 150805.
 Email:- RussellBroad1986@gmail.com

Project:-
 Proposed Loft Conversion
 with 'L' Shaped Dormer to
 Rear & Velux Roof
 Windows to Front.

Project Address:-
 36, Cobham Road,
 Wood Green,
 London. N22 6RP
 For:-
 Ms. A. Ahluwalia & Mr. R. Toal.

Drawn:-
 Submitted:-
 Approved:-

Date:-
 Mar. 2023
 Scale:-
 1:50, 1:100, 1:

Do Not Scale From Drawing.
 All Dimensions are to be Checked on Site.
 All Works to Relevant Codes of Practice & B.S.'s.
 Client and Contractor to ensure compliance with
 C.D.M., Health & Safety Regulations & Party Wall
 Agreement Act where applicable.

Project Ref:-
 81159.
 Drawing Number:-
 02.
 Rev