



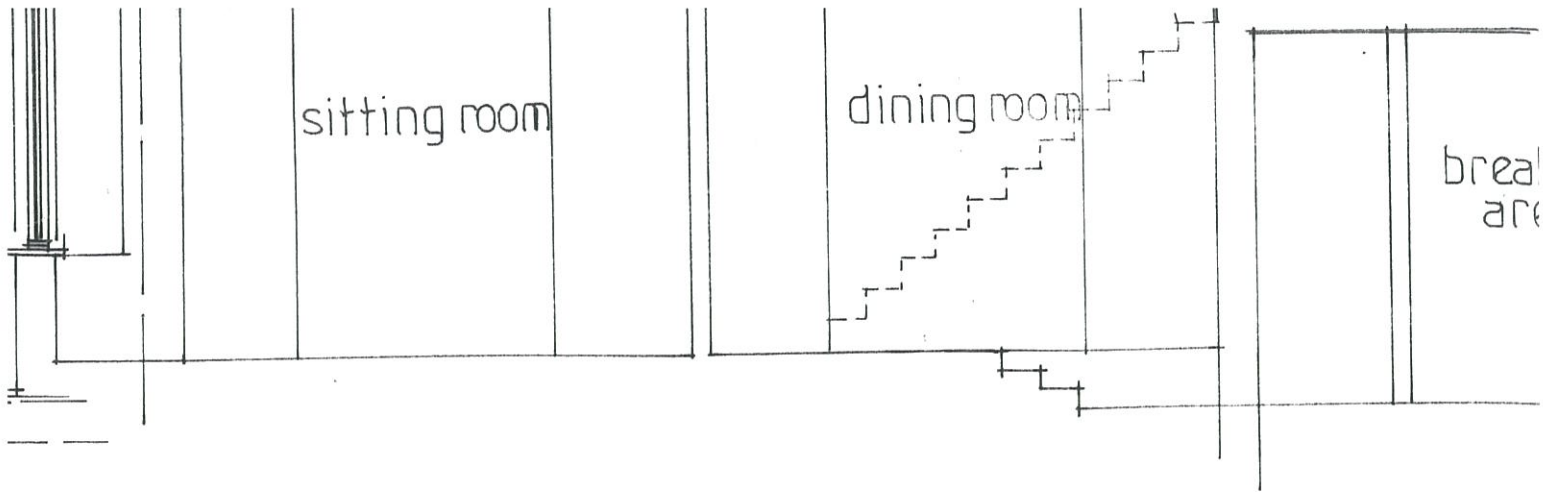

Typical Section.

1:50

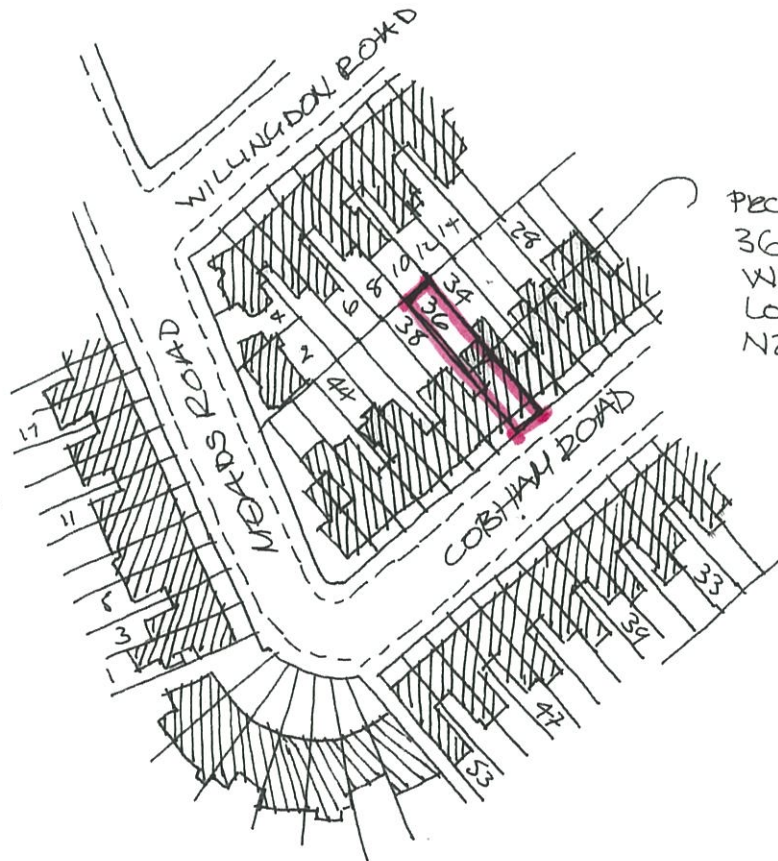

PROPOSED WORKS TO:-
36, COBHAM ROAD,
WOOD GREEN,
LONDON
N22 6RP.

REV. 1A:- PLAN COMPLETE

Russell A Broad
*Architectural Survey
Design

Architectural
Survey & Design Shop
Wickham Market, S
Norfolk, 0179
01793 810000
r.broad@russellbroad.co.uk

Location Plan.

1:1250



Proposed
Existing / Survey
Layouts, Elevations
Section & Location