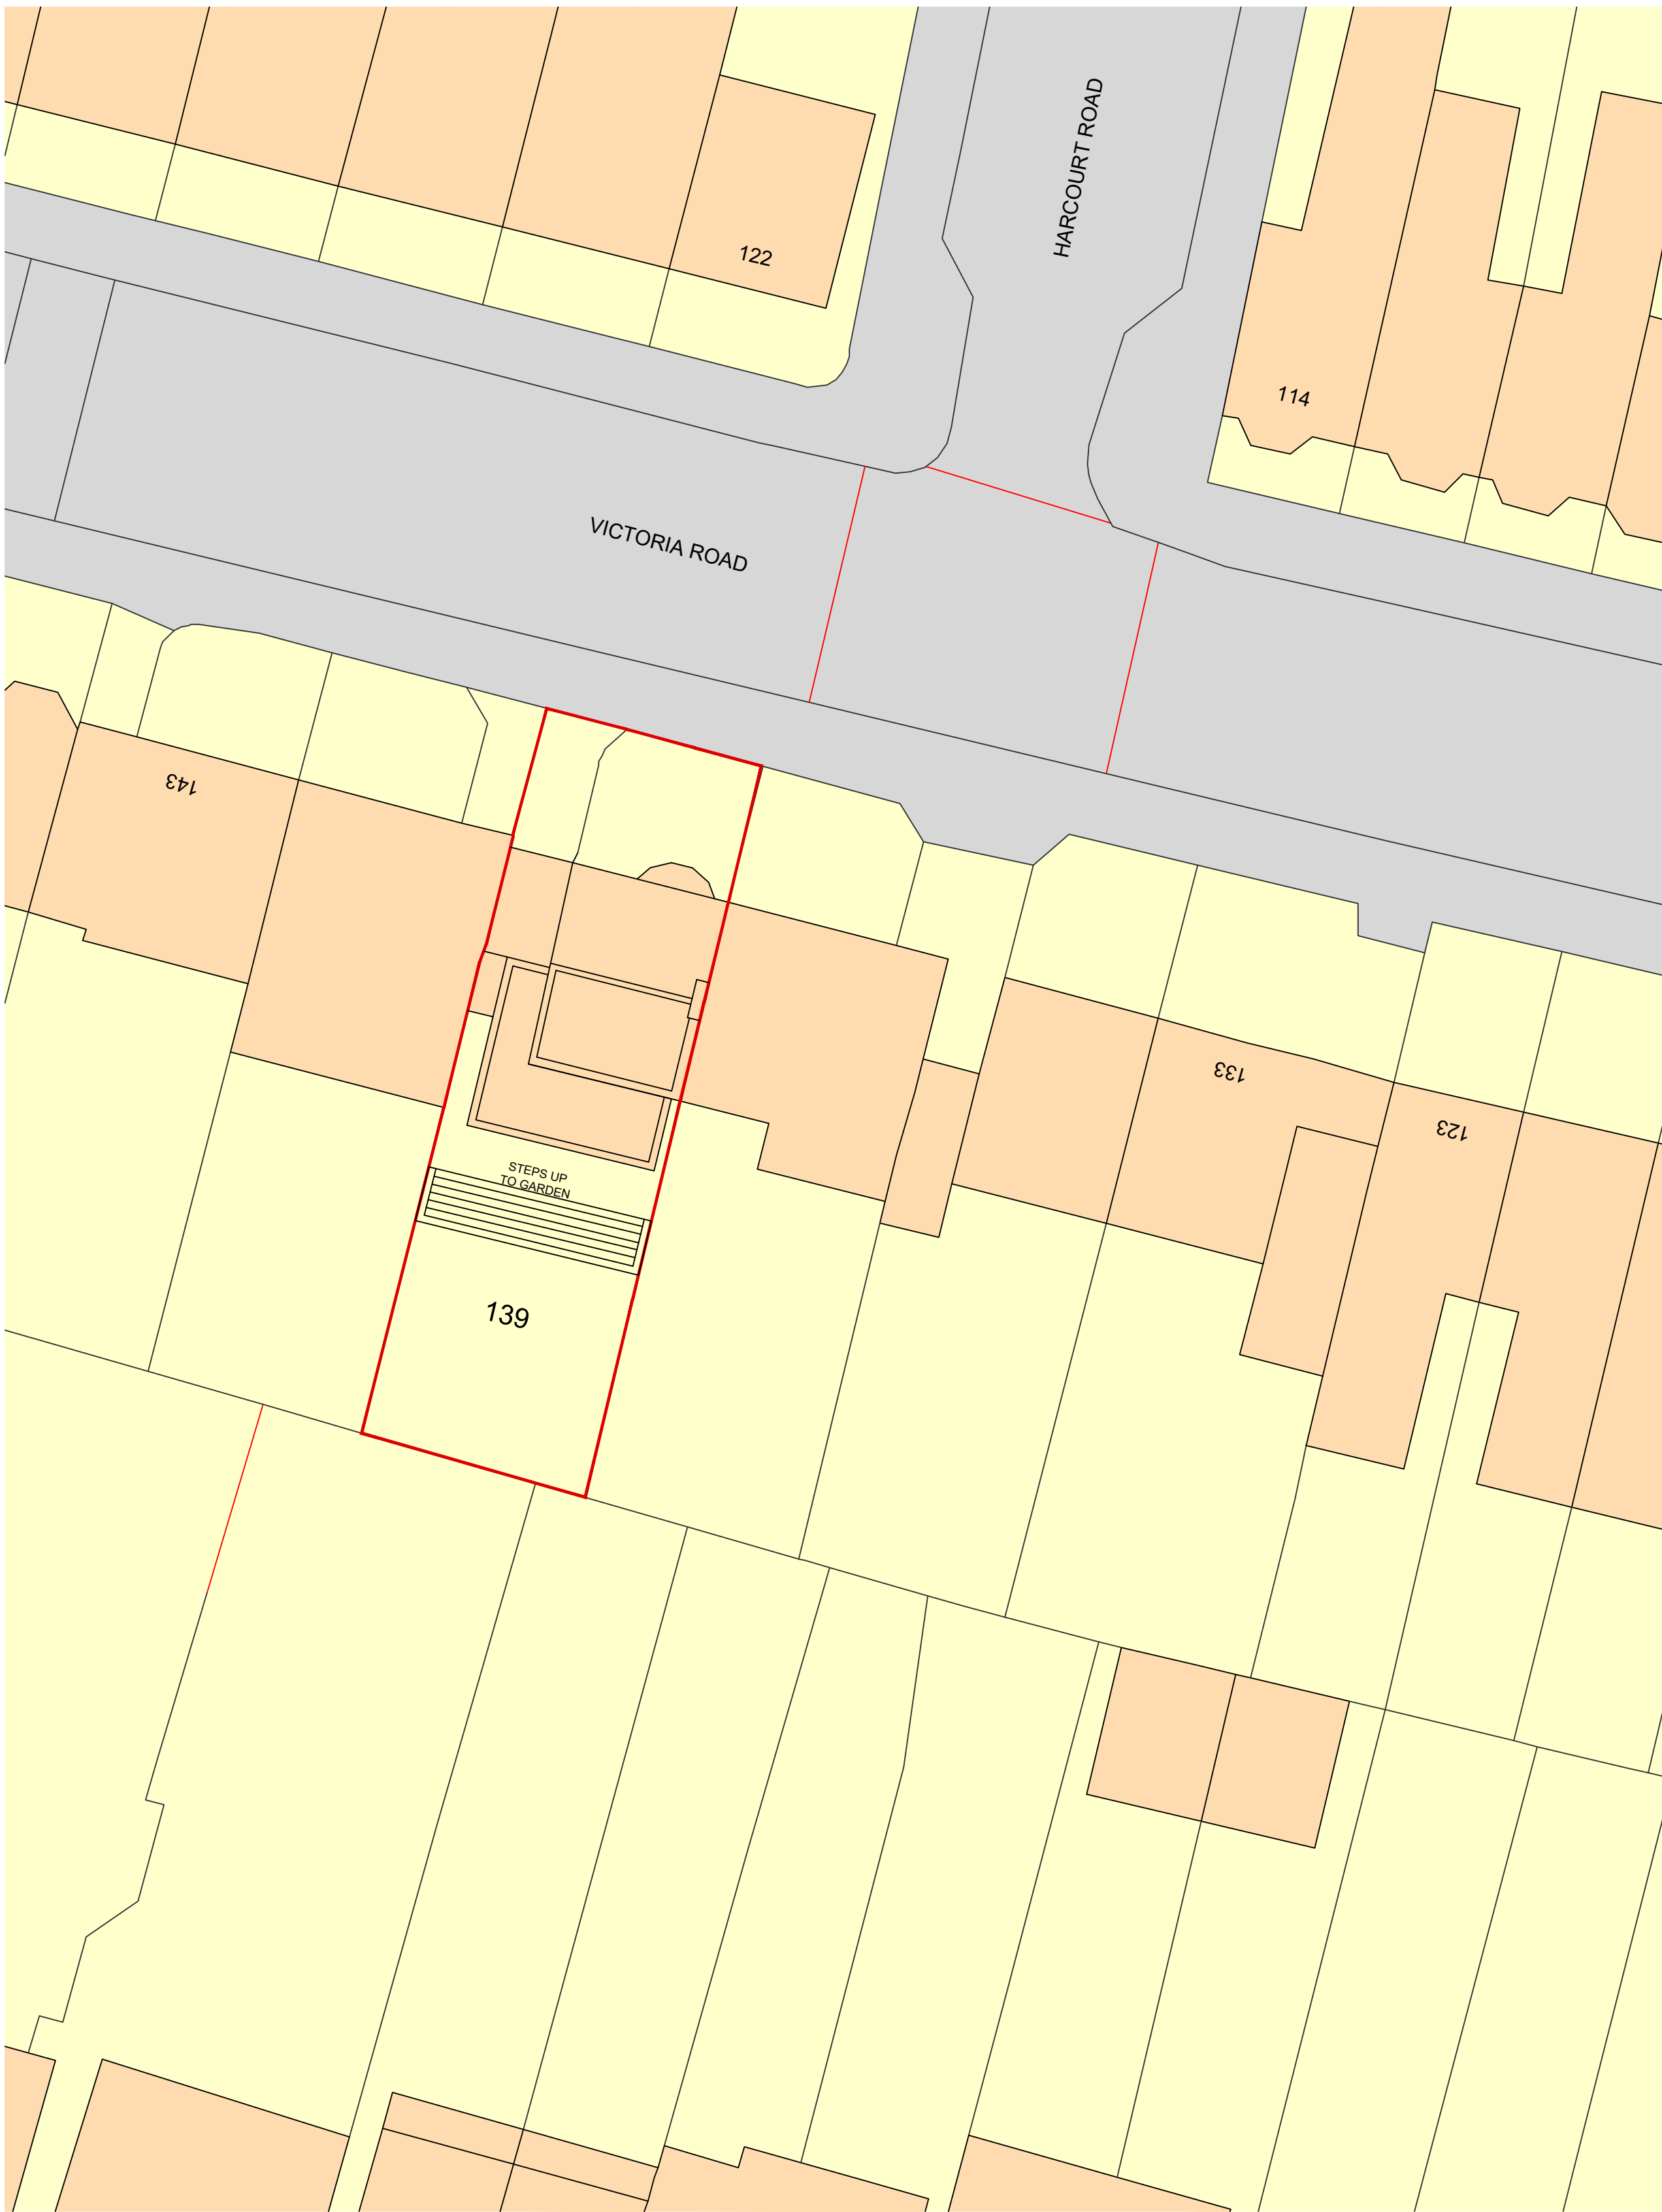
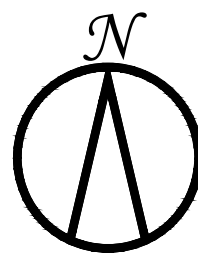
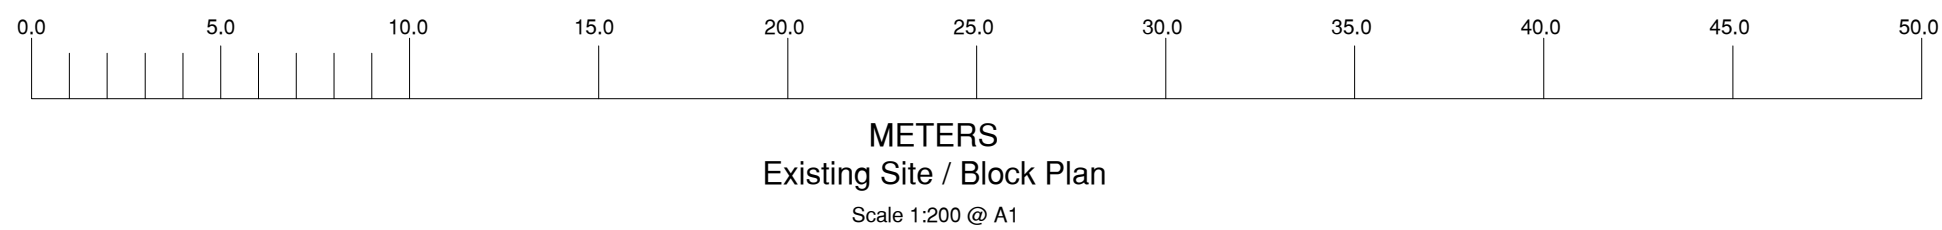
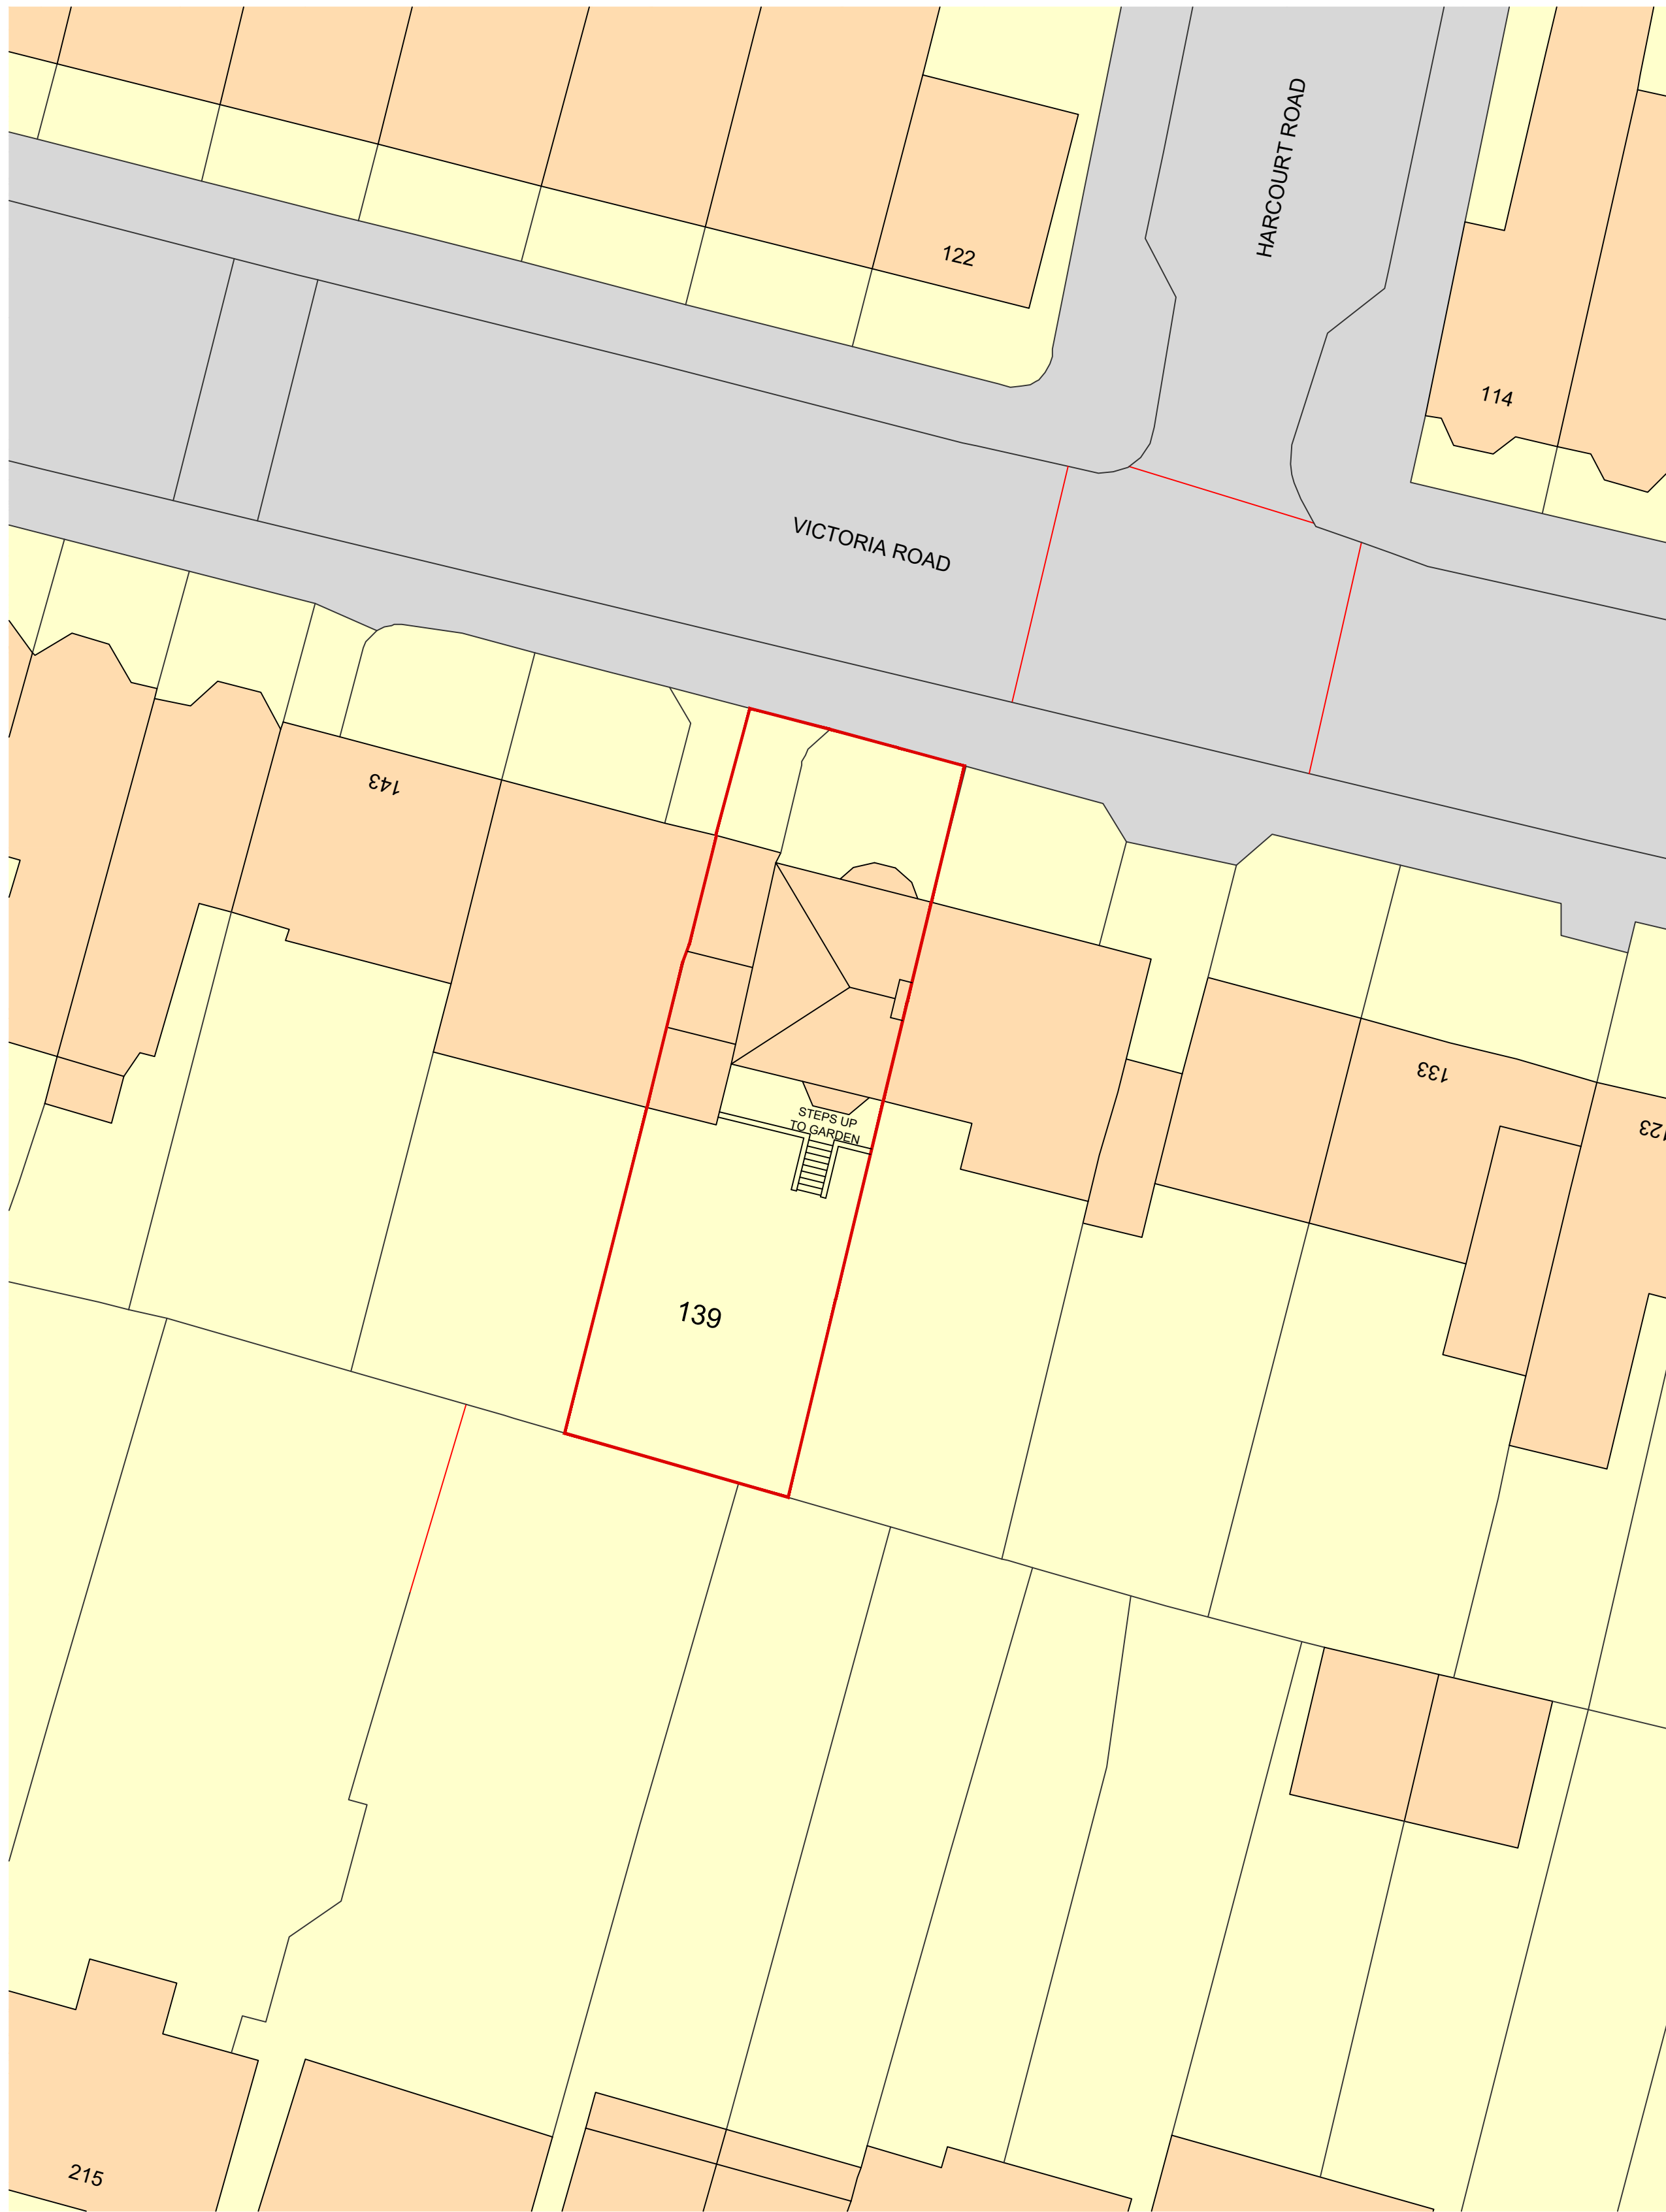
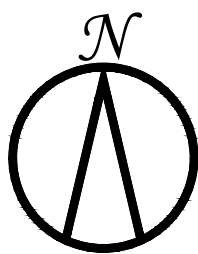


REV	DESCRIPTION	DRAWN	DATE
Address	139 Victoria Road London N22 7XH Existing & Proposed Site / Block Plan		
Project	Hip to Gable Roof Extension, Dormer to Rear Roof Slope & Single Storey Rear / Side Extension		
client	Fuller / Warner		
DRG. No	1667-05	Revision	
Date	Feb 2023	Checked	
Scale	1:200 @ A1	Approved	
DRAWN	R. Williams	REF No	
ALL DIMENSIONS IN MILLIMETERS (MM) TOLERANCES (UNLESS OTHERWISE STATED) DIMENSIONAL ± ALL ANGLES TO BE 90° UNLESS OTHERWISE STATED			0.5mm
Laurence J Lewis 40A Holly Park London N3 3JD			
T. 020 8346 2341 m. 07836 378374 DESIGN RIGHTS RESERVED not to be traced, copied or altered without written permission			
e. jlewiscsd@hotmail.com			