




CROUCH END HILL

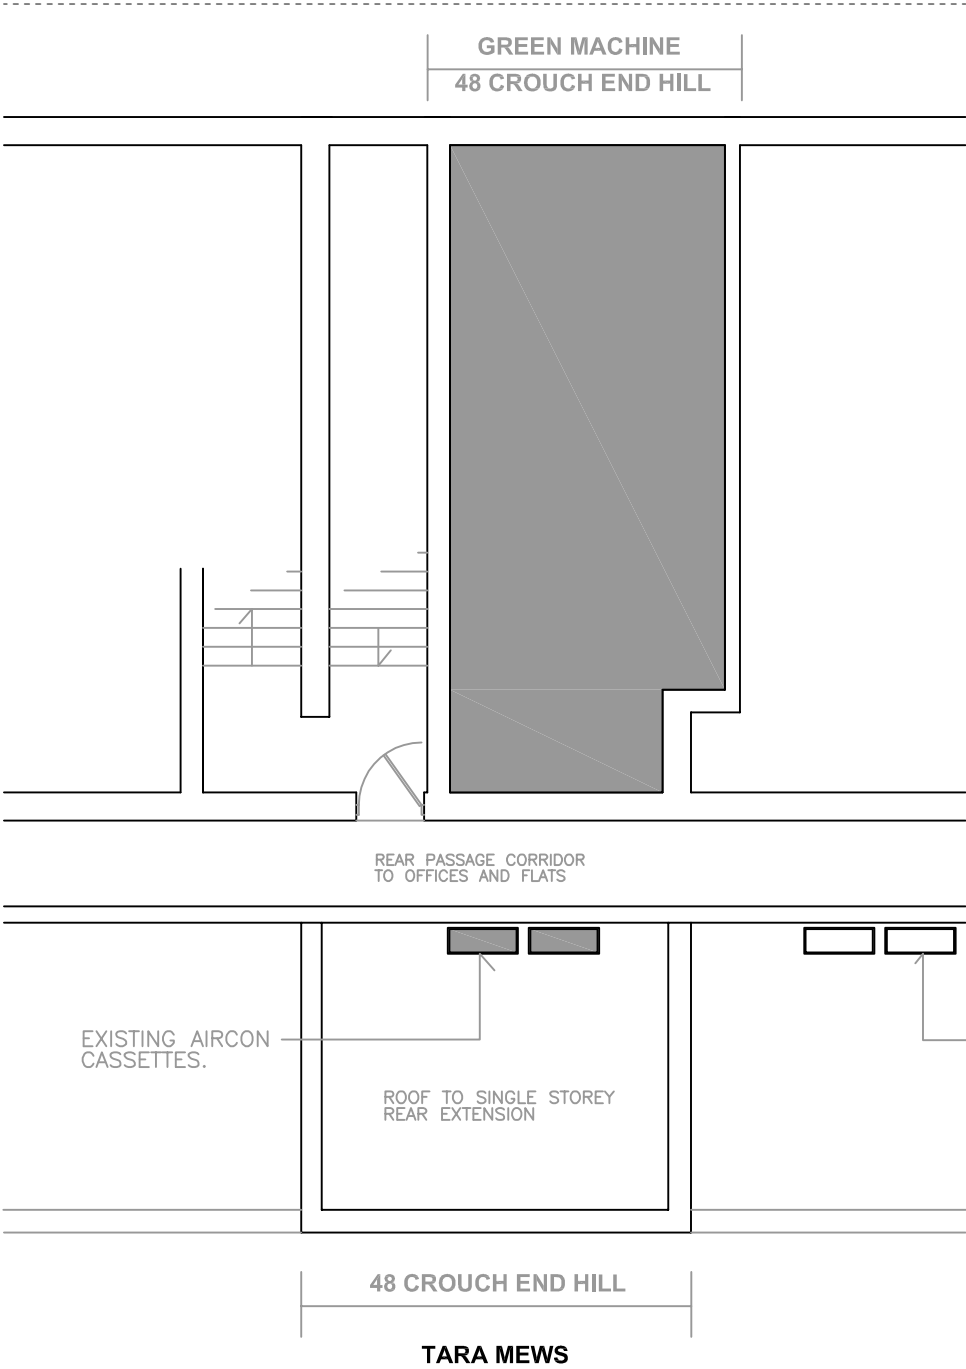

REAR YARD OF No 48 AT FIRST FLOOR
SHOWING EXISTING AIRCON CASSETTS

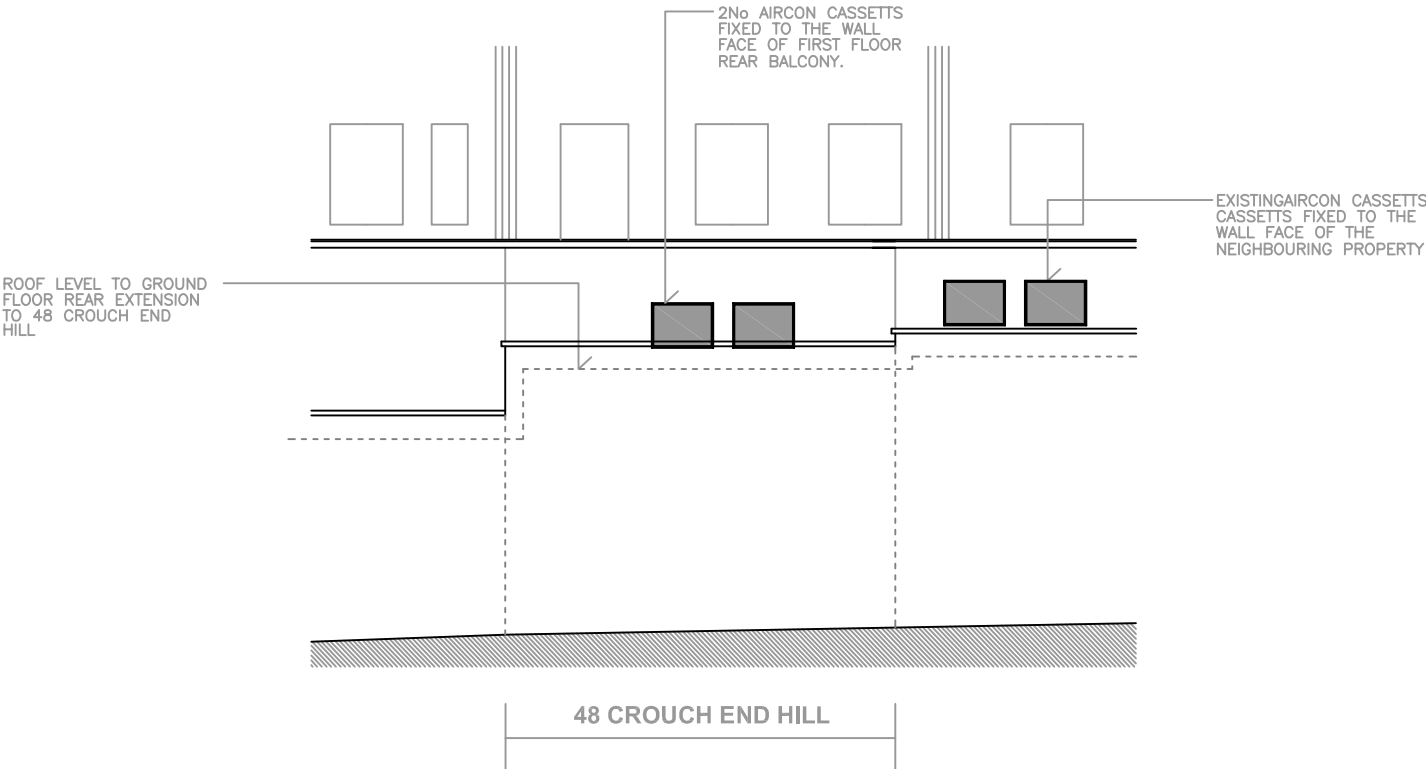

EXISTING BACK ELEVATION
FROM TARA MEWS

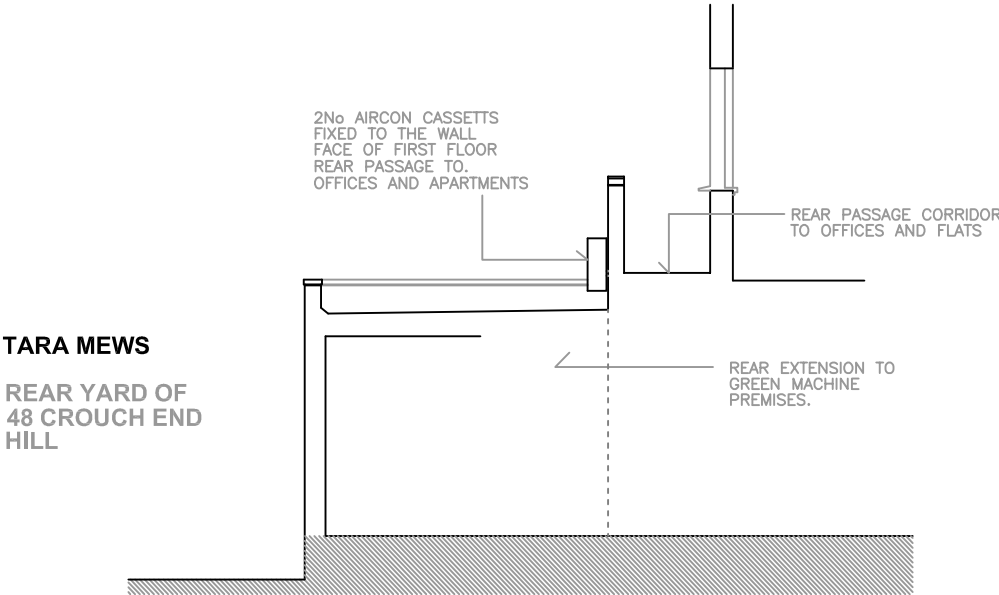


OUTLINE A A SECTION TO REAR EXTENSION

INFORMATION CONTAINED IN THIS DWG IS CONFIDENTIAL AND MAY NOT BE USED FOR ANY OTHER PURPOSE OTHER THAN THAT FOR WHICH THE DWG. WAS SUPPLIED. HKB DESIGN & BUILD LTD MAINTAINS COPYRIGHT OF DWG. AND ACCEPTS NO LIABILITY TO ANY THIRD PARTY RELYING ON INFORMATION CONTAINED IN THE DWG.

CONTRACTORS MUST VERIFY ALL DIMENSIONS ON SITE BEFORE COMMENCING ANY WORK OR SHOP DRAWINGS. FIGURED DIMENSIONS ARE TO BE USED IN PREFERENCE TO SCALED DIMENSIONS.

IF THIS DRAWING EXCEEDS THE QUANTITIES TAKEN IN ANY WAY THE ARCHITECTS ARE TO BE INFORMED BEFORE THE WORK IS INITIATED.

NOTES

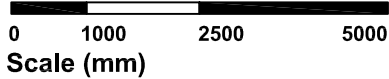

HKB Design & Build
ARCHITECTS : INTERIOR : CONSTRUCTION

49 GROVELANDS ROAD
London N13 4RJ
Mob 07939 241029
info@hkbdesignandbuild.co.uk

Job: **48 CROUCH END HILL
CROUCH END
LONDON
N8 8AA**

Dwg: PLAN, SECTION AND ELEVATION

Scale: 1.100 On A3 Date: MAR 2023 Drawn:

Dwg No: HBK / 2023 / 48CEH / 101