




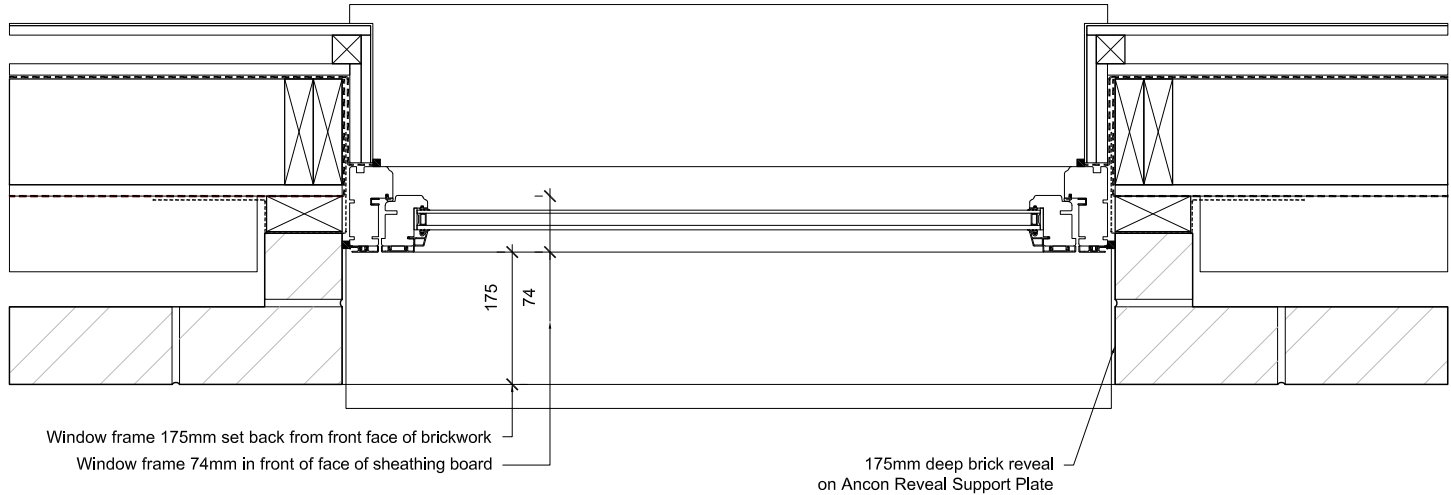

Plan


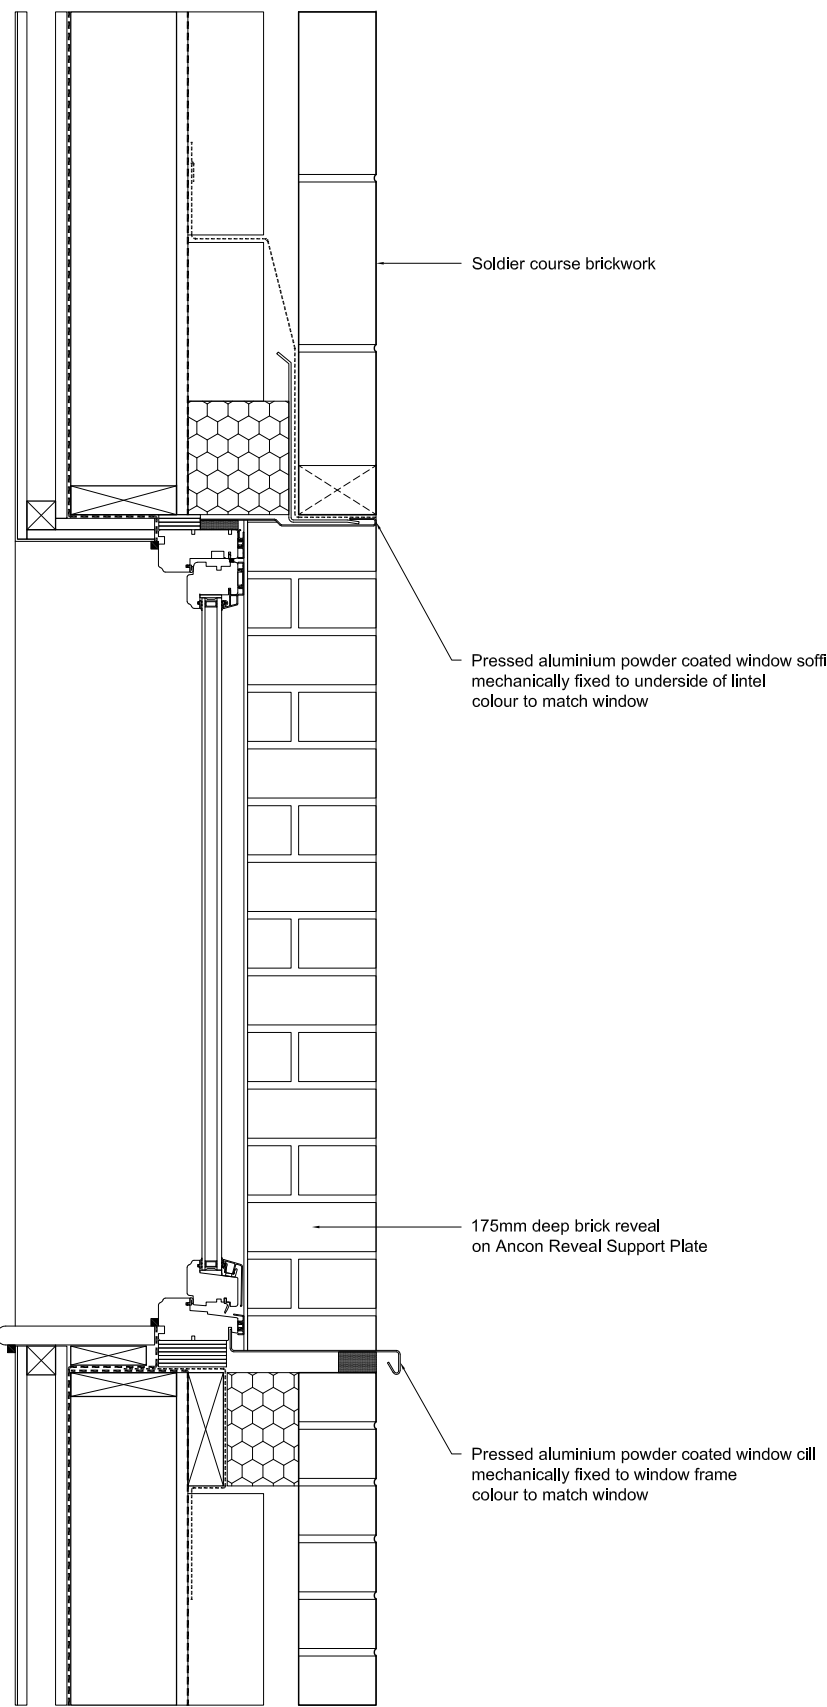


Section

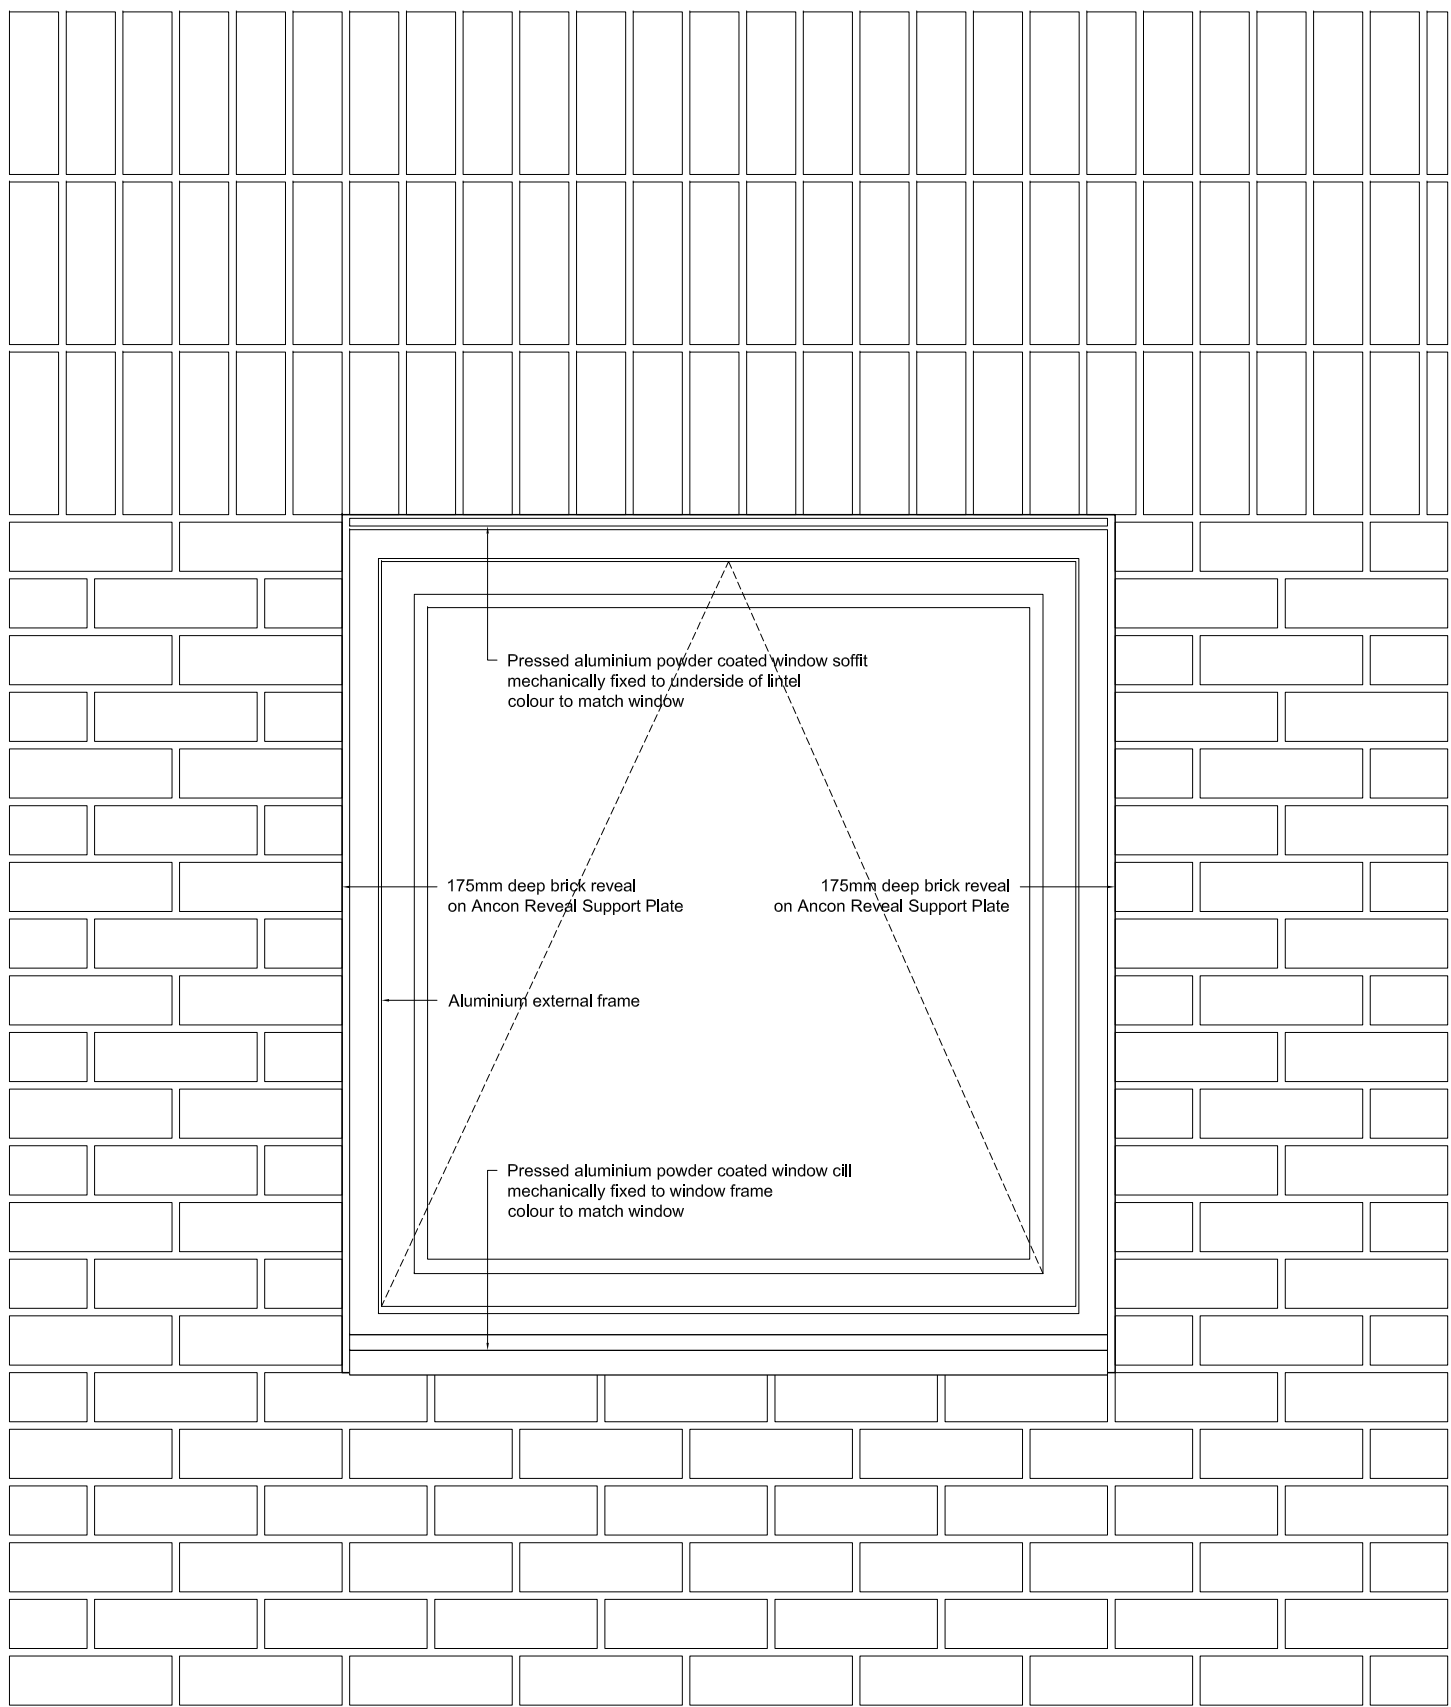


Elevation


Typical Window Detail - Masonry

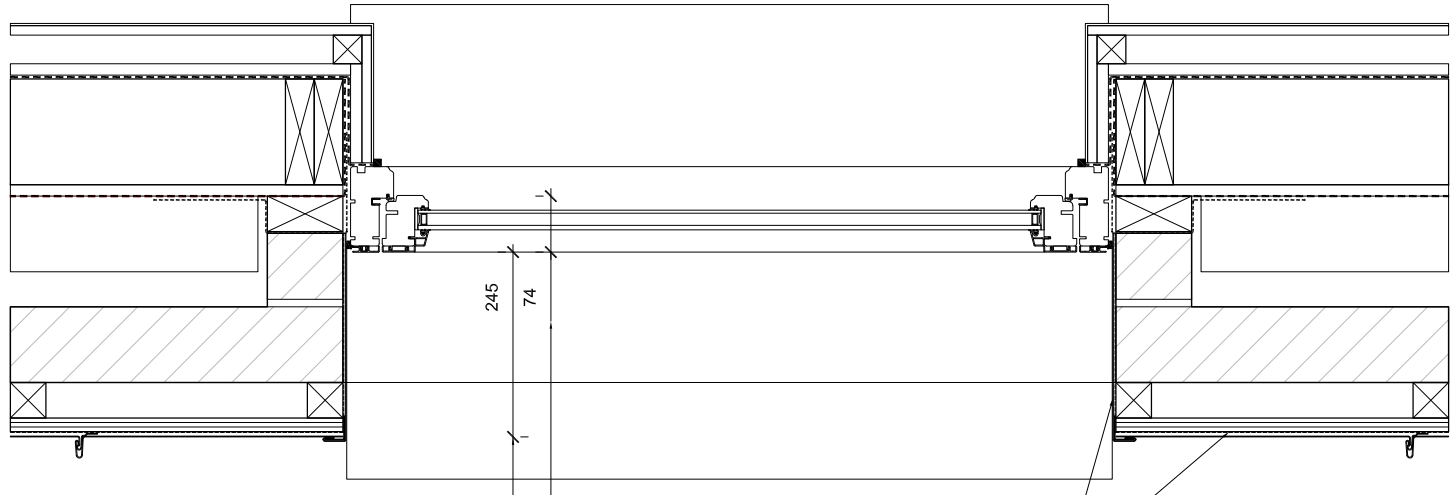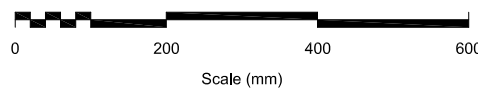

Plan

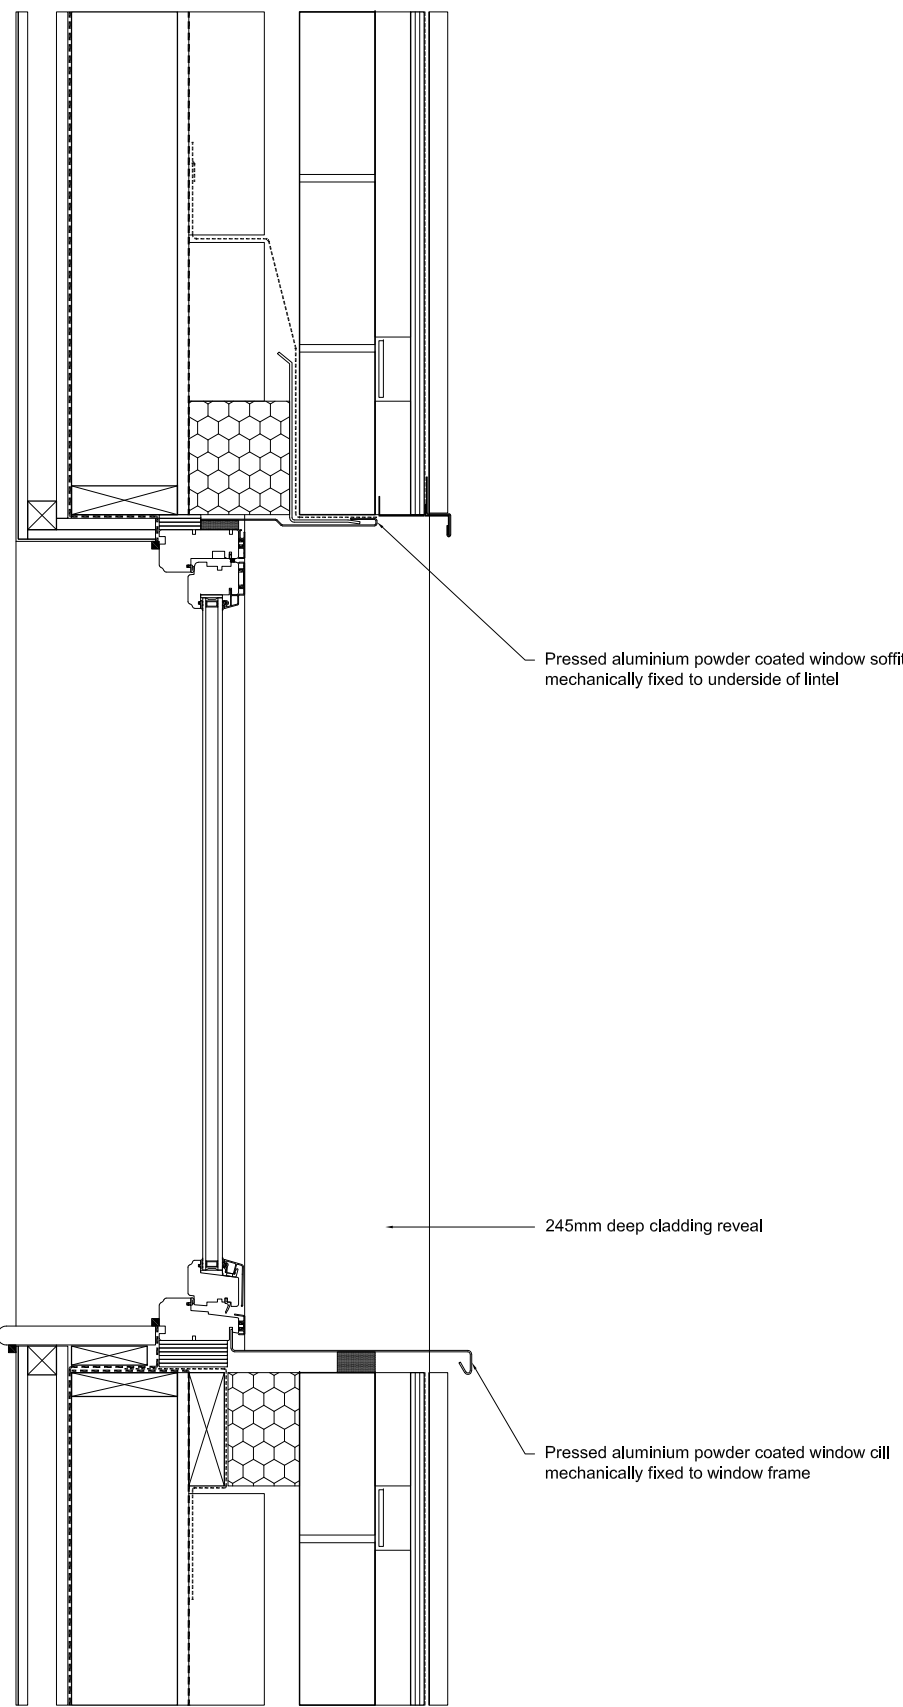


Section

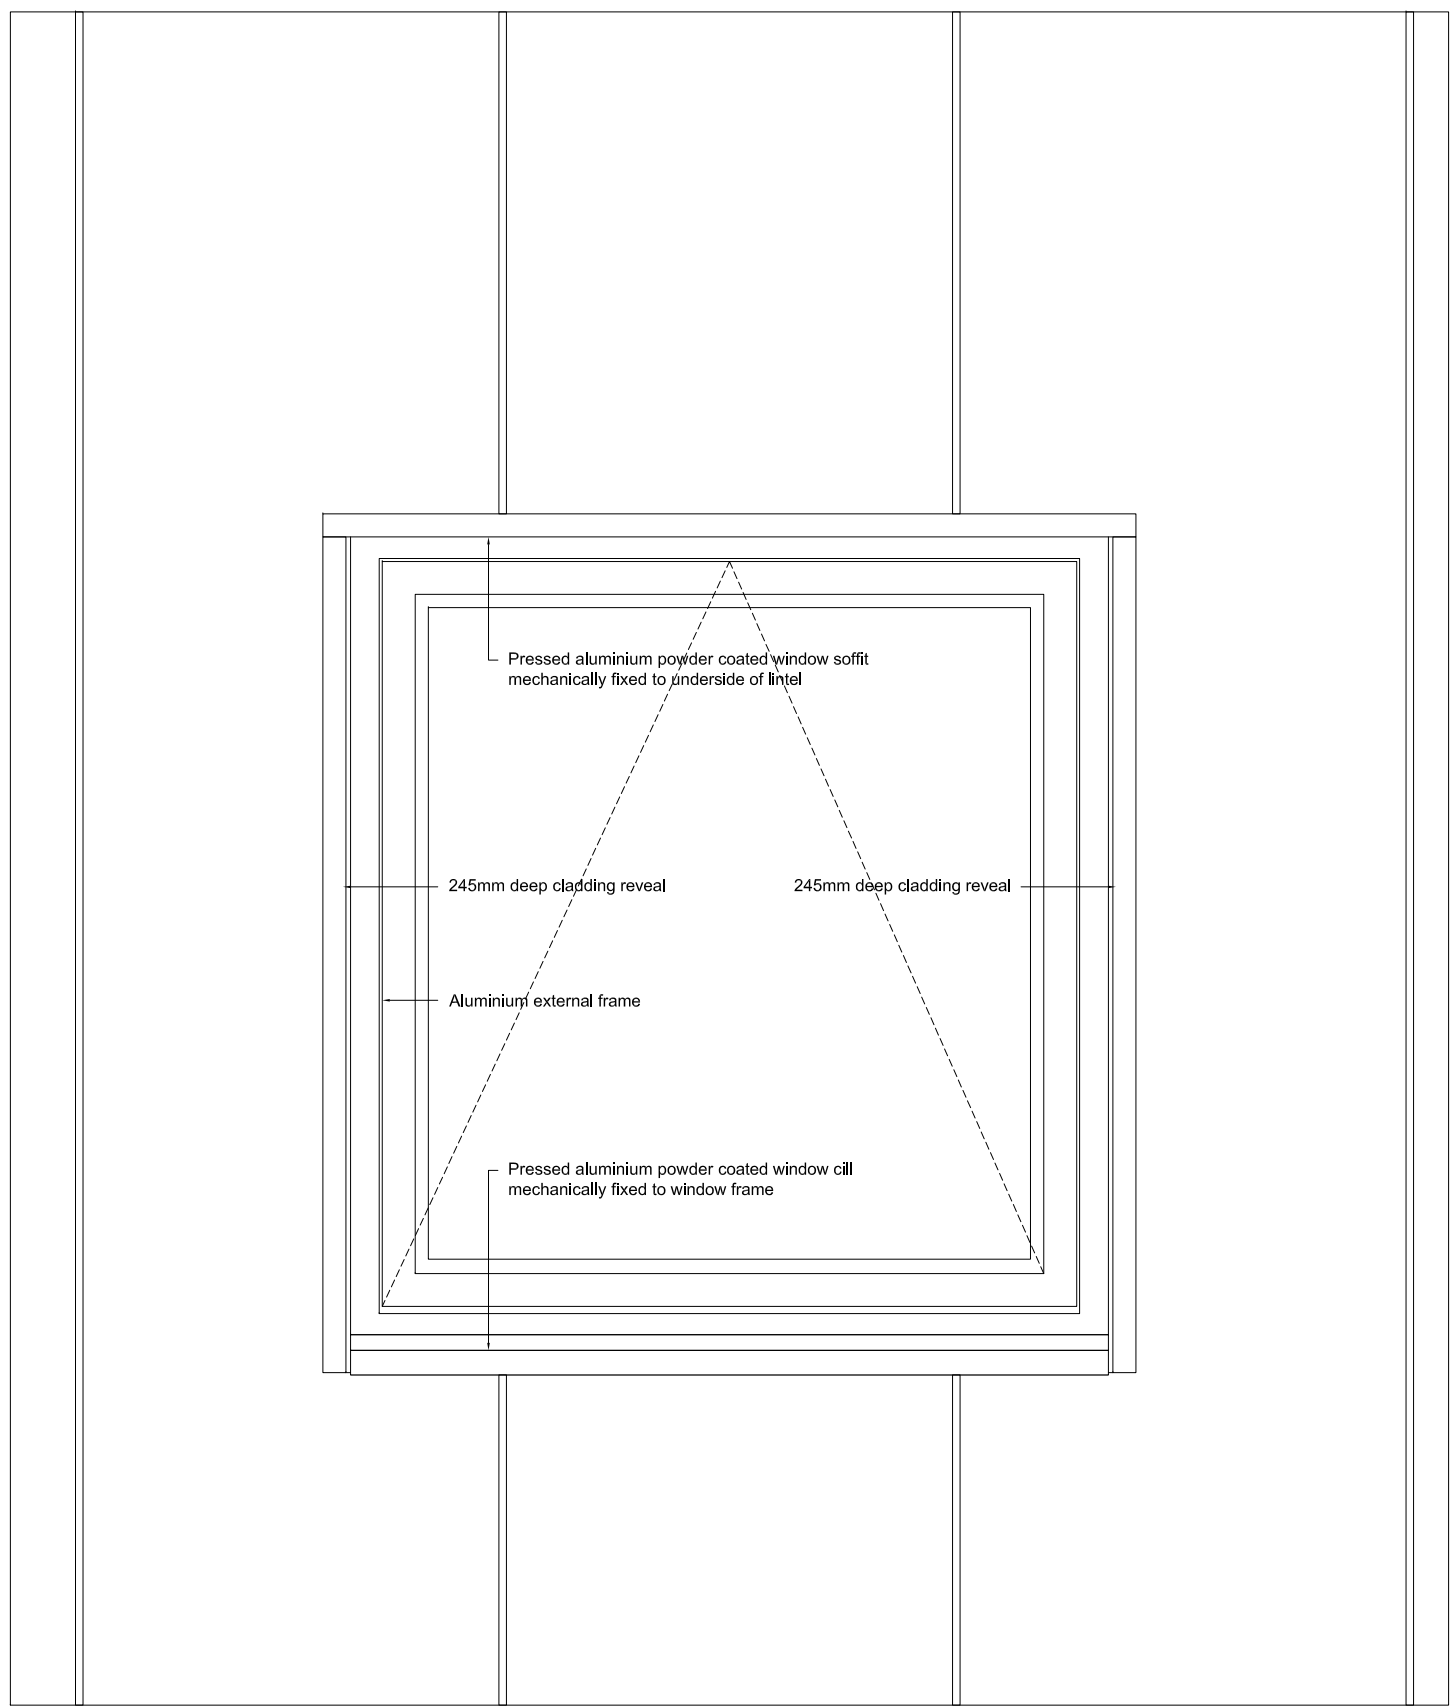

Elevation

Typical Window Detail - Cladding

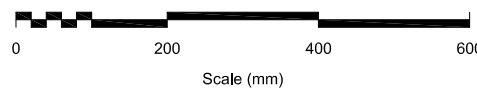

Revisions	
Client	NFC Homes Ltd.

Project	Residential Development Land adjacent to 38-84 Cornwall Road London N15 5AR
Status	Planning
Date	2023.03.10
Scale	1:10
Size	A1
Title	Planning Window Detail
Number	21.21-203
Revision	-

Spires Architects

9 Monks Way | Reading | RG30 3DP
Tel: 07495 529905