




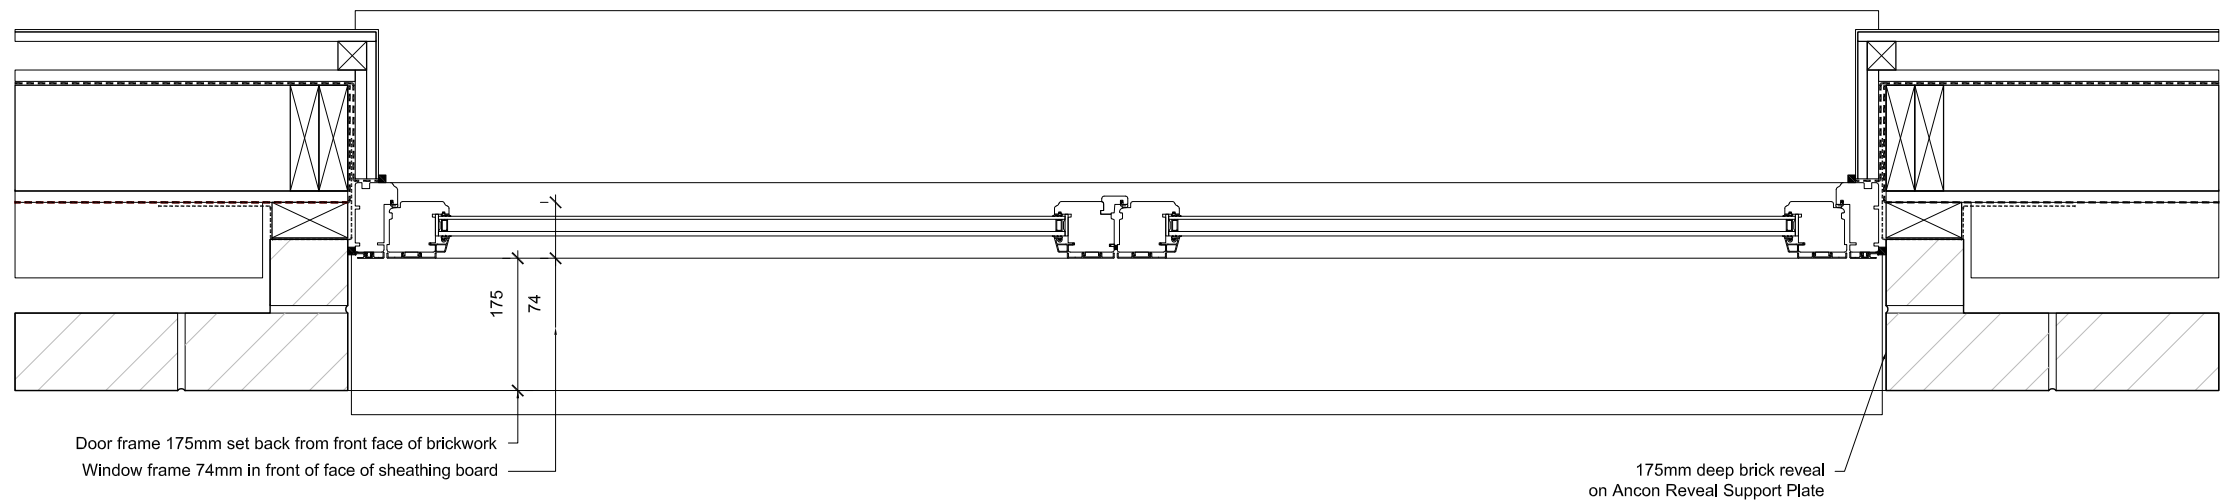


Plan

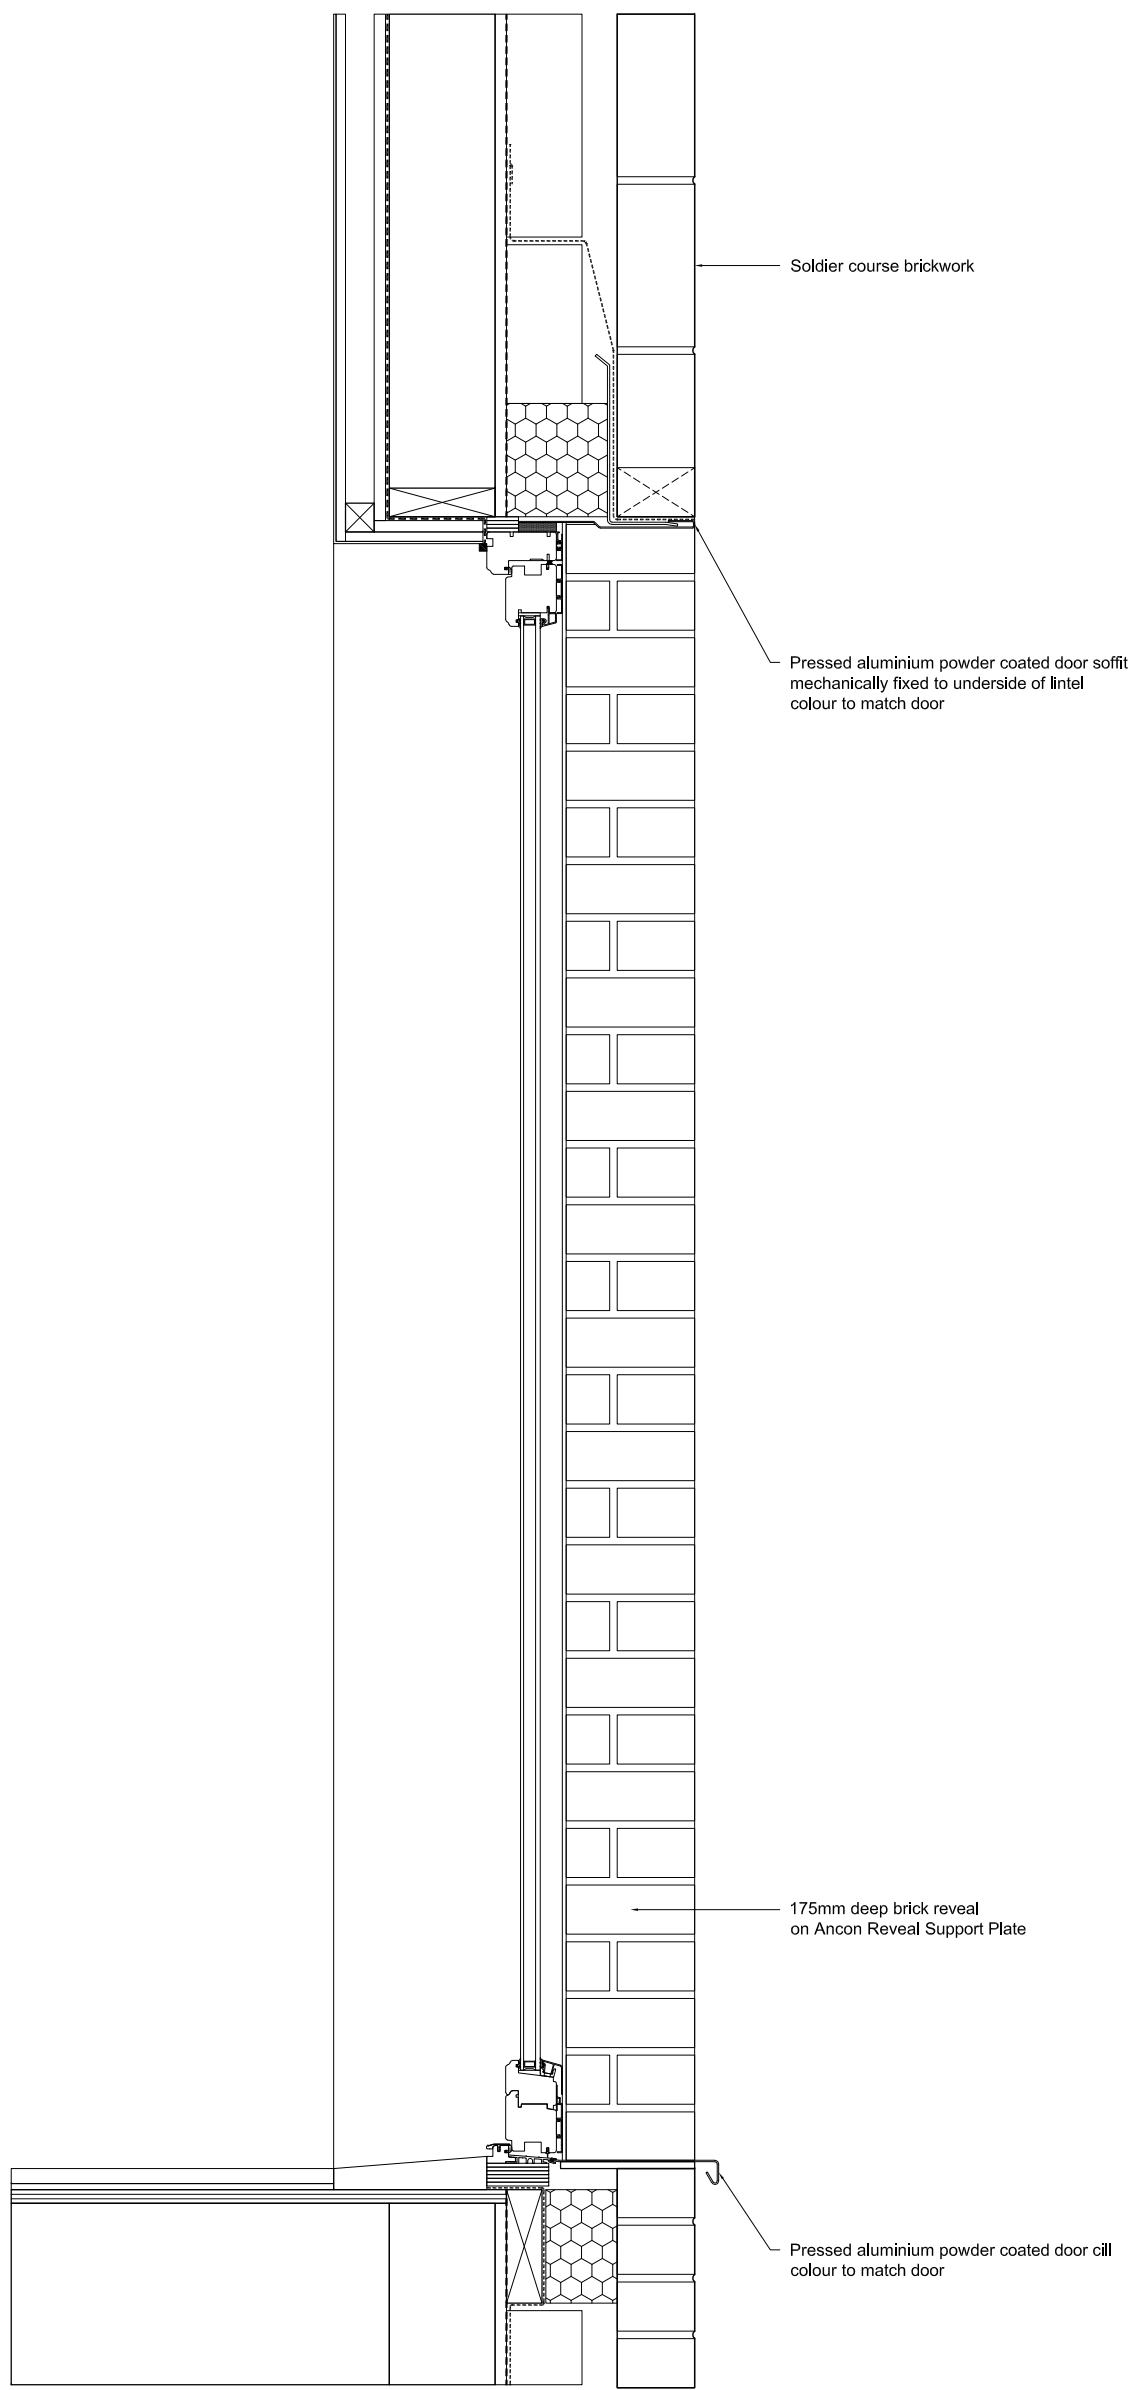

Section

Typical Door Detail - Masonry

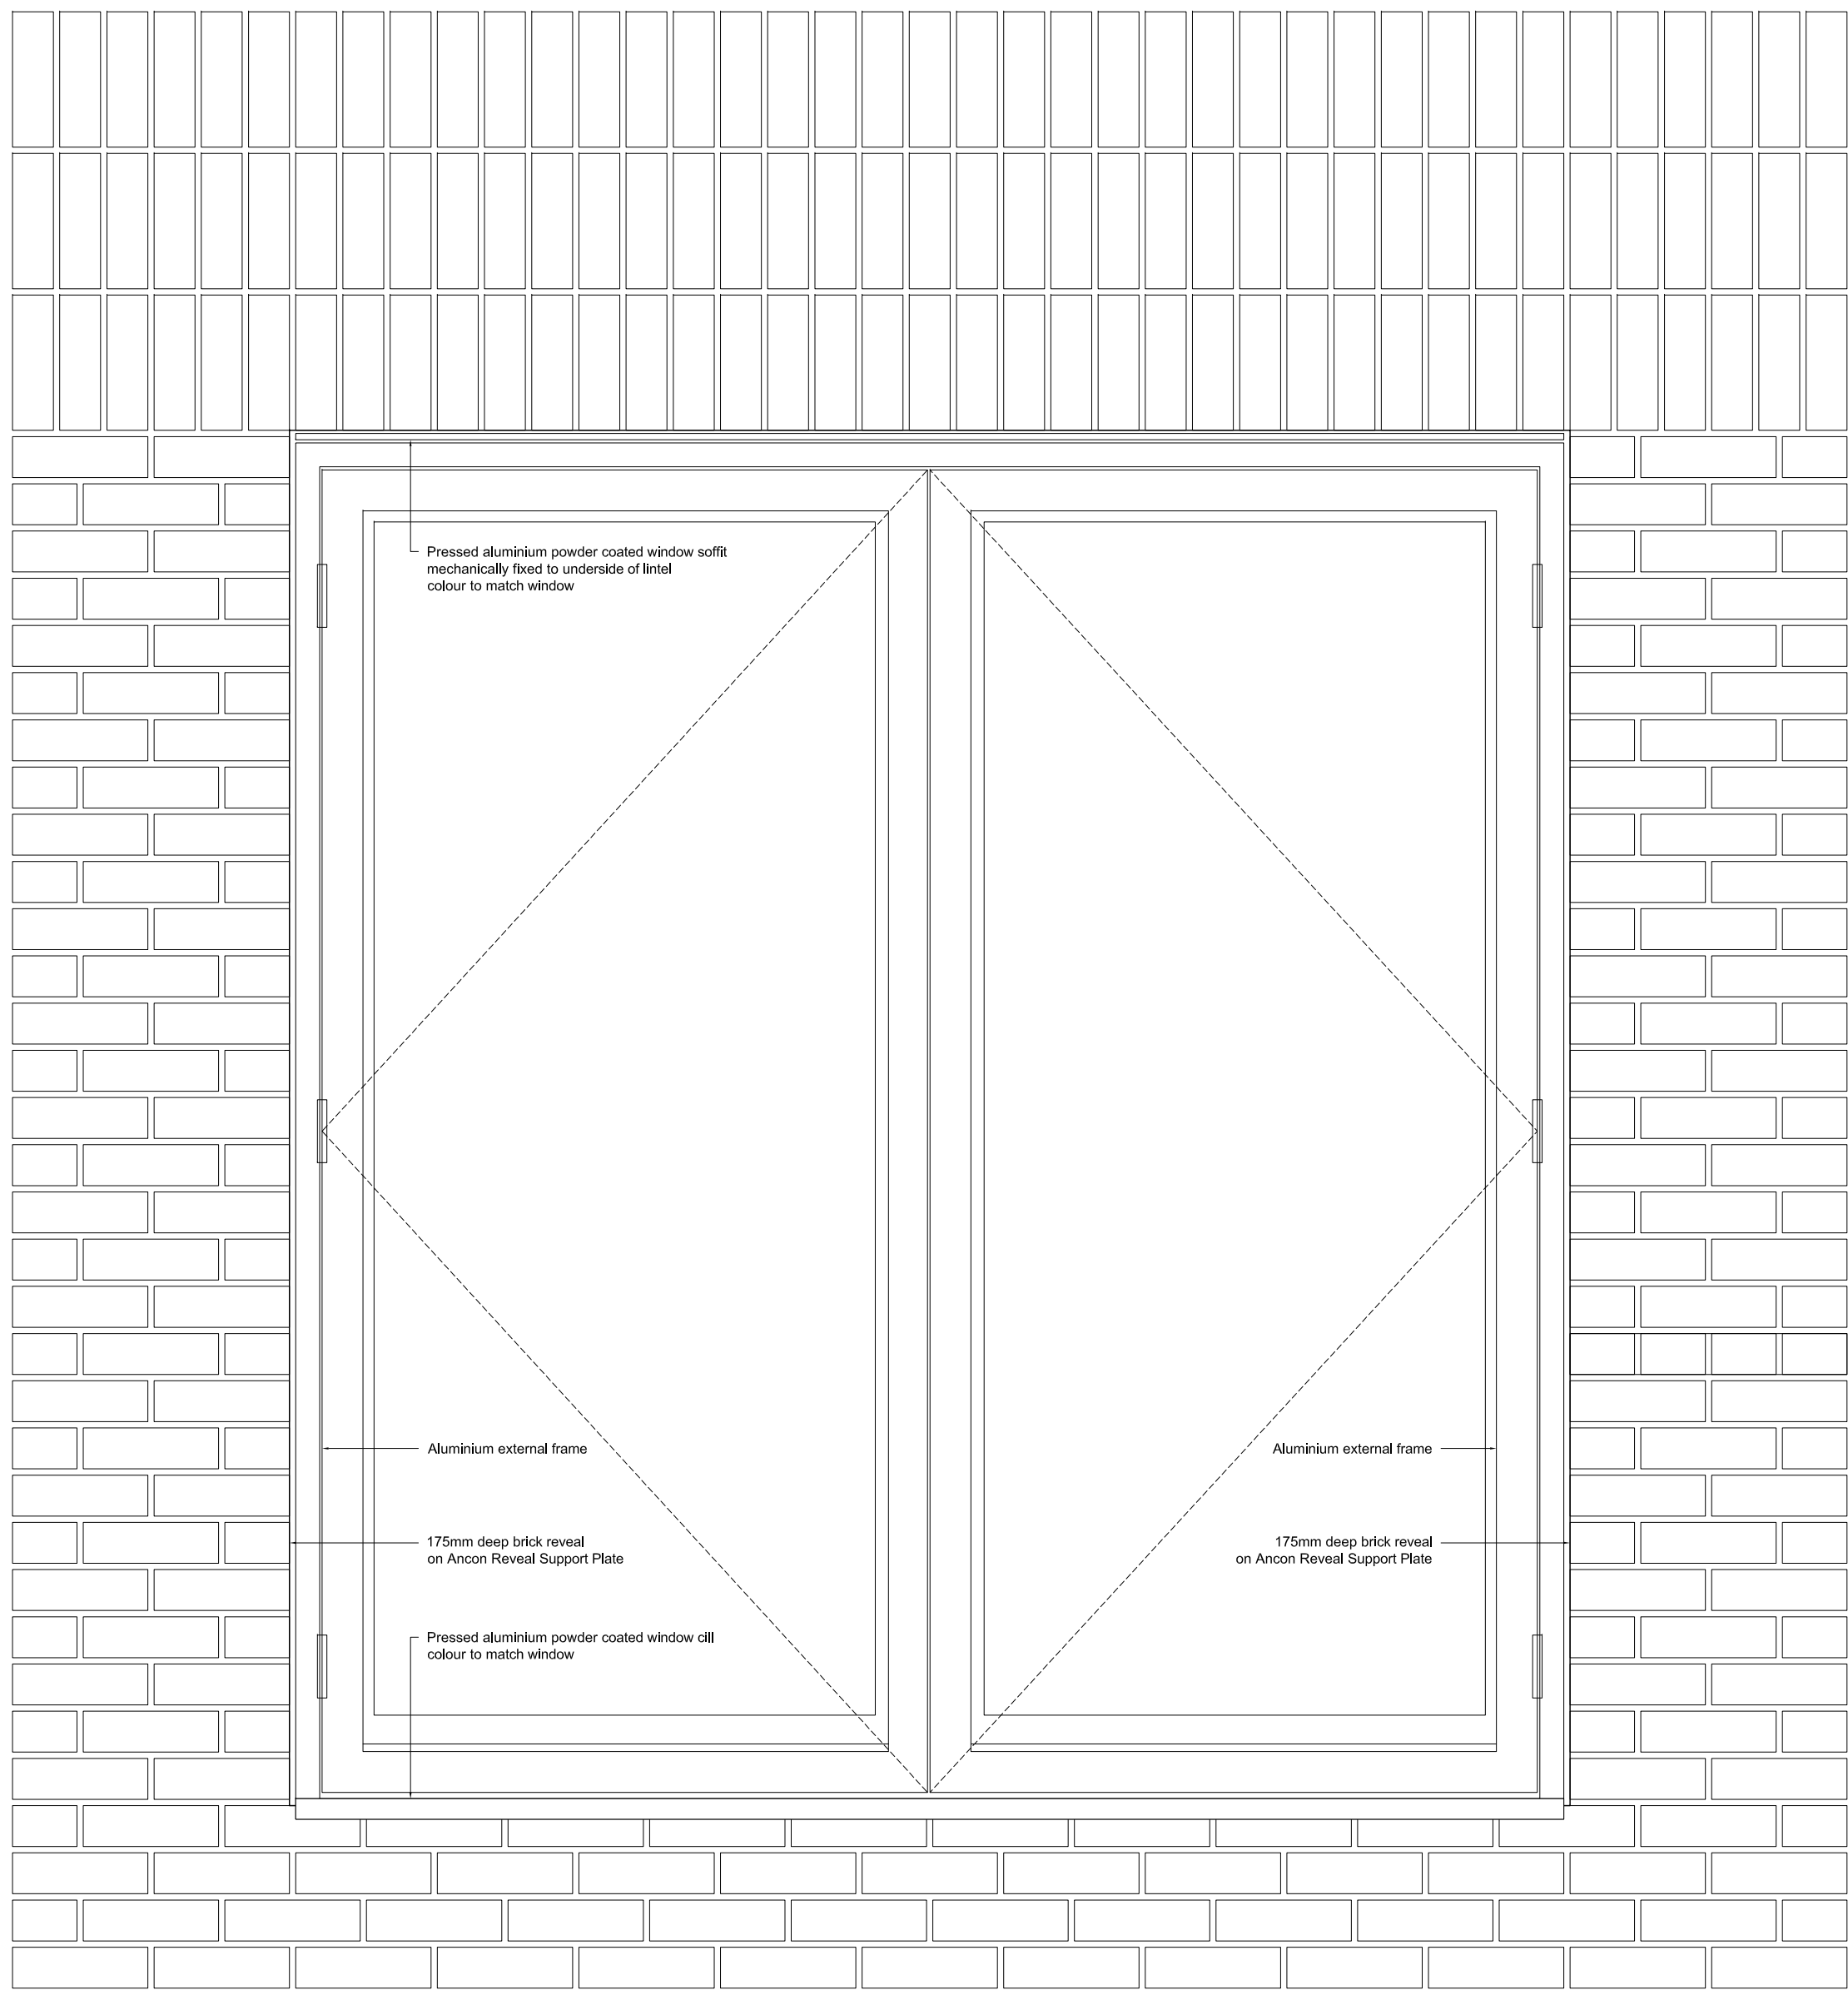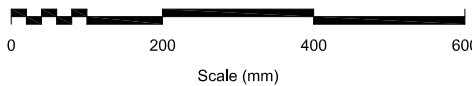

Notes:
Door sizes vary
External finished ground level / finished balcony level not shown / varies

Elevation

Revisions	
Client	NFC Homes Ltd.
Project	Residential Development Land adjacent to 38-84 Cornwall Road London N15 5AR
Status	Planning
Date	2023.03.10
Scale	1:10
Size	A1
Title	Planning Door Detail
Number	21.21-204
Revision	-

Spires Architects

9 Monks Way | Reading | RG30 3DP
Tel: 07495 529905