



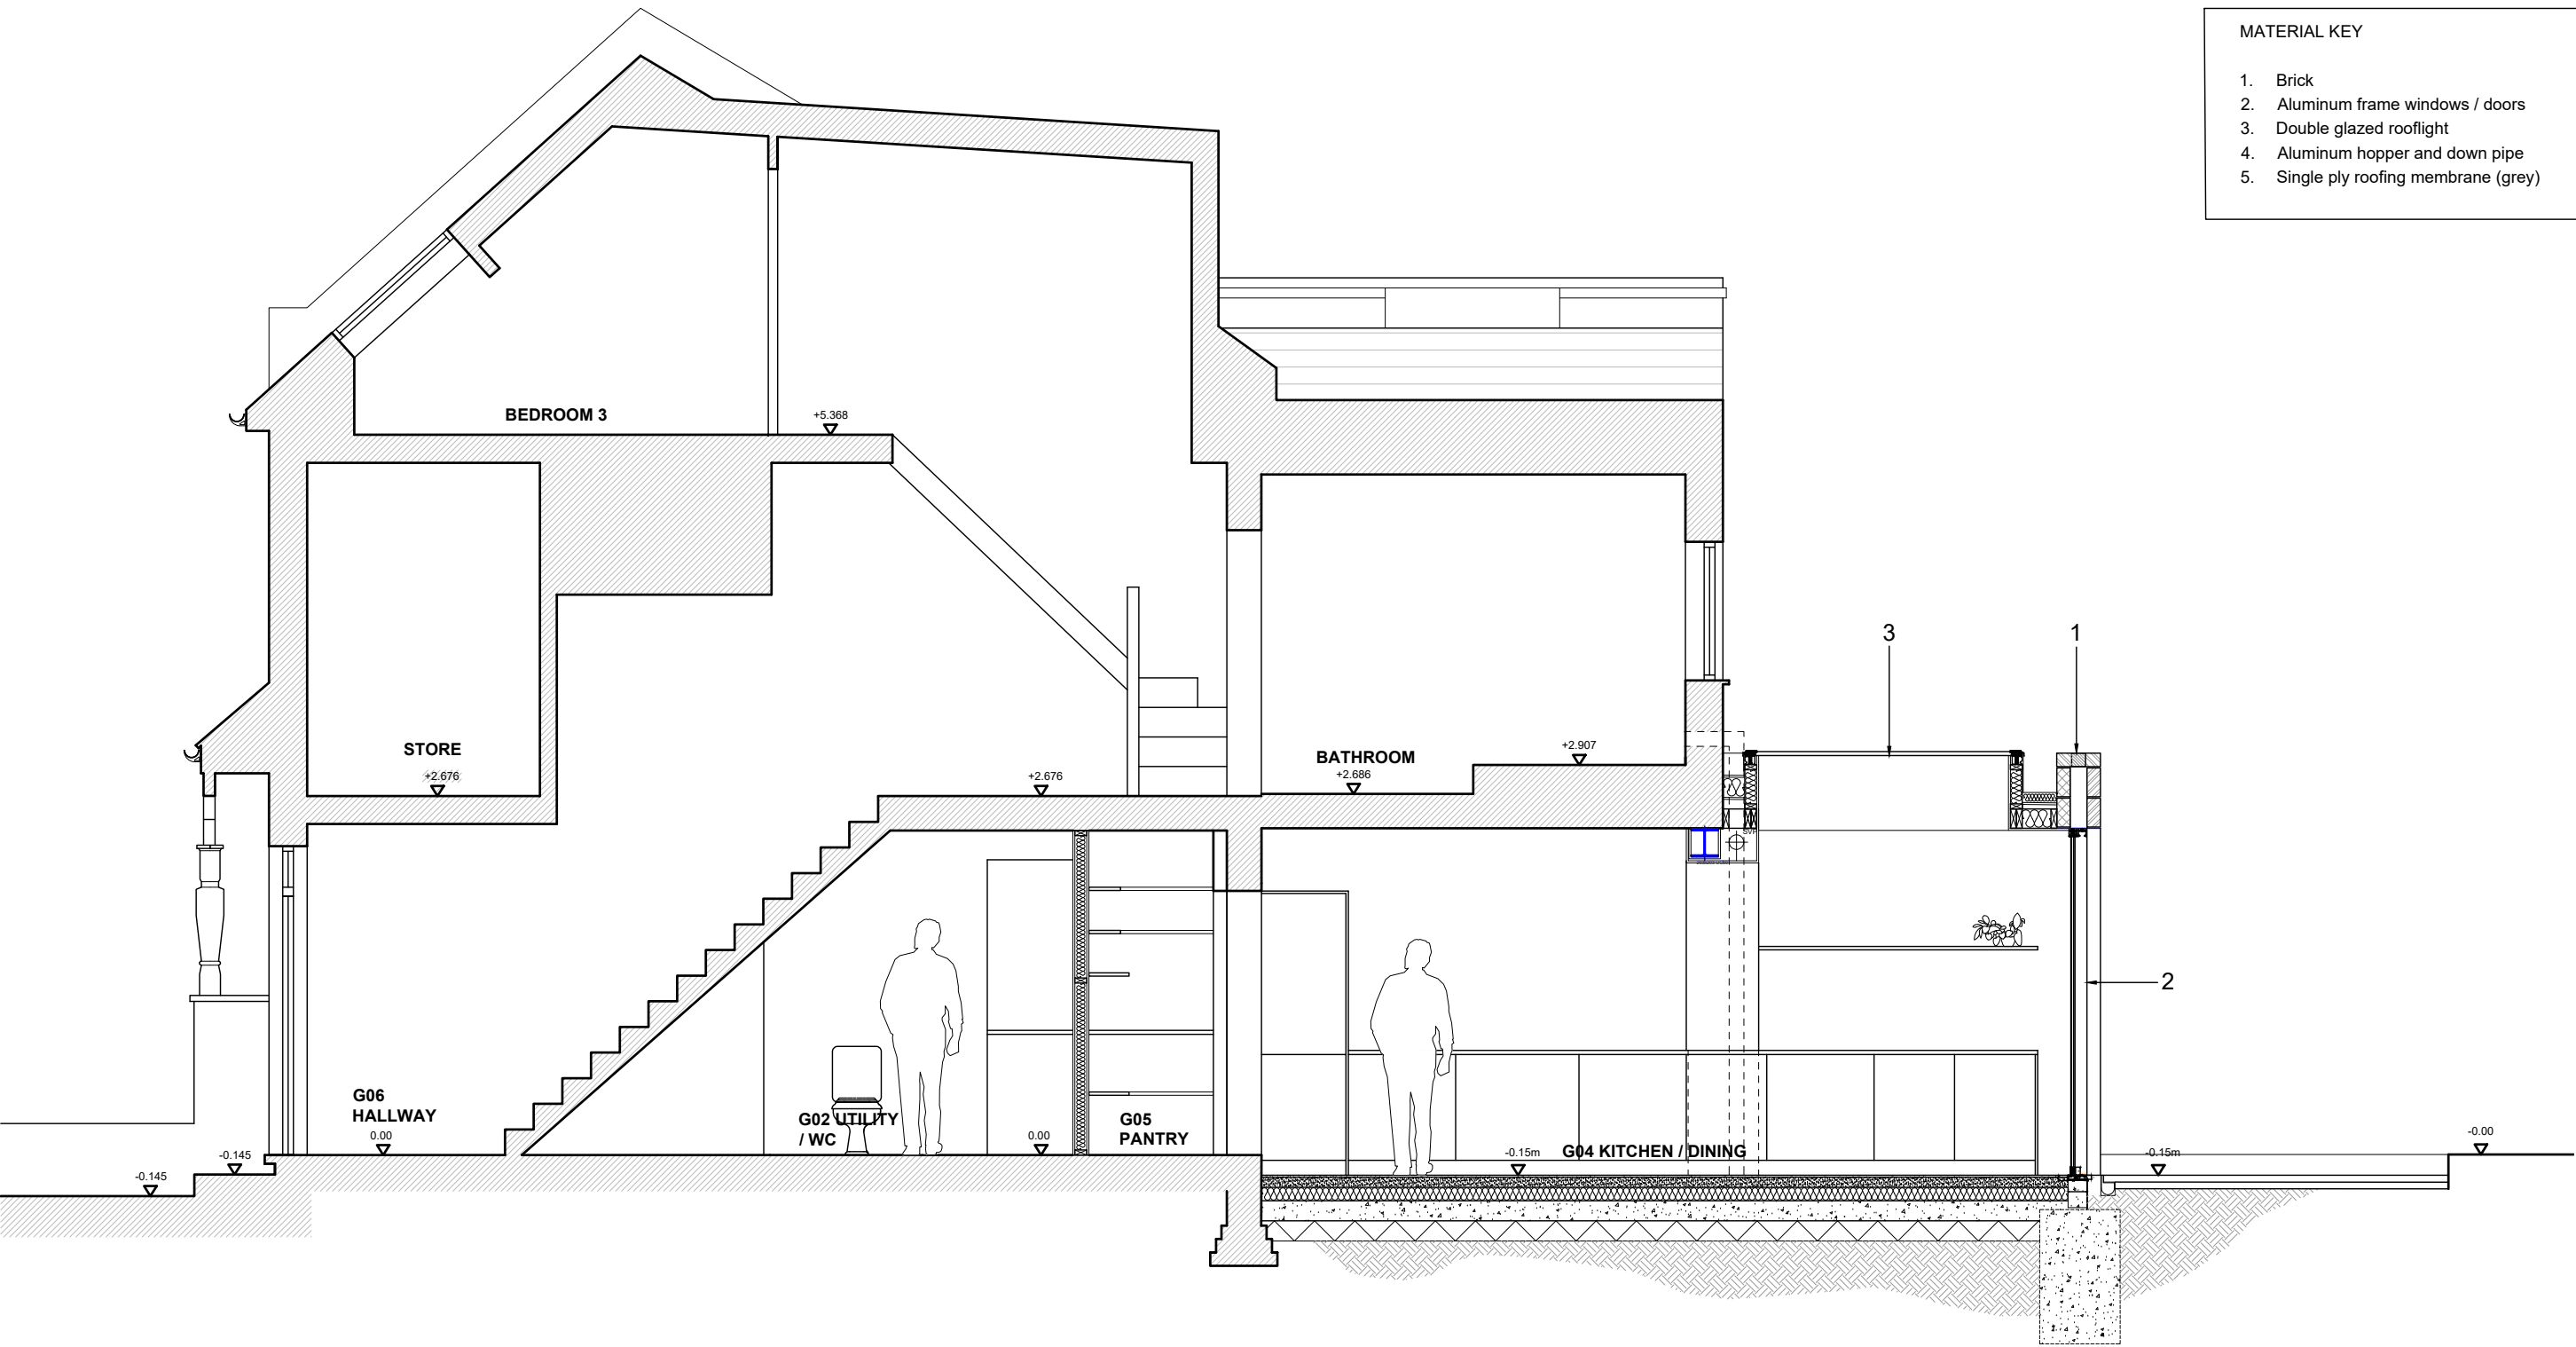

MATERIAL KEY	
1.	Brick
2.	Aluminum frame windows / doors
3.	Double glazed rooflight
4.	Aluminum hopper and down pipe
5.	Single ply roofing membrane (grey)

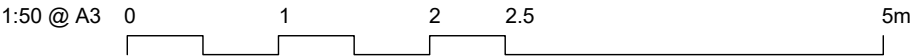

PROJECT Ground Floor Side and Rear Extension to 26 Clarendon Road London N15 3JX CLIENT Mr J Cragg and Ms E Hawkins	TITLE SECTION BB AS PROPOSED		REV	DATE	DESCRIPTION	
	STATUS PLANNING		SCALE	SIZE	DATE	DRG No.
			1:50	A3	March '23	2301/PL/08

**POLYGON ARCHITECTS**
07968544721
polygonarchitects.com