
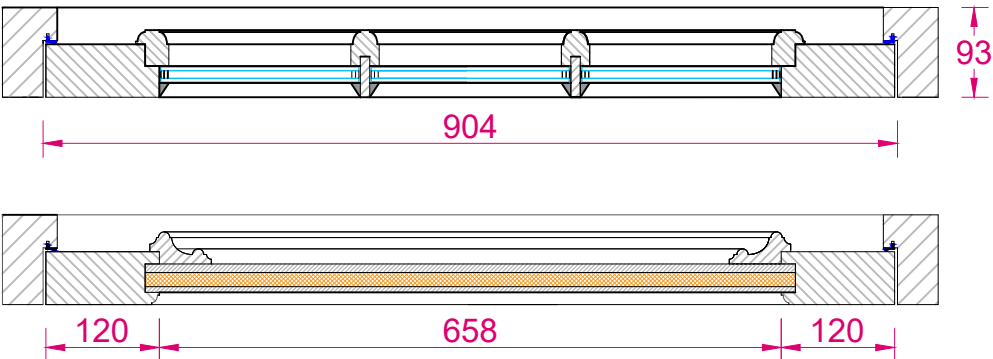


SHAW	Drawn by	M.REED	Material: Accoya	The Sash Window Workshop	ITEM 1
JOB NO: D36626	Scale	1 at a3	Finish - Int: Standard White	4 Kiln lane,	
SHEET 1 OF 4	Issue No	01	Ext: As Existing	Bracknell,	
	Date:	MAR 2023	Glass - 4T-8-4T Heritage	Berkshire RG12 1NA	Front Door
				tel: +44 (0)1344 868668	
				fax: +44 (0)1344 868858	
				email: reedm@sashwindow.com	

EXTERNAL VIEW

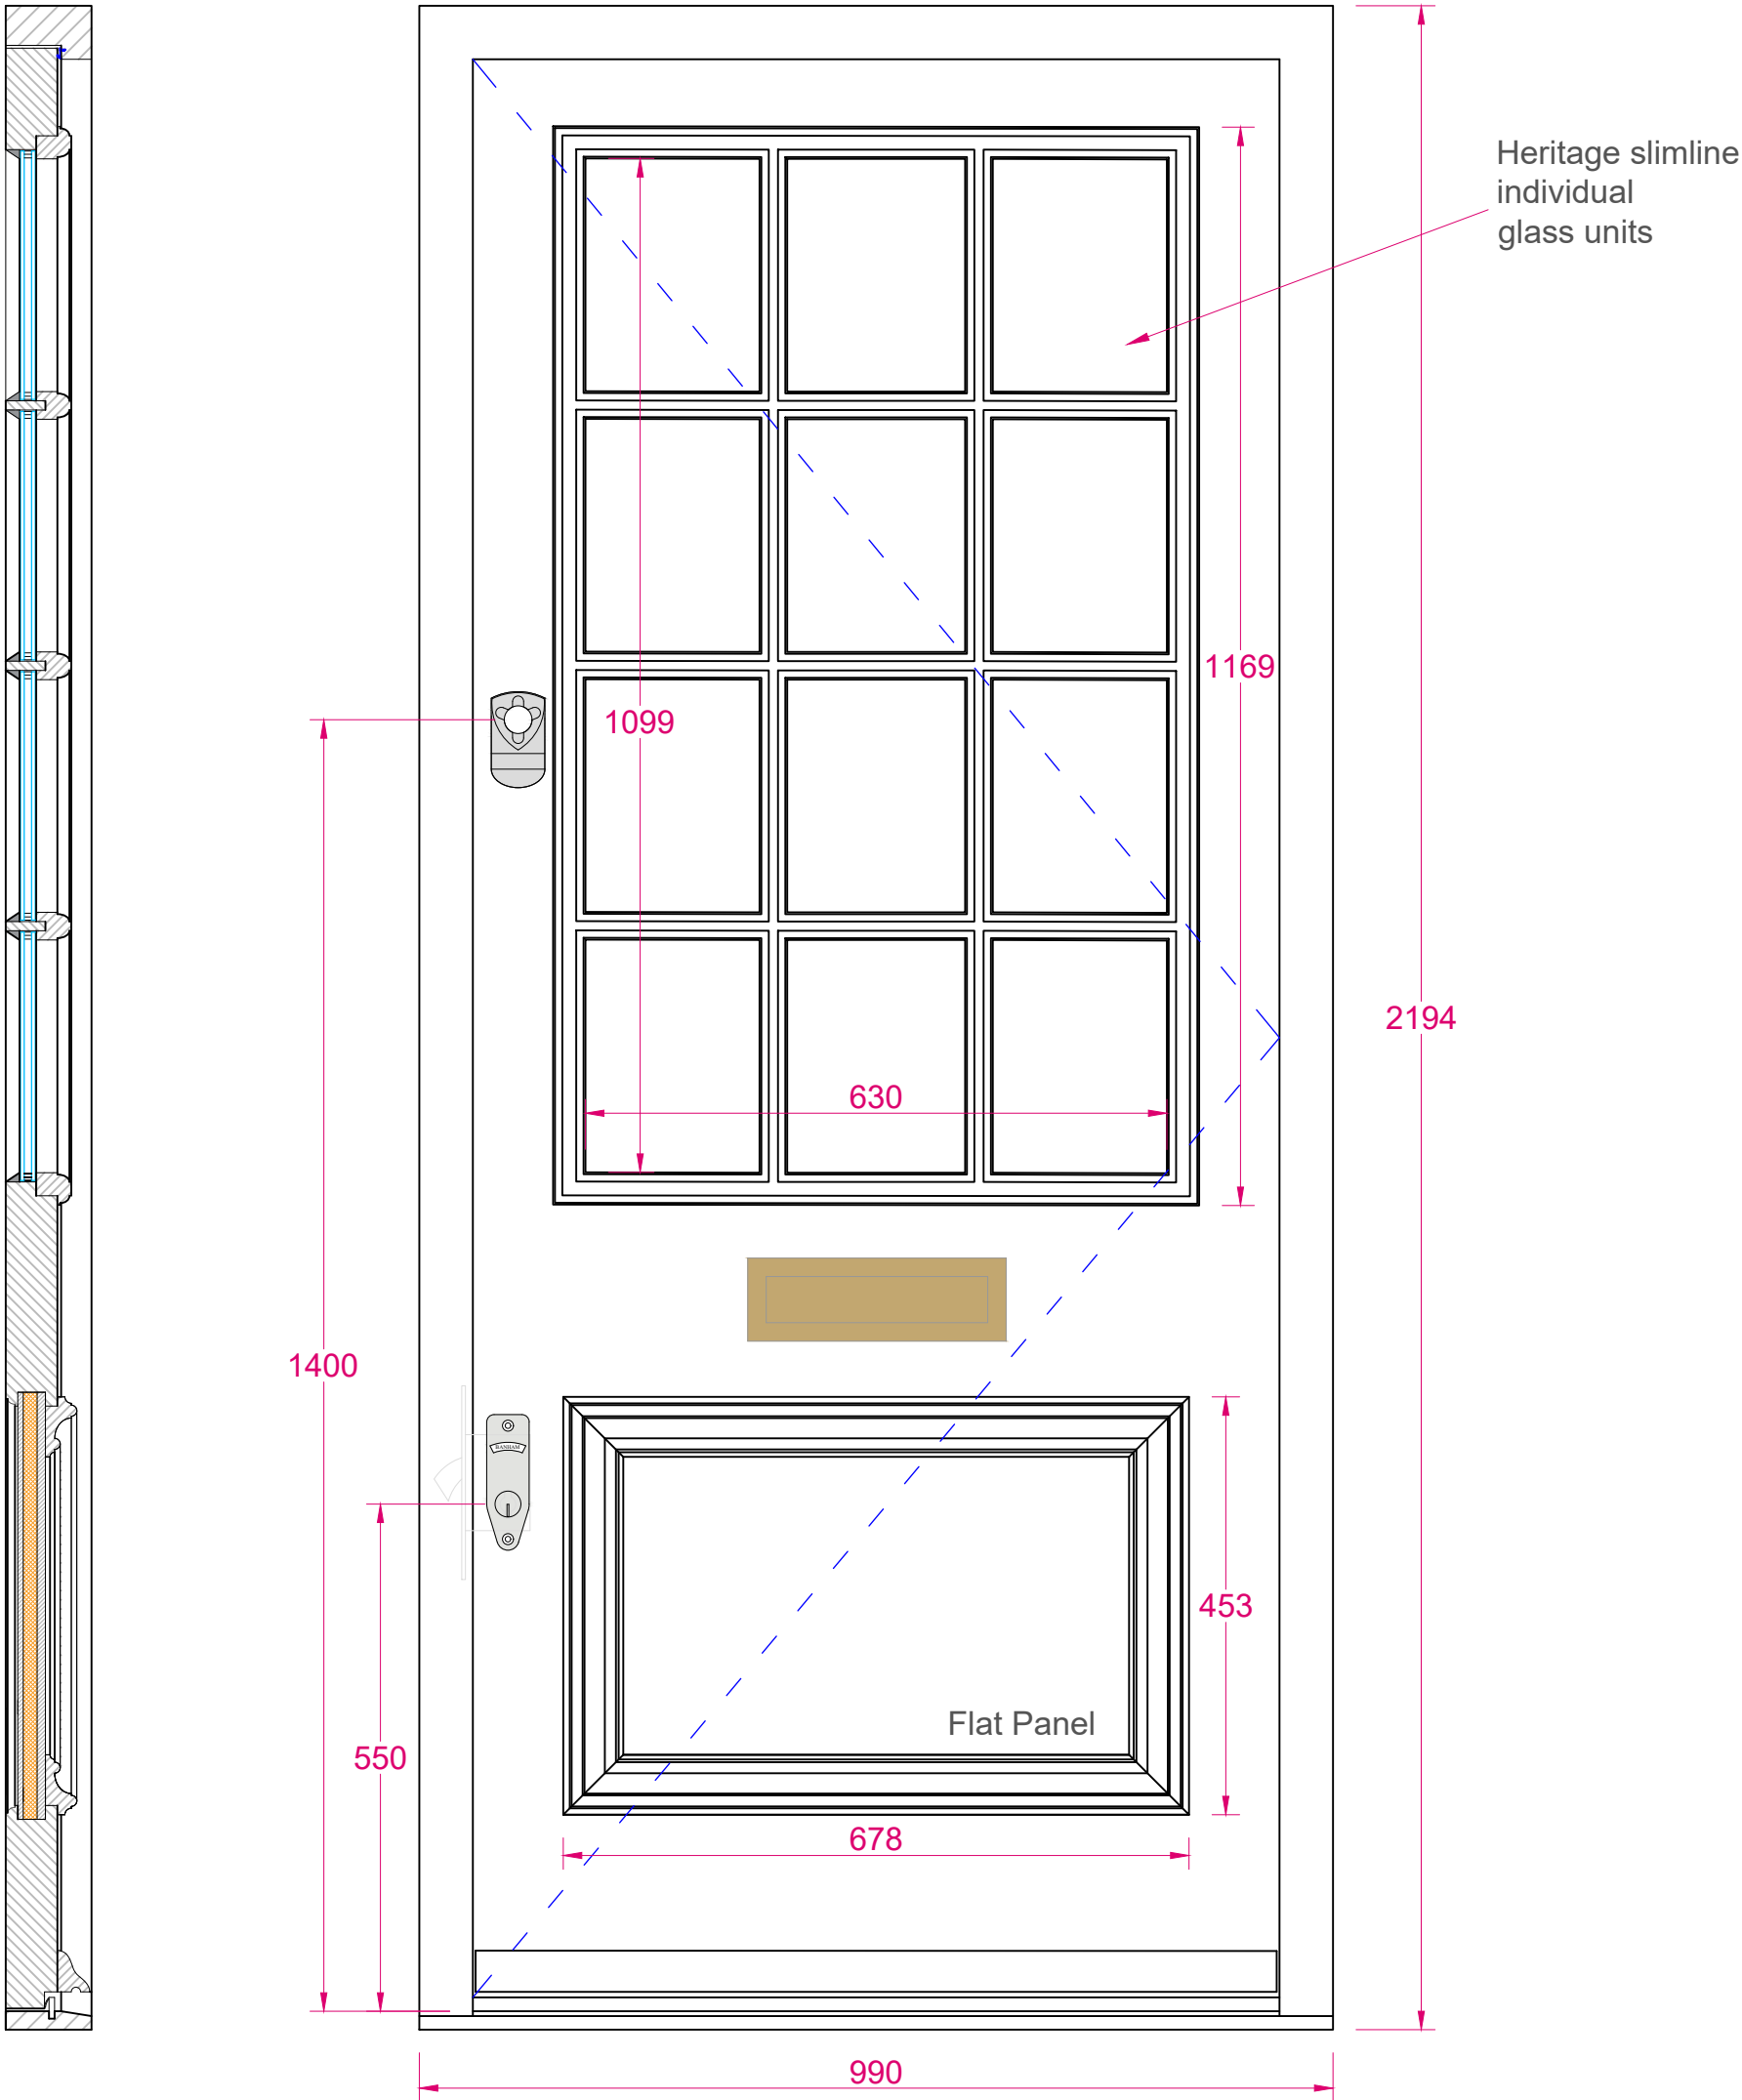

SCALE 1:10 ON A3