




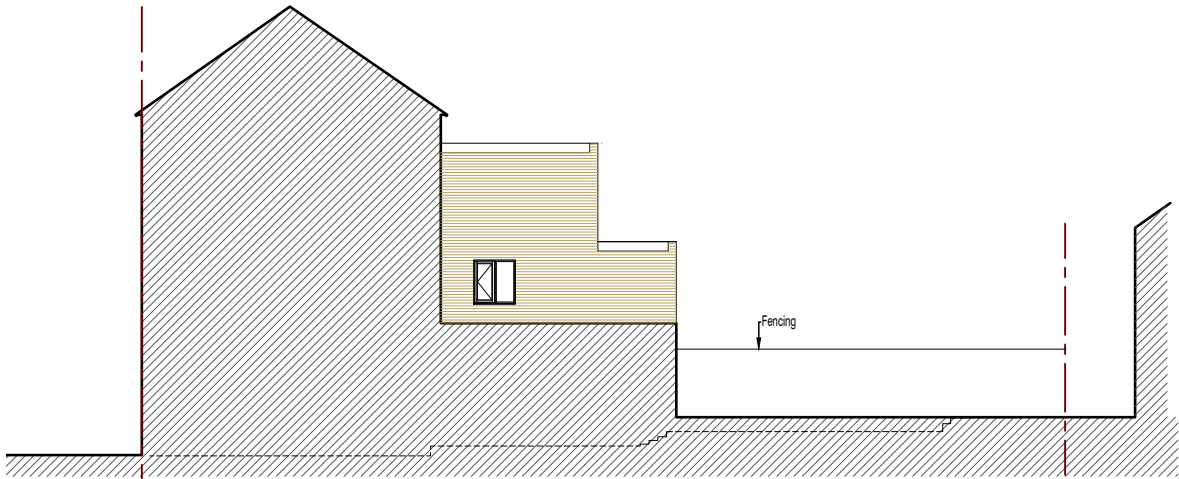


scale 1:200
0m 1m 2m 3m 4m 5m
Right elevation - Pre-Existing

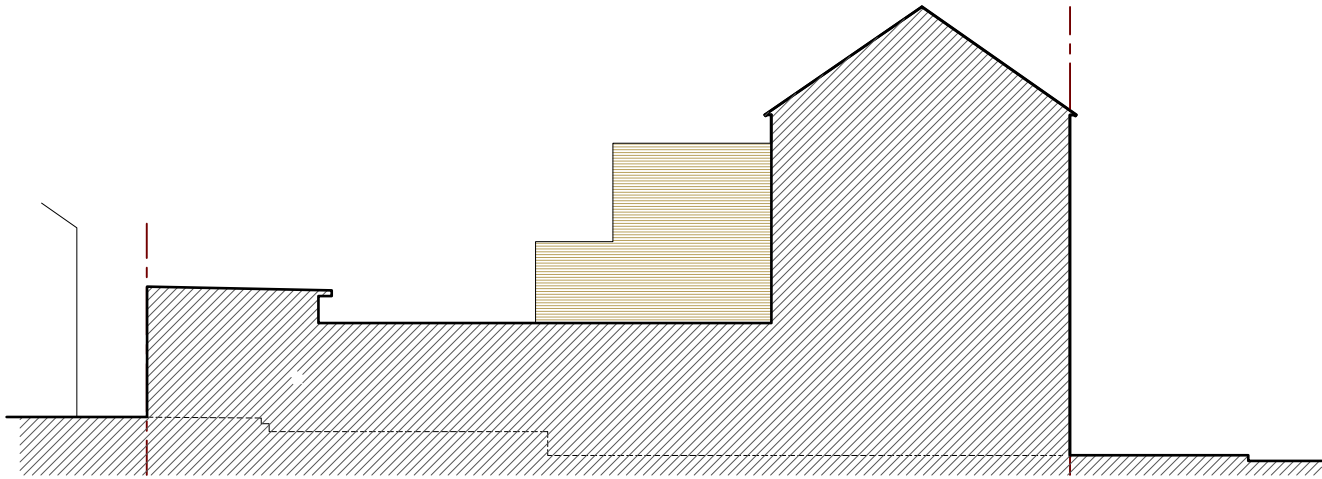


scale 1:200
0m 1m 2m 3m 4m 5m
Left elevation - Pre-Existing

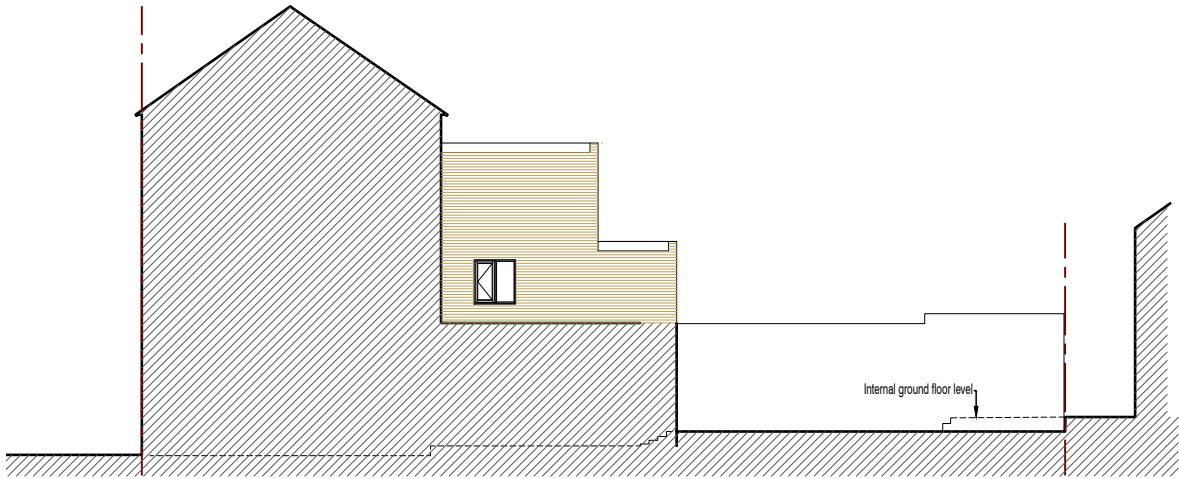


scale 1:200
0m 1m 2m 3m 4m 5m
Right elevation - Existing

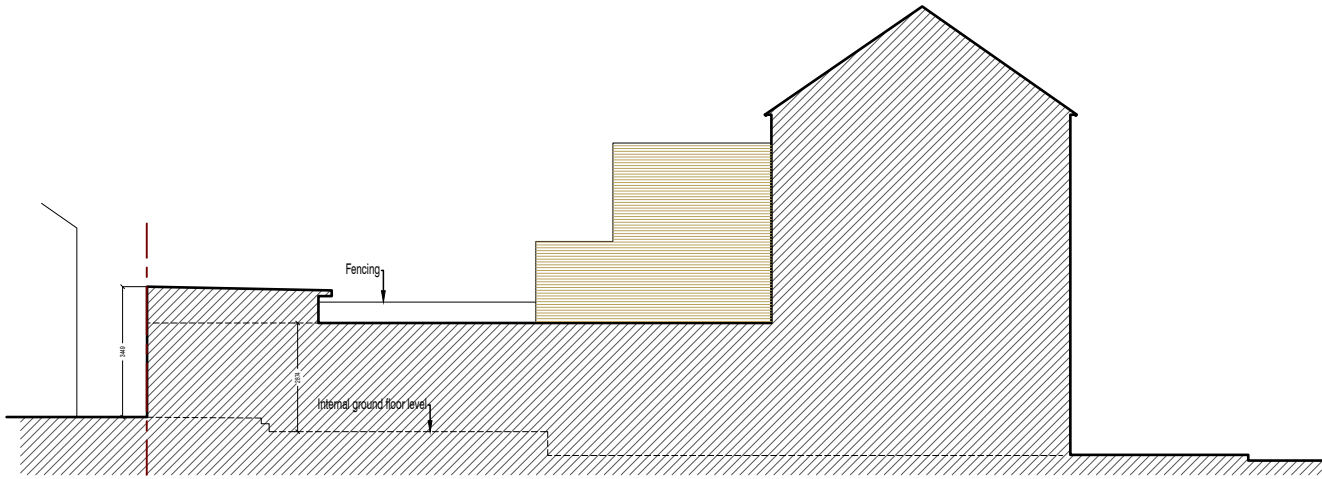

scale 1:200
0m 1m 2m 3m 4m 5m
Left elevation - Existing

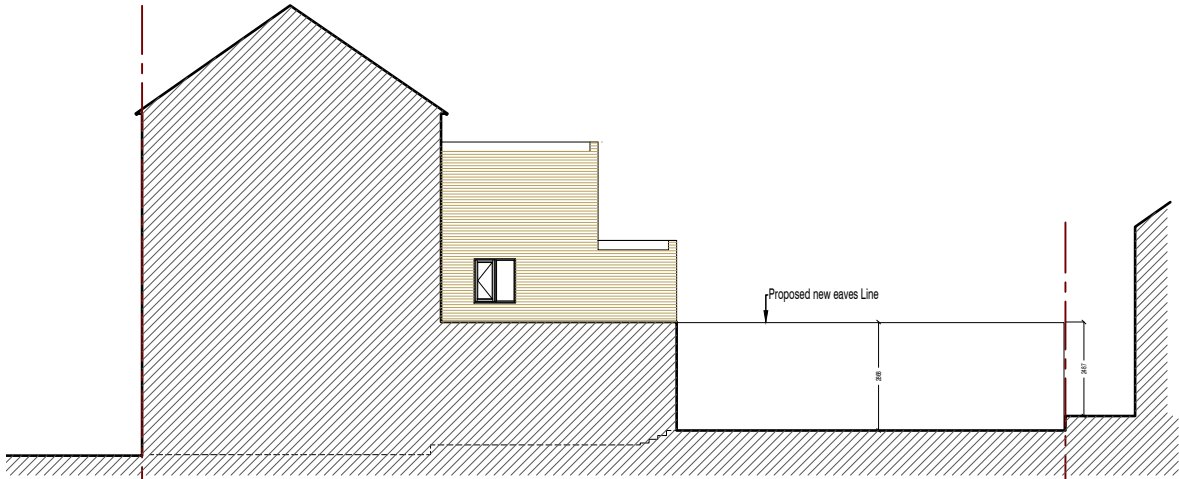

scale 1:200
0m 1m 2m 3m 4m 5m
Right elevation - Proposed

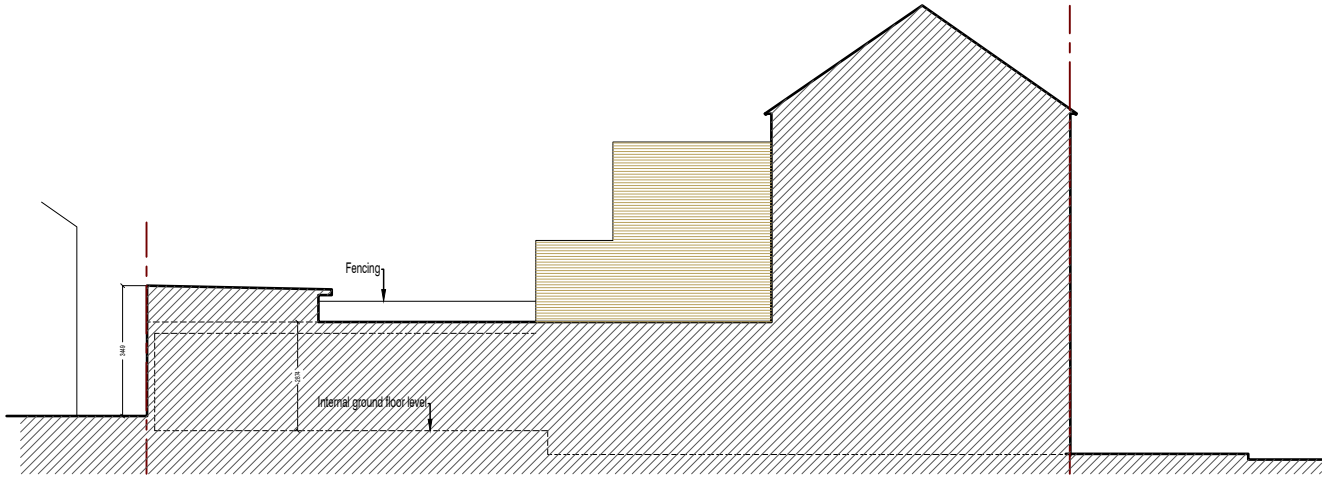

scale 1:200
0m 1m 2m 3m 4m 5m
Left elevation - Proposed



RJF ARCHITECTURE
247 Philip Lane N15 4AE
TEL: 07984587345

Do not scale the drawing.
Use figured dimensions in all cases.
Check all dimensions on site.
Report any discrepancies in writing before proceeding.

project		title		
Retrospective application for rear extension in commercial premises.		Side Elevations - Pre-existing, Existing and Proposed		
client		site		
		27 Lordship Ln, London N17 6RU		
created in		scale		by
3/03/2023		1:100 @A3		RJF
drawing number			Rev	
RJF 2060 08			A	