




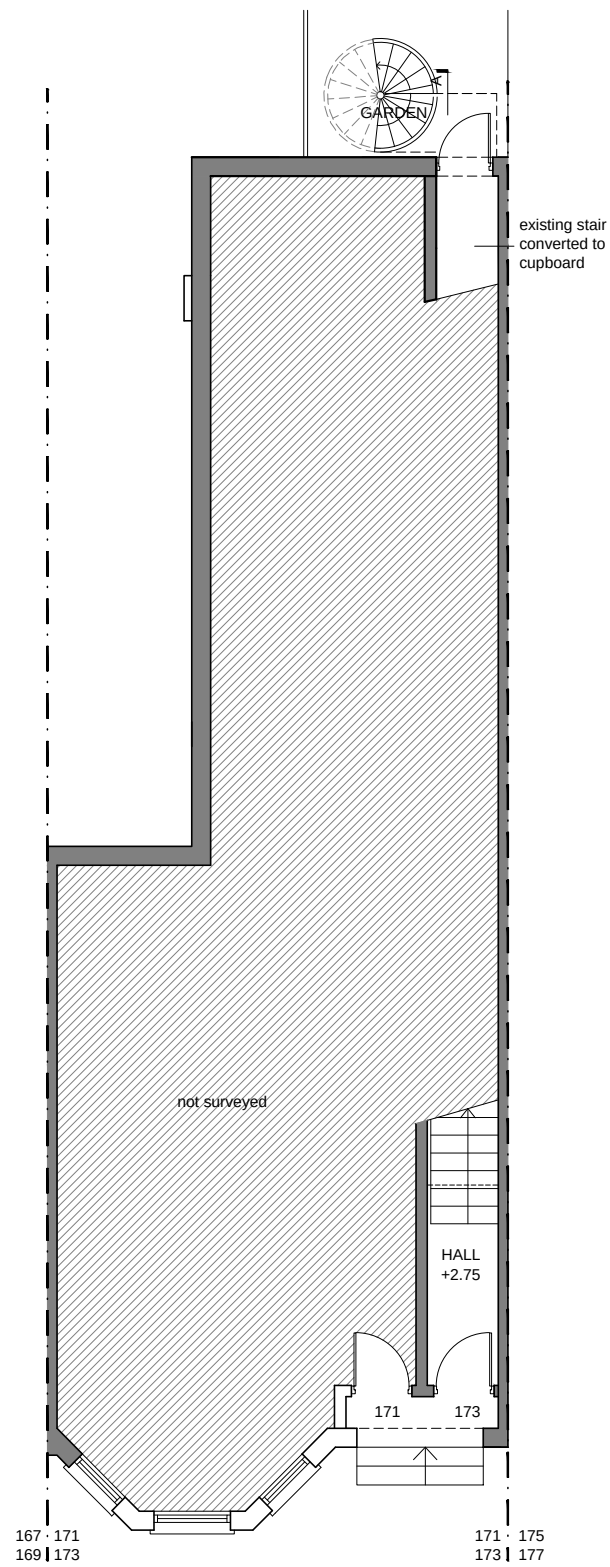

GROUND FLOOR PLAN

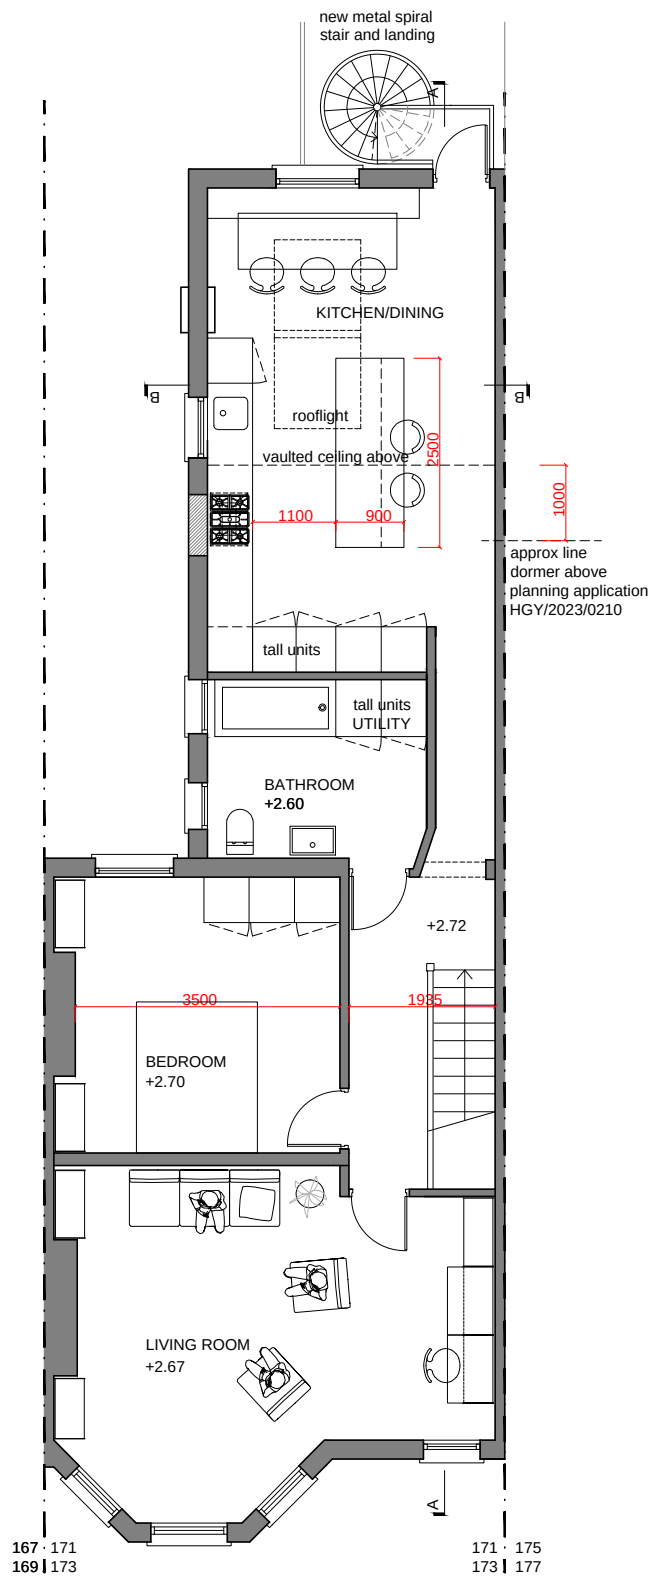

FIRST FLOOR PLAN

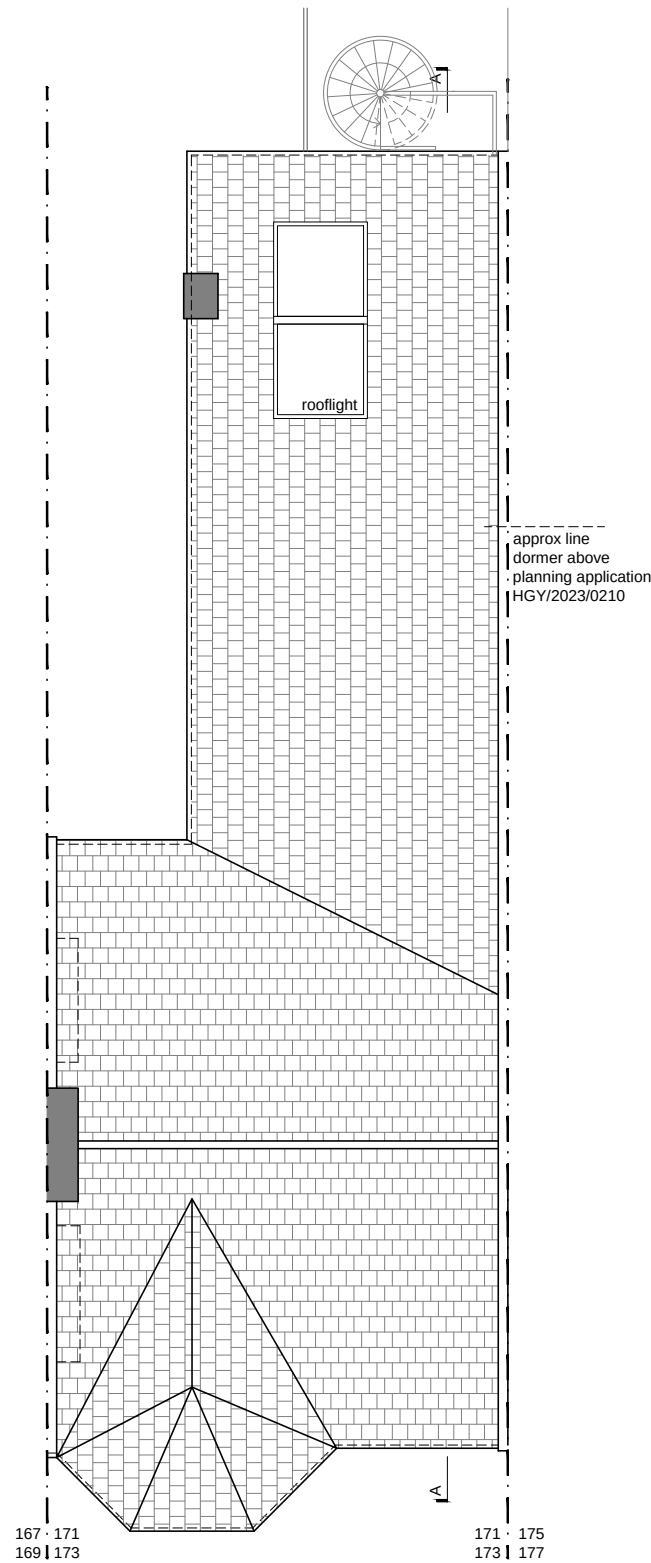

ROOF PLAN



	revision	date		
		</		