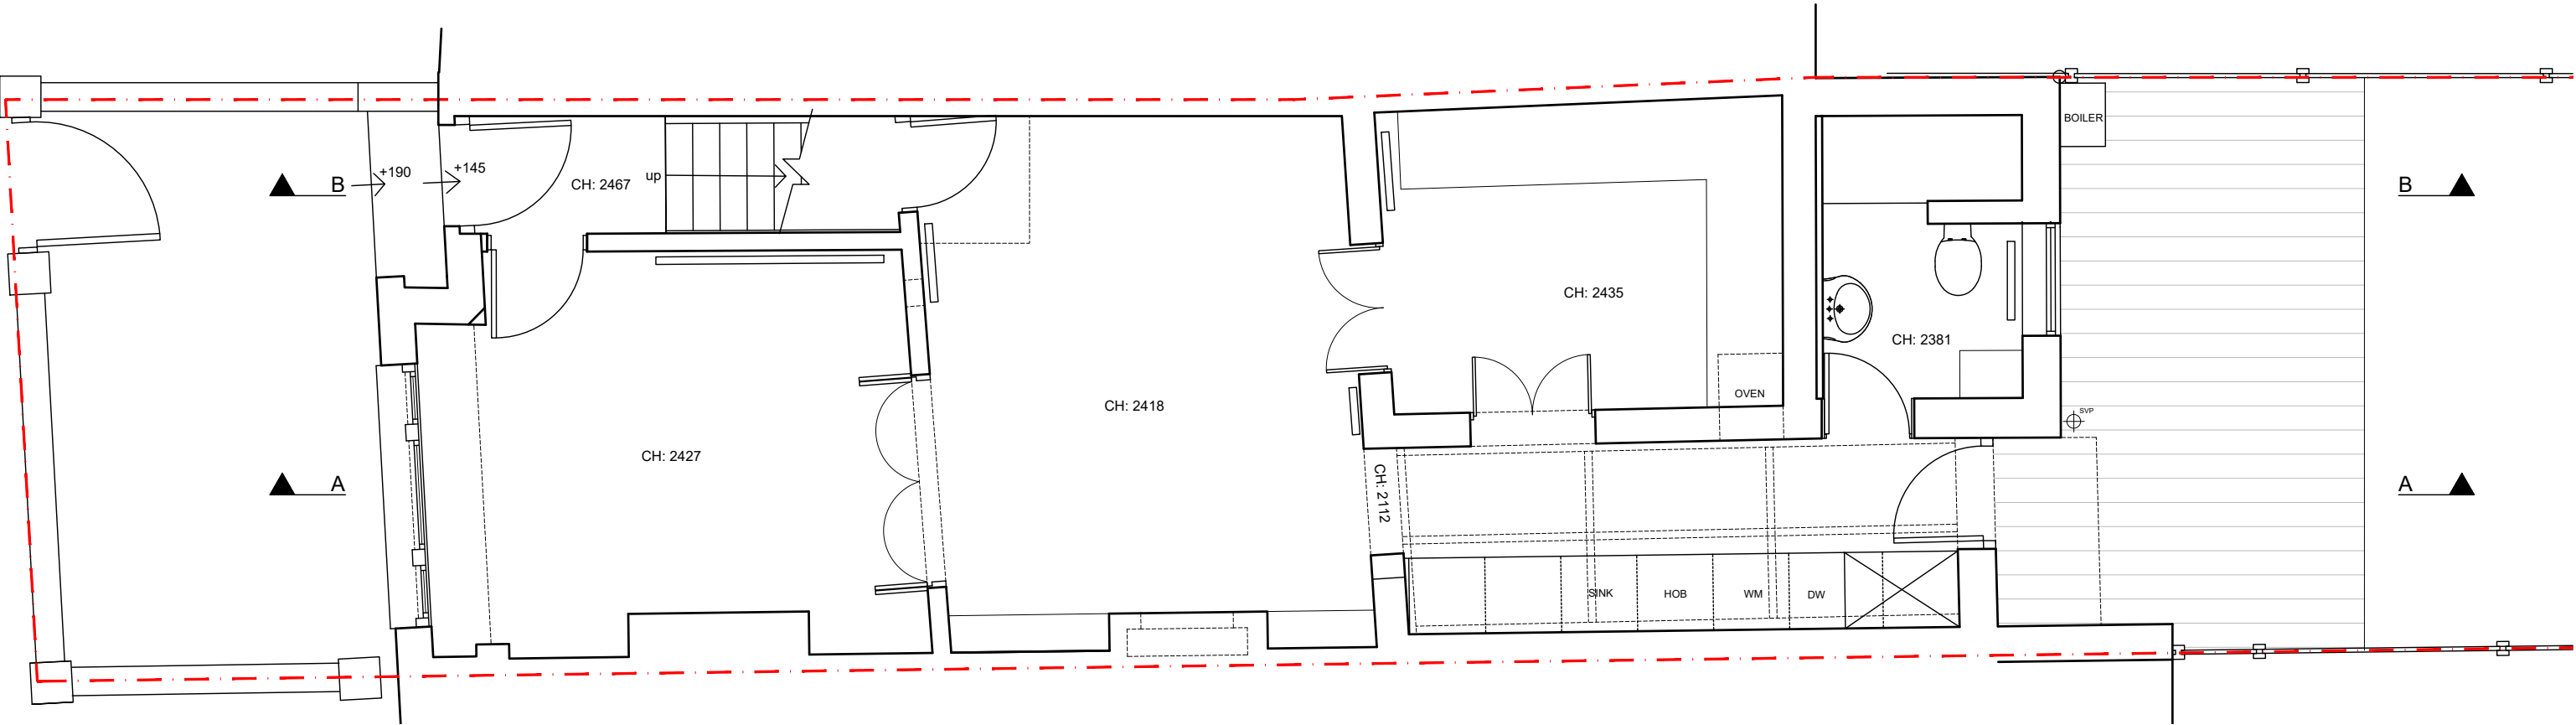


PROJECT Ground Floor Side and Rear Extension to 26 Clarendon Road London N15 3JX CLIENT Mr J Cragg and Ms E Hawkins	TITLE GROUND FLOOR AS EXISTING	REVDATEDESCRIPTION SCALESIZEDATEDRG No. REV 1:50A3March '232301/PL/01	 POLYGON ARCHITECTS 07968544721 polygonarchitects.com
	STATUS PLANNING		