



10 Highgate High Street
Highgate
London
N6 5JL

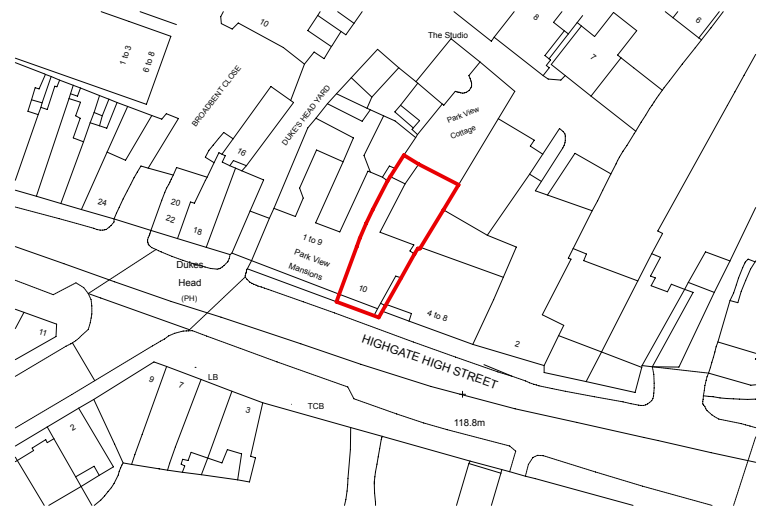

Mapping contents (c) Crown copyright and database rights 2017 Ordnance Survey 100035207

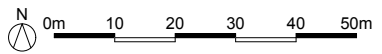

OS Map
1:1250

MW ARCHITECTS Fourth & Fifth Floor - Magdalen House 136 - 148 Tooley Street London SE1 2TU 020 7407 6767 © Copyright 2017 - All rights reserved Matthew Wood Architects Ltd.	Job Title White House Highgate High Street	Drawing Status PLANNING Existing	Created 20.09.17	Drawing Name Existing Site Location Plan	Revision Notes
	Job Number 1705 Drawn by - Stephanie Reid	Drawing Scale 1:1250 at A3 Do not scale from this drawing. If in doubt, ask.	Issue Date 27.10.17	Layout ID E0.1 Revision	