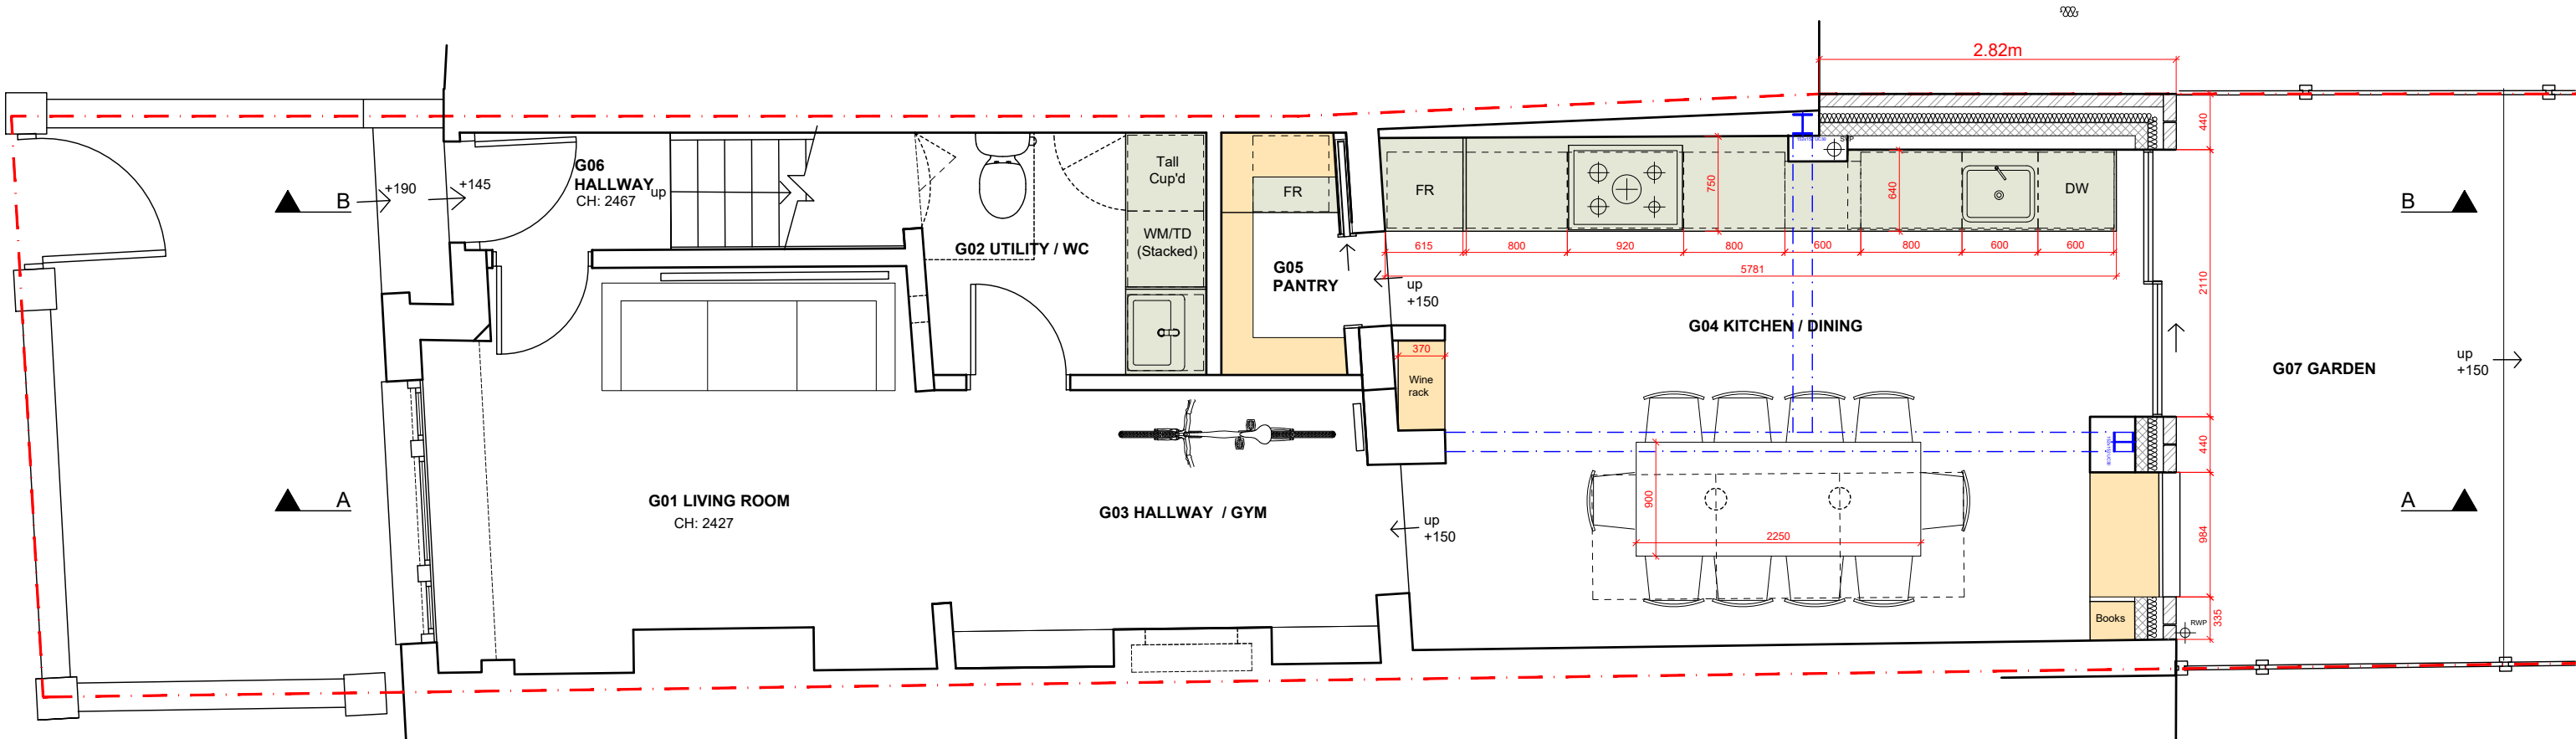


PROJECT Ground Floor Side and Rear Extension to 26 Clarendon Road London N15 3JX CLIENT Mr J Cragg and Ms E Hawkins	TITLE GROUND FLOOR AS PROPOSED						 POLYGON ARCHITECTS 07968544721 polygonarchitects.com
	STATUS PLANNING	REV 1:50	DATE A3	DESCRIPTION March '23	DRG No. 2301/PL/05	REV	