


PROJECT Ground Floor Side and Rear Extension to 26 Clarendon Road London N15 3JX CLIENT Mr J Cragg and Ms E Hawkins	TITLE	REV					DATE					DESCRIPTION														
	SECTION AA AS PROPOSED																									
	STATUS	SCALE					SIZE					DATE					DRG No.					REV				
	PLANNING	1:50					A3					March '23					2301/PL/07									

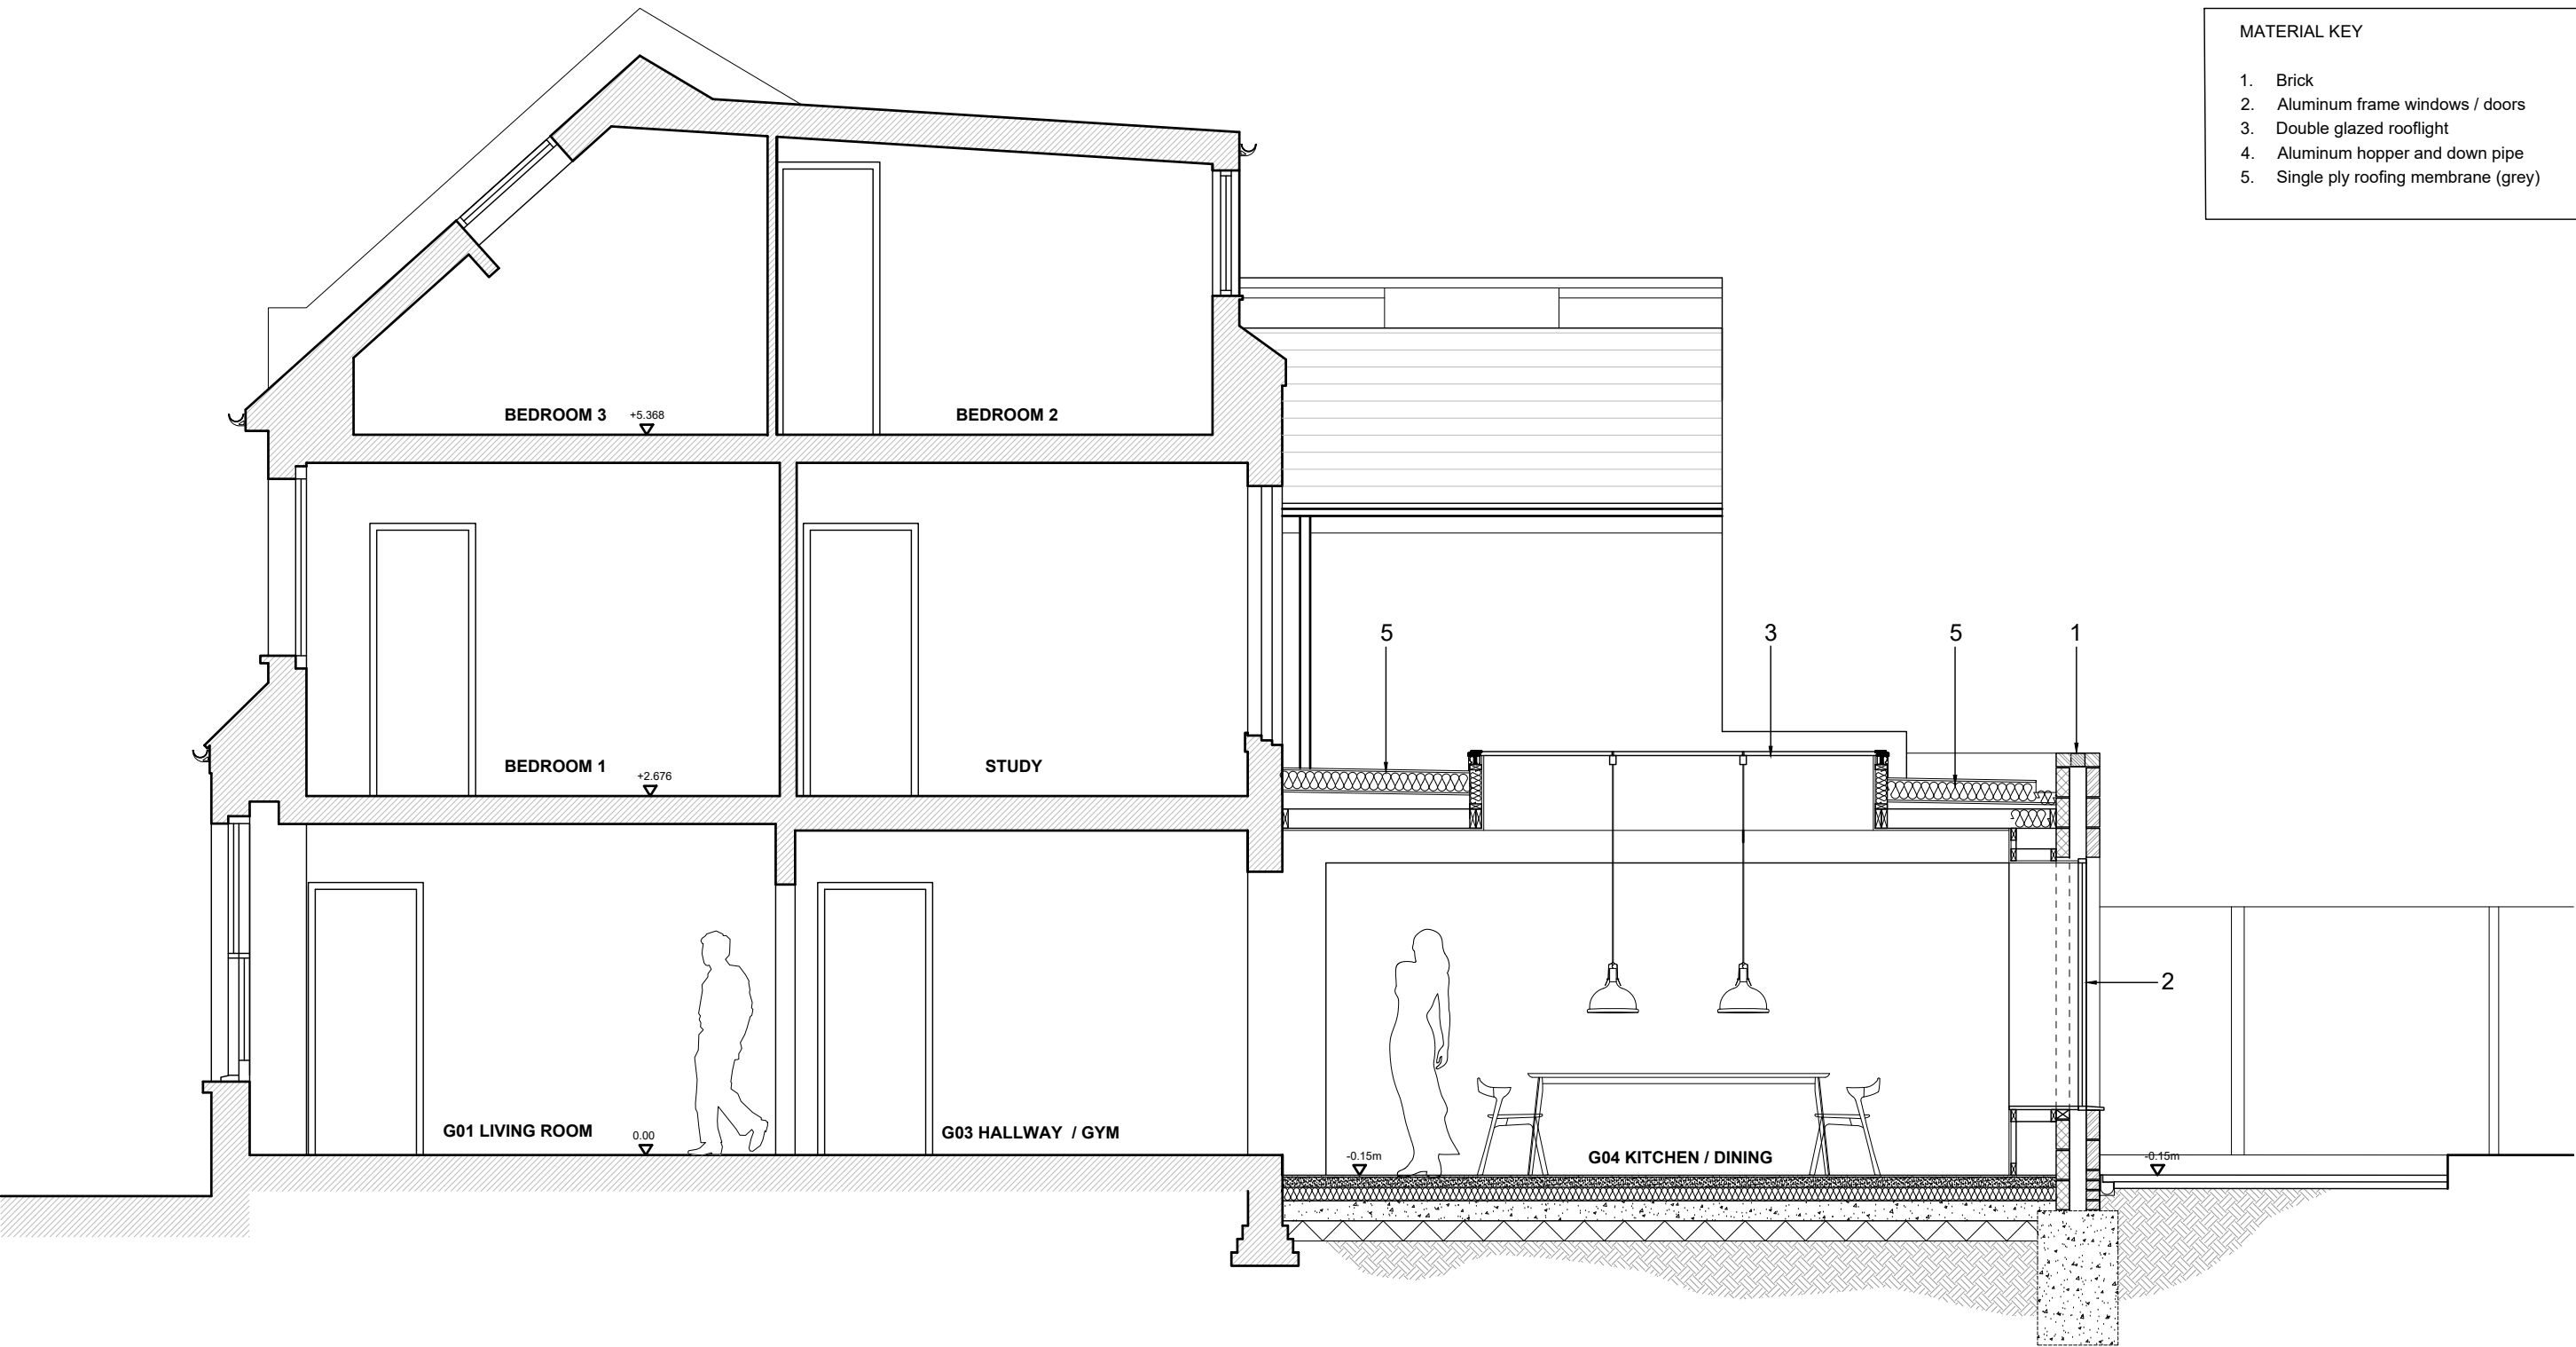

POLYGON ARCHITECTS

07968544721
polygonarchitects.com