




Site Block Plan
Scale 1:500

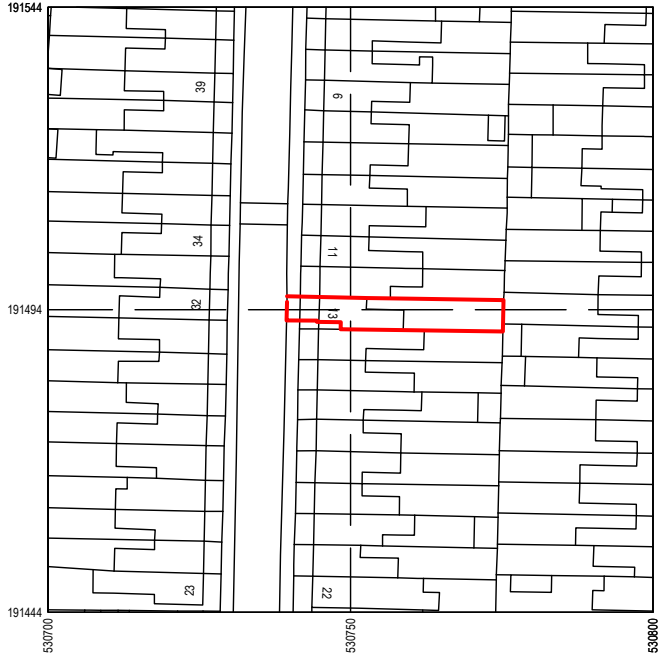

Site Location Plan
Scale 1:1250



Rev	Date	Comments
 MACDOUGALL ARCHITECTURE		
Job		
Proposed alterations and extensions at 13 Cheshire Road, Haringey, N22 8JJ		
Dwg Title		
Site Location Plan + Block Plan		
Scale		Date
1:1250+1:500@A3		Mar 23
Job No.	No.	Rev.
164	01	
DISCLAIMER This drawing was prepared for the Client, Project & Site stated above and for the purposes set out in the Project Particulars. This drawing is to be read in conjunction with all relevant drawings and specifications. All measurements are to be checked on site and any discrepancies reported to the MACDOUGALL ARCHITECTURE.		