



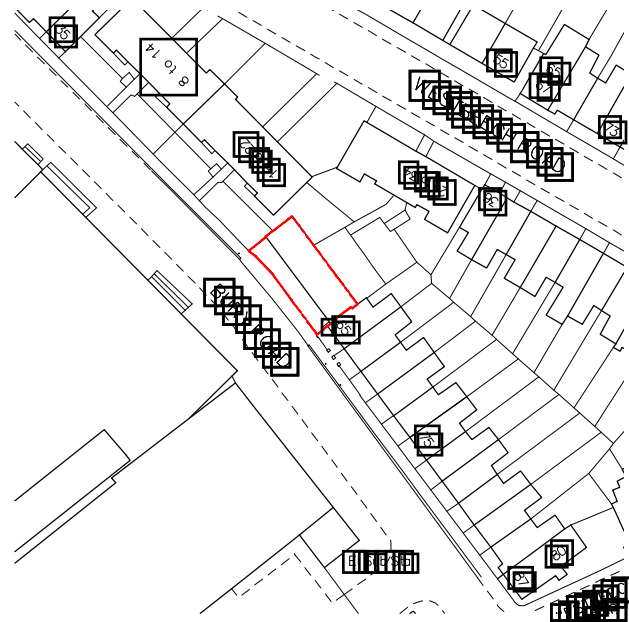

01 EXISTING LOCATION PLAN
001 1:1250

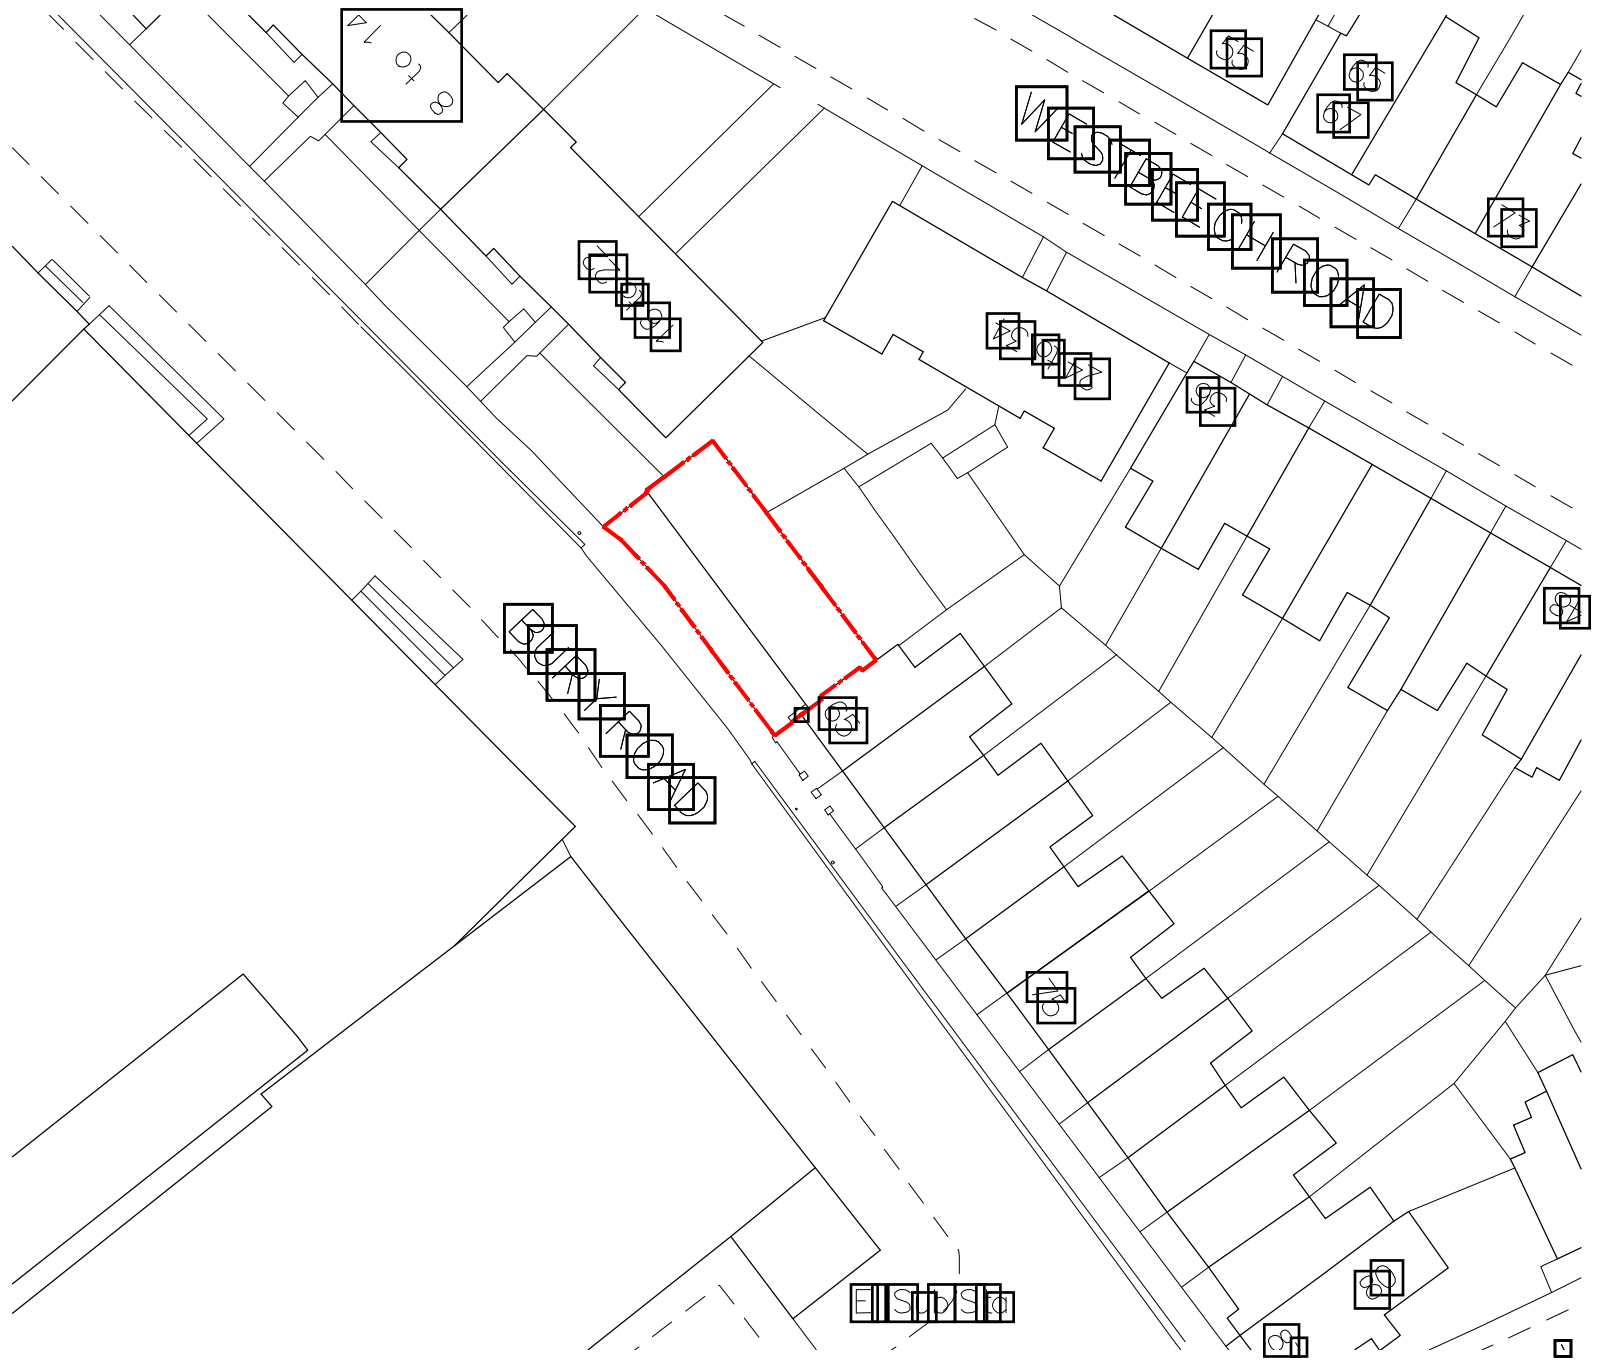

02 EXISTING BLOCK PLAN
001 1:500