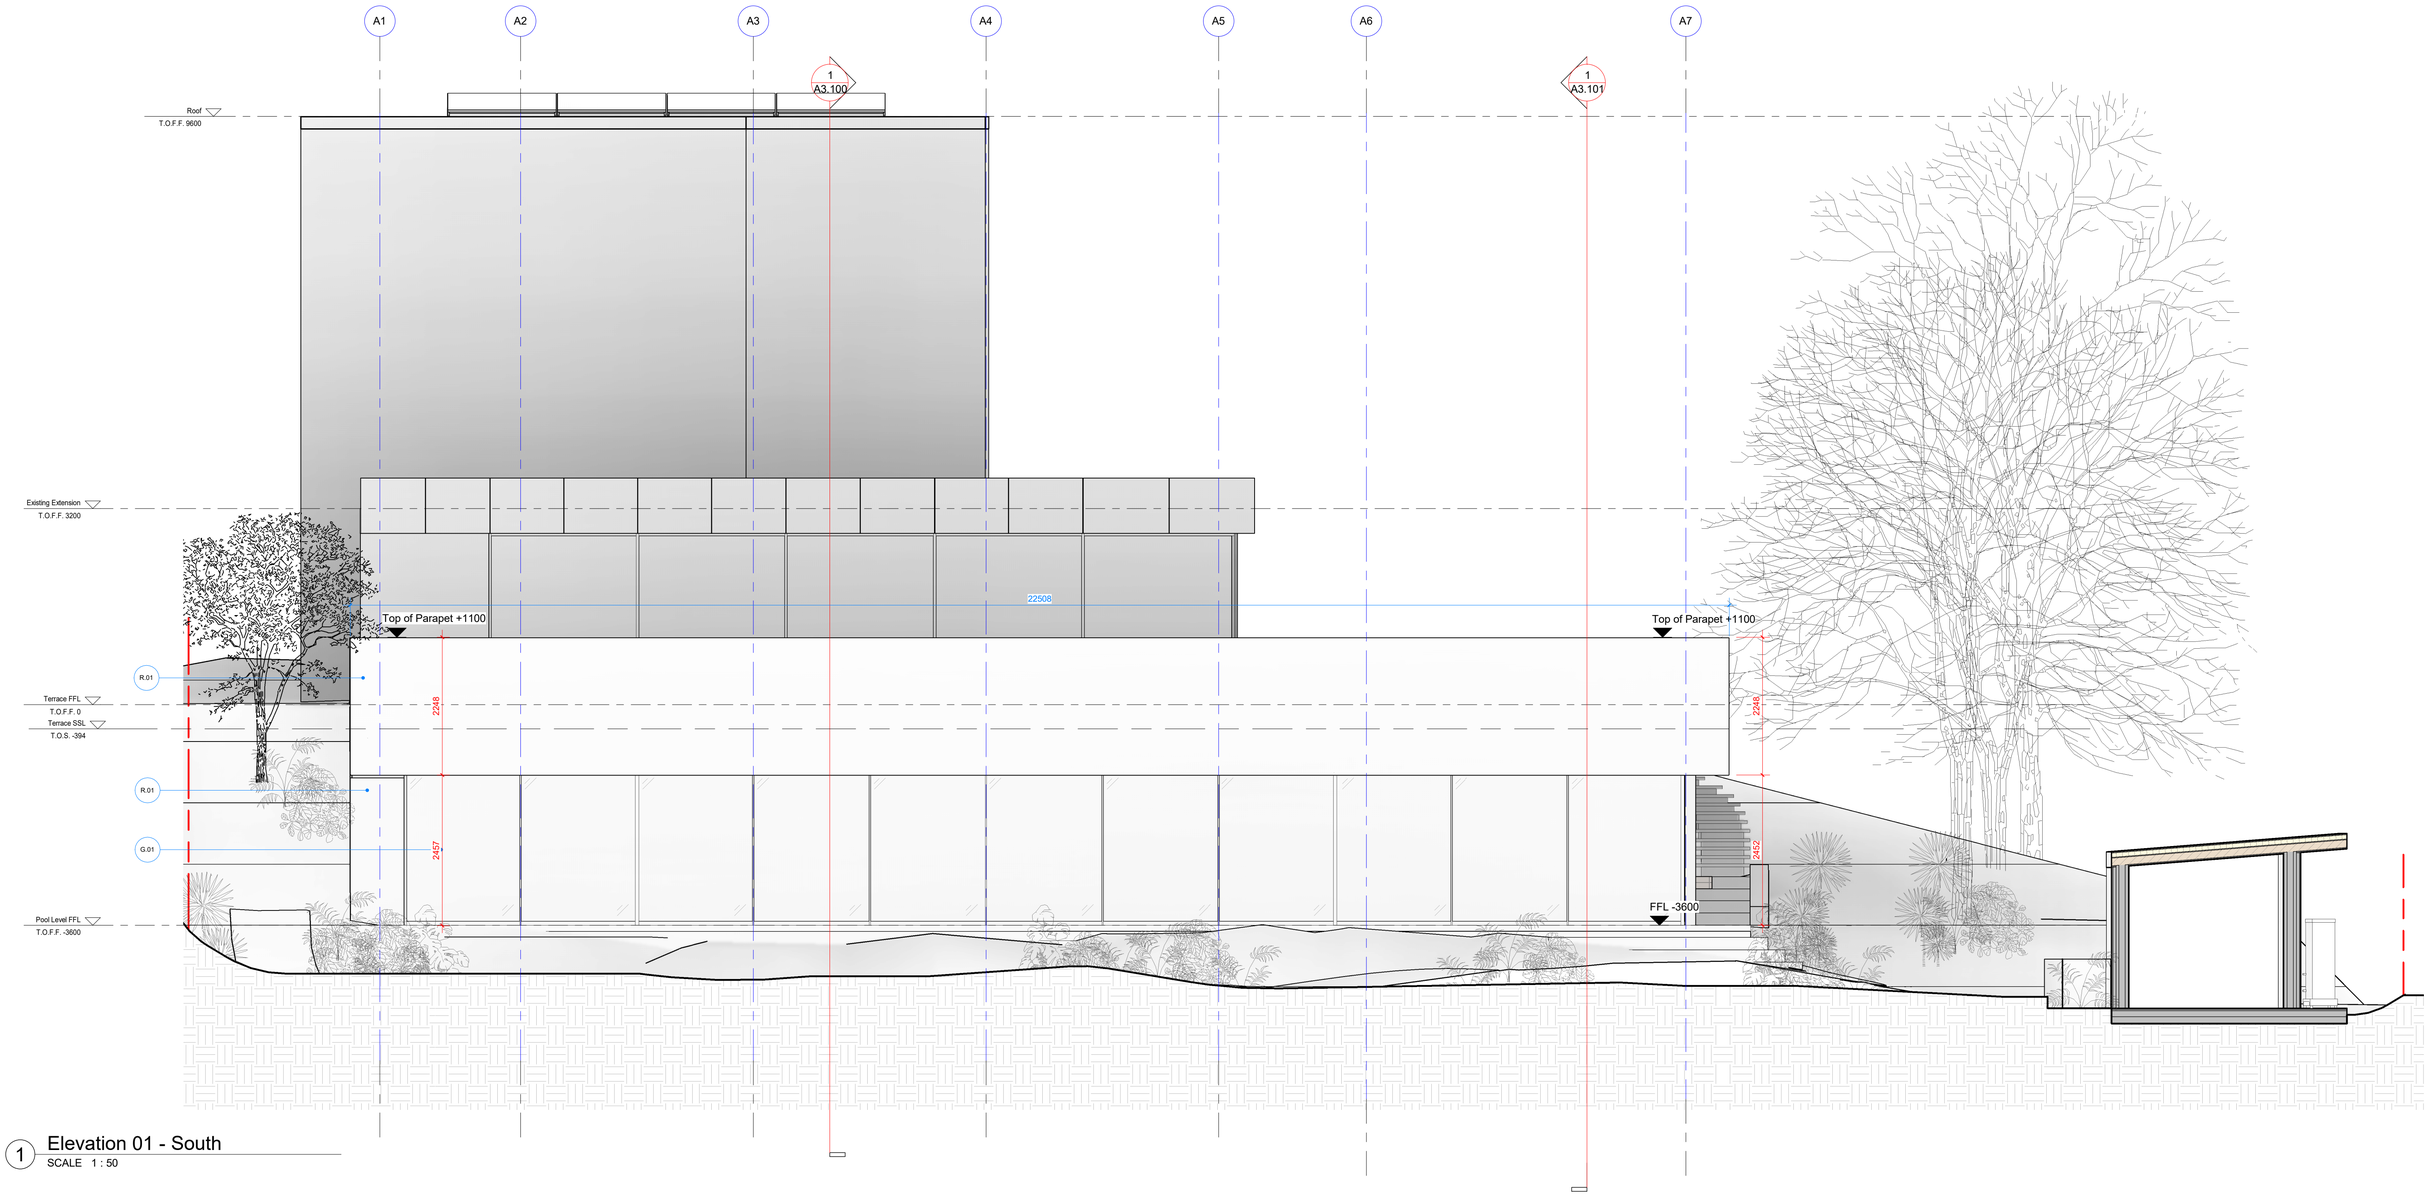


1 Elevation 01 - South

SCALE 1 : 50

General Notes

No implied licence exists. This drawing should not be used to calculate areas for the purposes of valuation. Do not scale this drawing. All dimensions to be checked on site by the contractor and such dimensions to be their responsibility. All Drawings illustrate design intent only and are subject to revisions following site survey and design development. All works to be carried out in accordance with current Building Regulations requirements. Drawing errors and omissions to be reported to the architect.

Rev	Date	Reason for Issue	Chk
03	16/03/23	Planning	
02	17/02/23	Information	
01	22/12/22	Tender	
00	11/11/22	Tender	

Notes

Assumed Site Boundary

Material Key

T.01	Timber - Black Lacquered Oak	S.01	Stone - Travertine Internal	F.03	Concrete, Cast In Situ
S.07	Stone_Limestone_Sand Blasted	R.01	Render Rough Cast	F.01	Paint, White
S.06	Stone - LimeStone Internal Flooring	P.02	Porcelain - 90x180cm Floor	C.05	Clayworks - RoughCast
S.05	Stone - LimeStone External Flooring	P.01	Porcelain - 90x180cm Walls	C.03	Concrete - Precast
S.04	Stone - LimeStone External	M.02	Stainless Steel	C.02	Concrete - Polished
S.03	Stone - LimeStone Internal	M.01	Mirror		
		G.01	Glazing		
		F.07	Birch Plywood		

Note 1 - No works to party wall should commence prior to PWA Resolution as required.

All Mechanical works are Contractor's Design Portion:
All Electrical works are Contractor's Design Portion:
All Rainwater drainage systems works are Contractor's Design Portion:
All above ground drainage systems works are Contractor's Design Portion:
All below ground drainage systems are Contractor's Design Portion:

unknown works

London Studio
Studio 8A, Stamford X
Gillet Street, N16 8JH

Hong Kong Studio
Unit 20B 64 Victoria Road
Kwong Ga Factory Building

hello@unknown.works
+44 (0) 2081917134

© unknown works 2019

Client: Jonathan Asante

Project: 6 Broughton Gardens, N6 5RS

Scale: 1m 2m

Keyplan

Drawing Title: Elevation South

Project Number	Status
0040	Planning
Scale at A1/A3	**Date**
1:50/1:100	16/03/23
Drawn by	**Checked by**
uw	uw
Drawing Number	**Revision**
0040-UW-A2.101	03