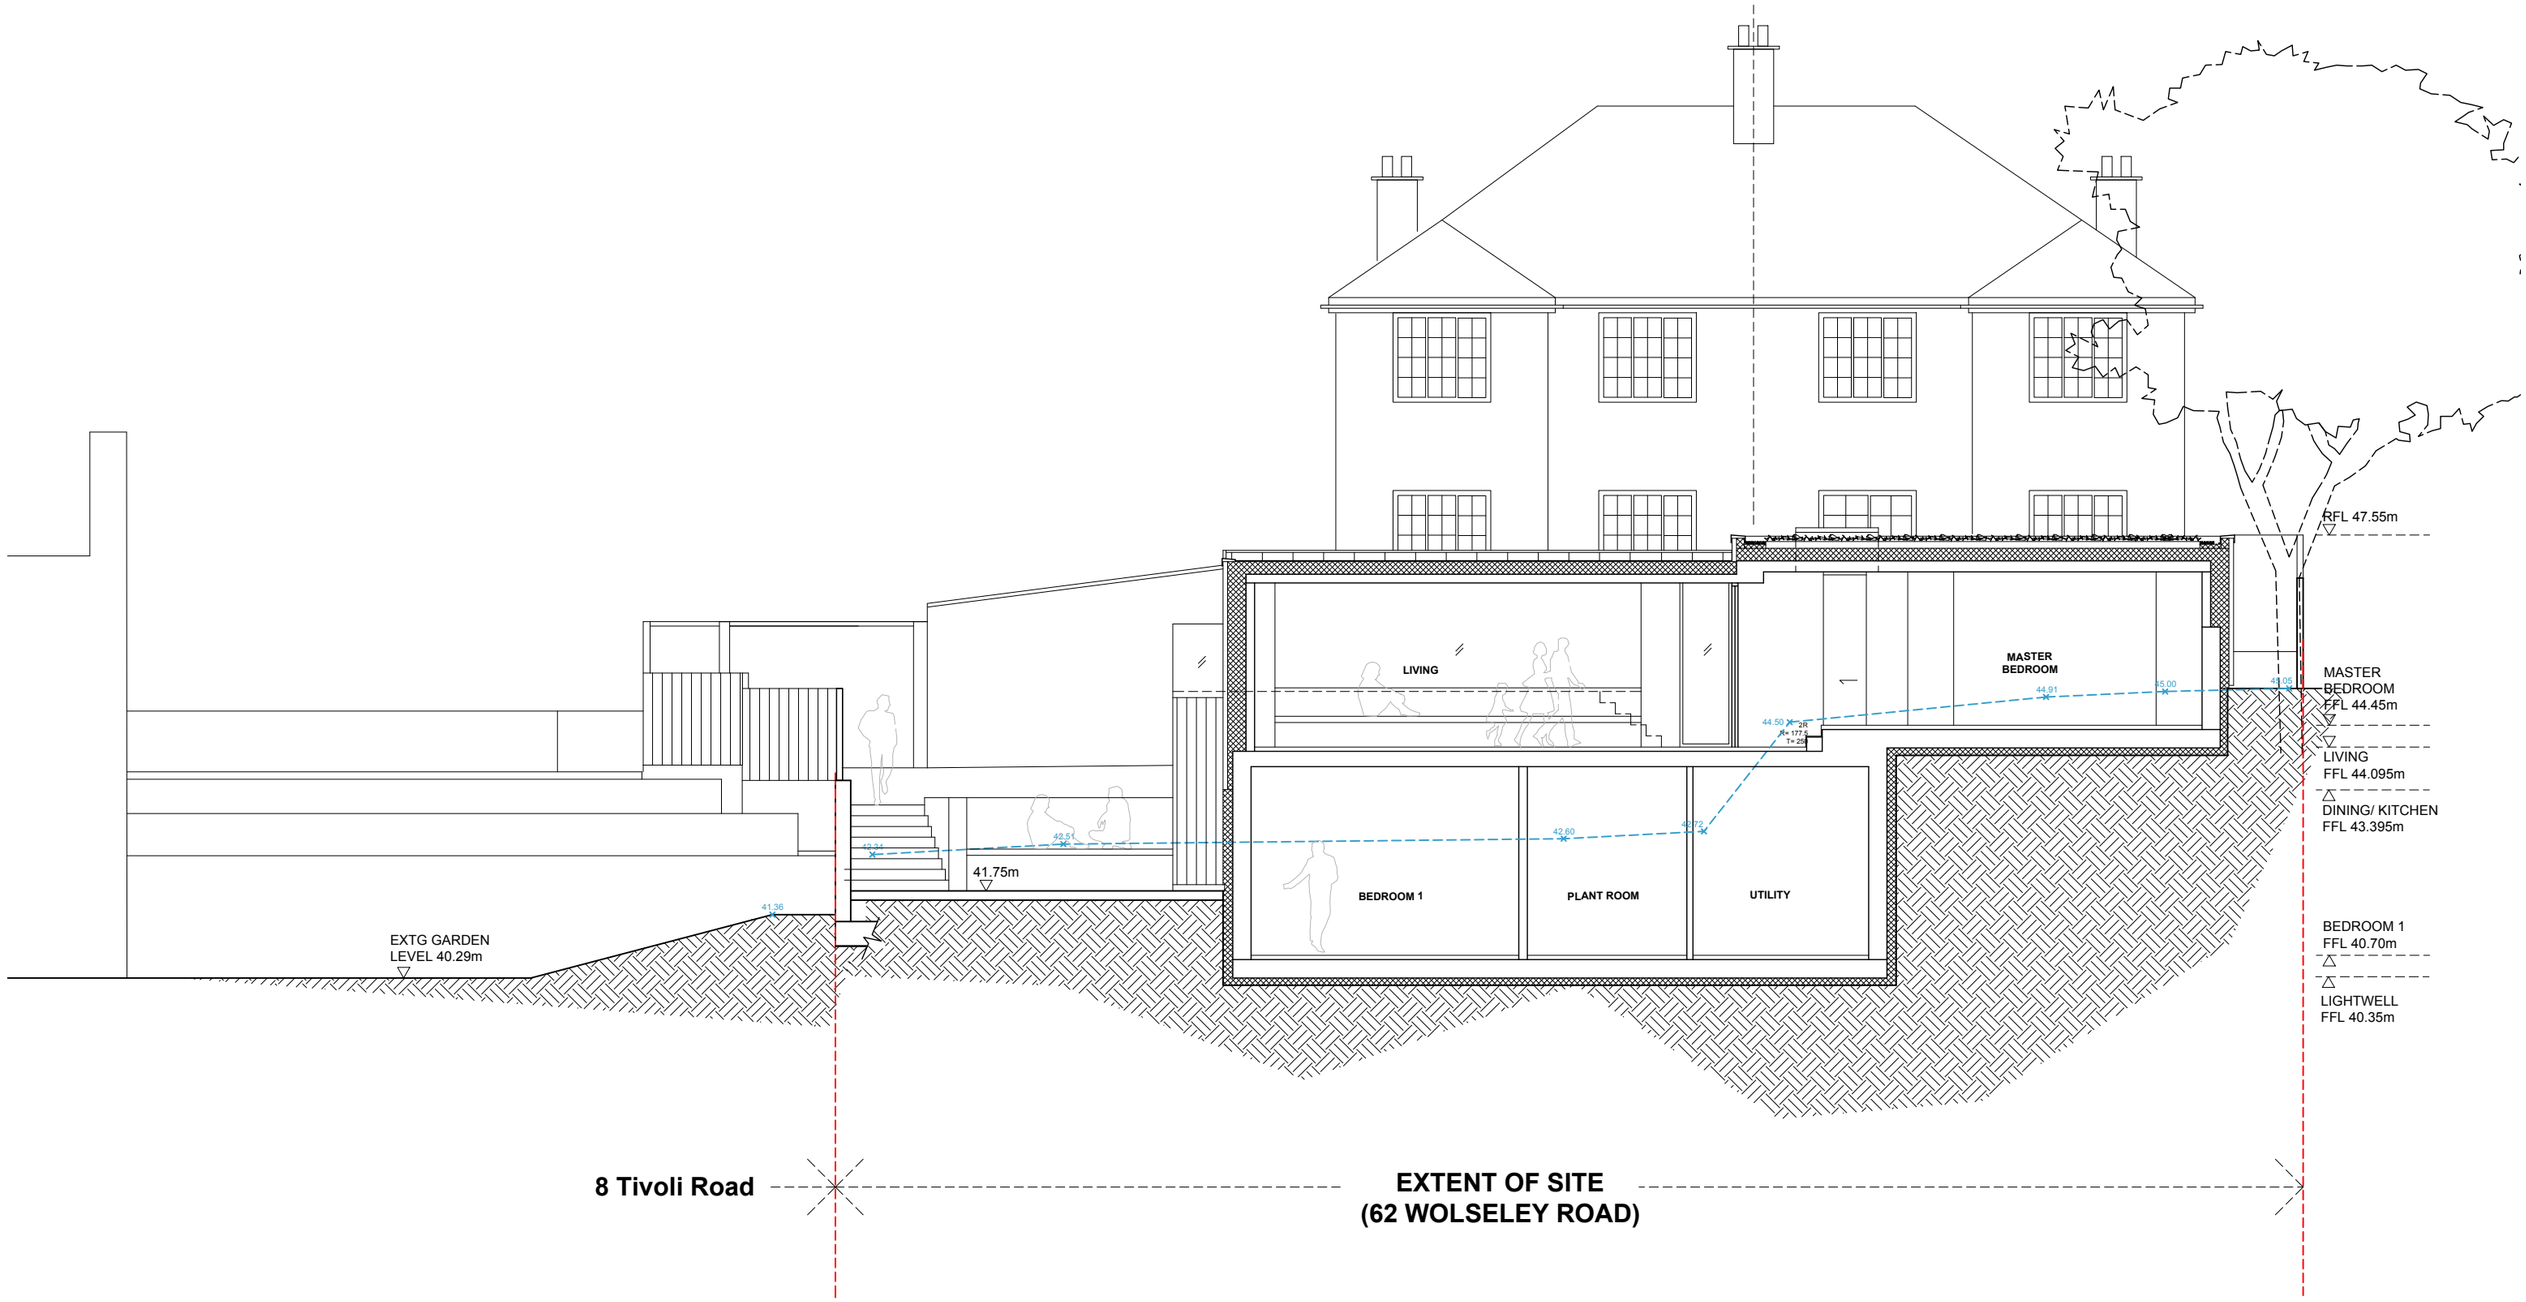


0 0.5 1 2 4 6m

RA | Rich Architecture
64 WOLSELEY ROAD, LONDON N8 8RP
T | 0207 096 0652 E | info@rich.uk.com
www.richarchitecture.co.uk

Project:
62 WOLSELEY RD, LONDON, N8 8RP

Drawing Title:
PROPOSED SECTION Y-Y

Date: 17.03.23 | Scale: 1:100@A3 | Drawing No: 591-116-P3