


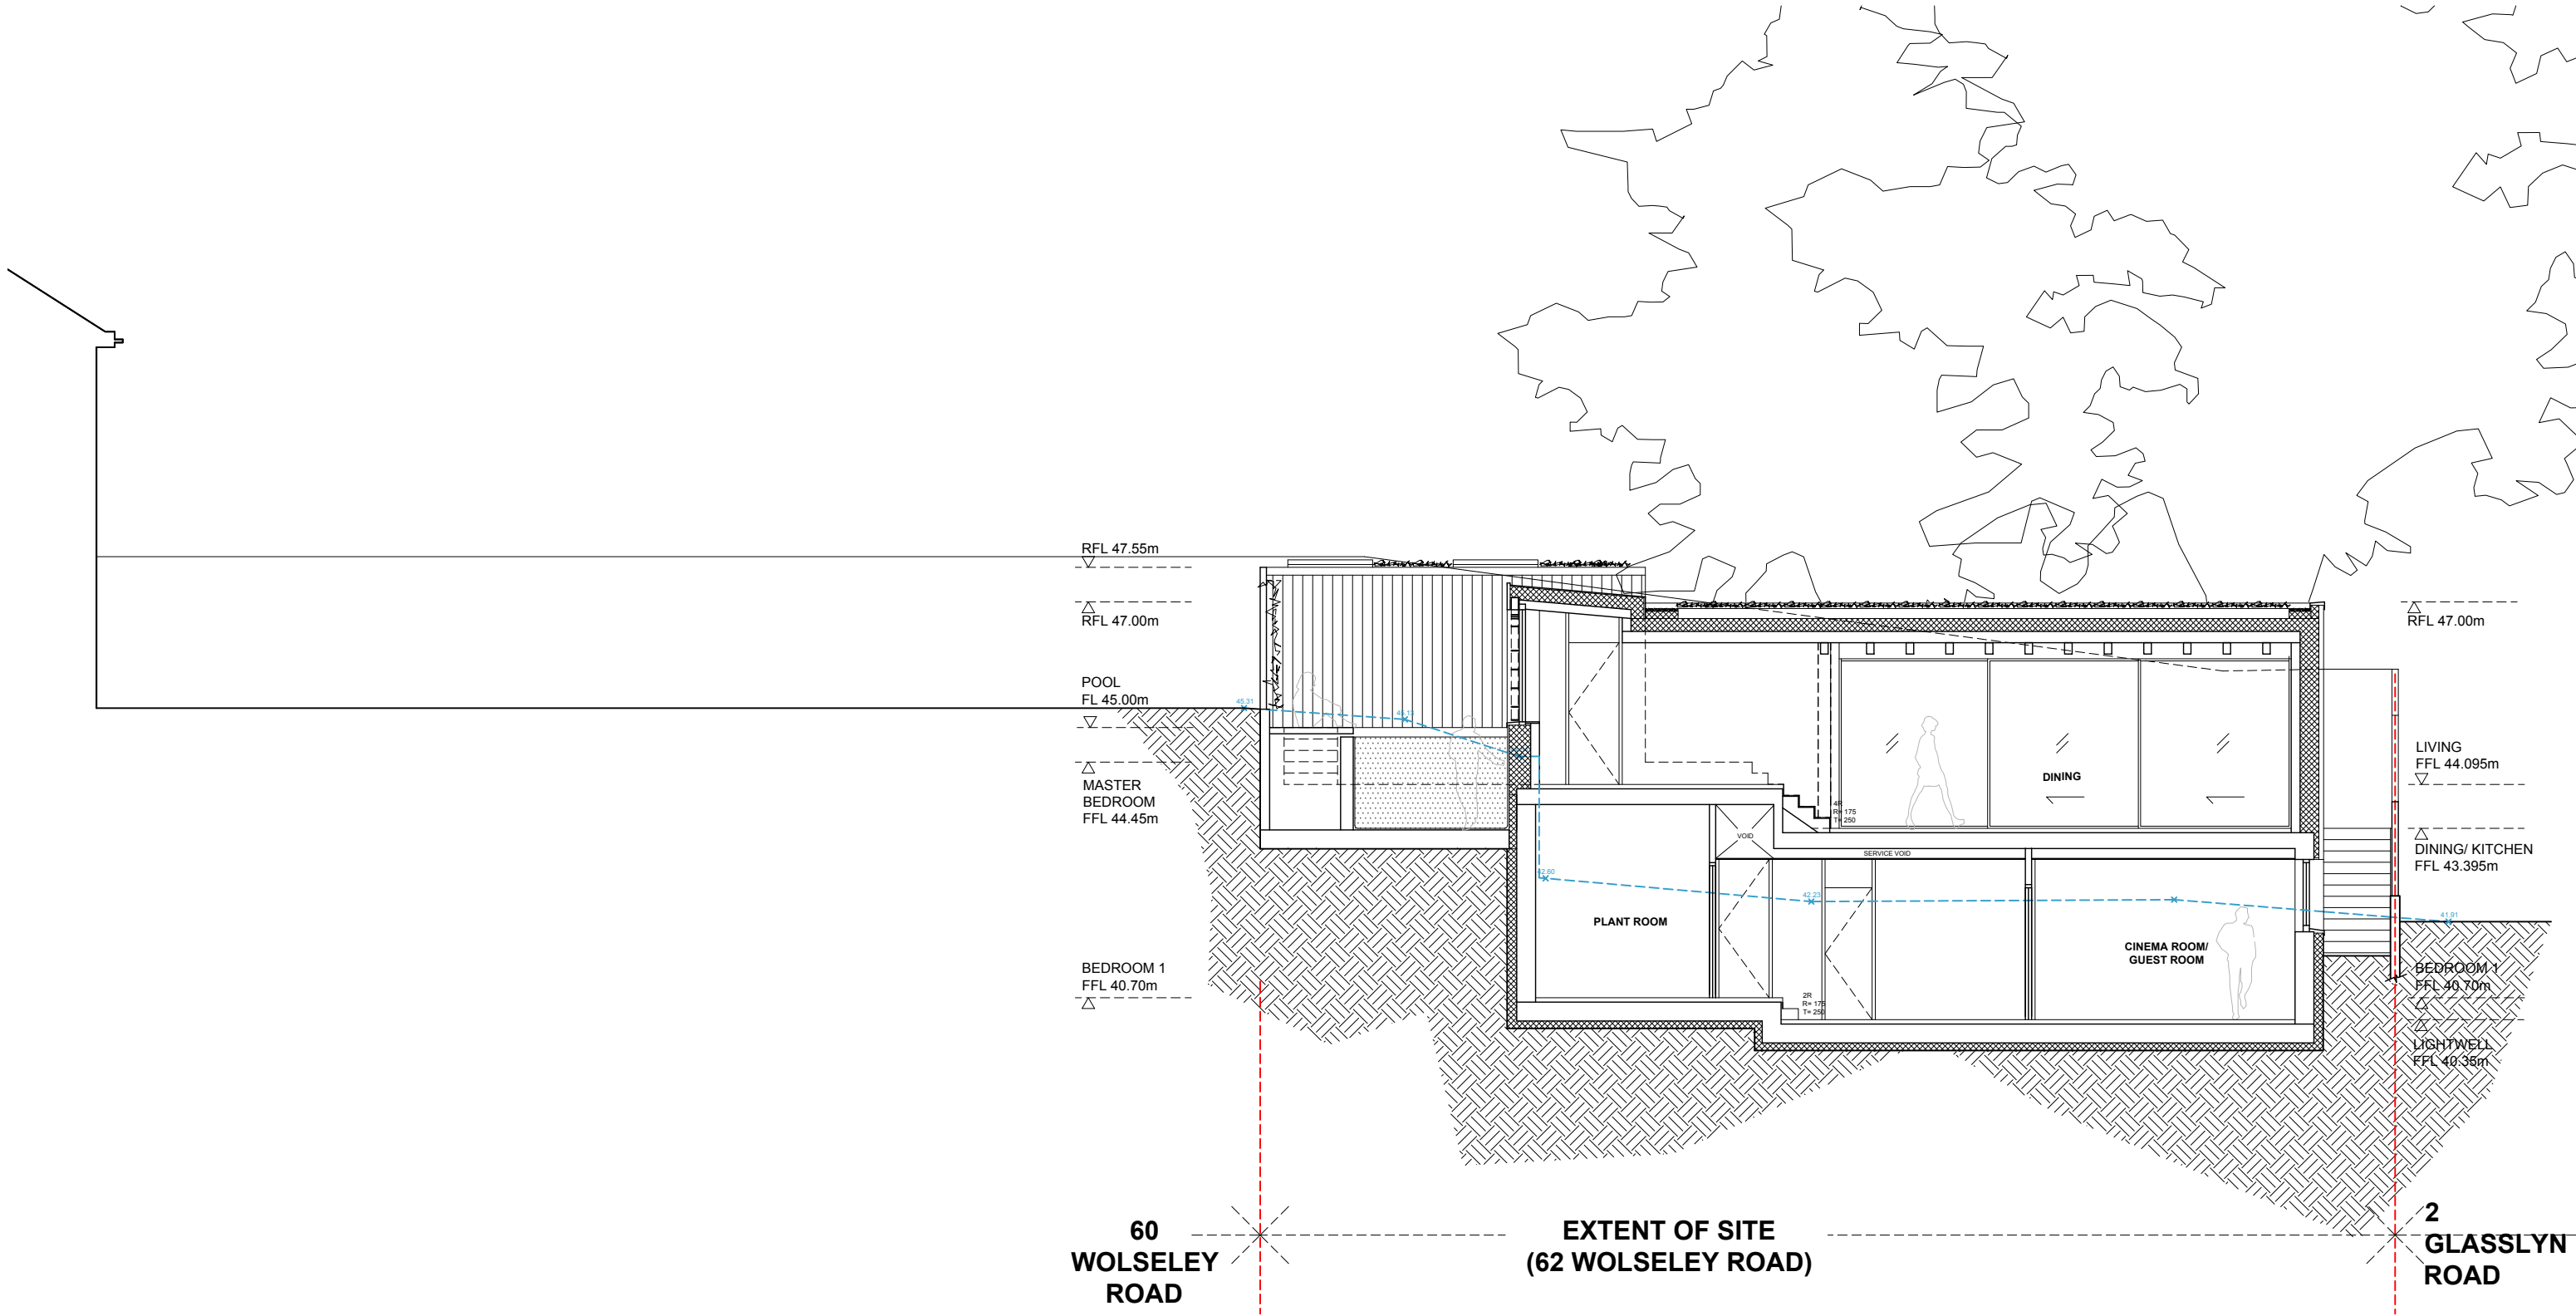

EXISTING GROUND LEVELS



RA | Rich Architecture
64 WOLSELEY ROAD, LONDON N8 8RP
T 1 0207 096 0652 E I info@rich.uk.com
www.richarchitecture.co.uk

Project:
62 WOLSELEY RD, LONDON, N8 8RP

Drawing Title:
PROPOSED SECTION X-X

Date:
17.03.23

Scale:
1:100@A3

Drawing No:
591-113-P3