


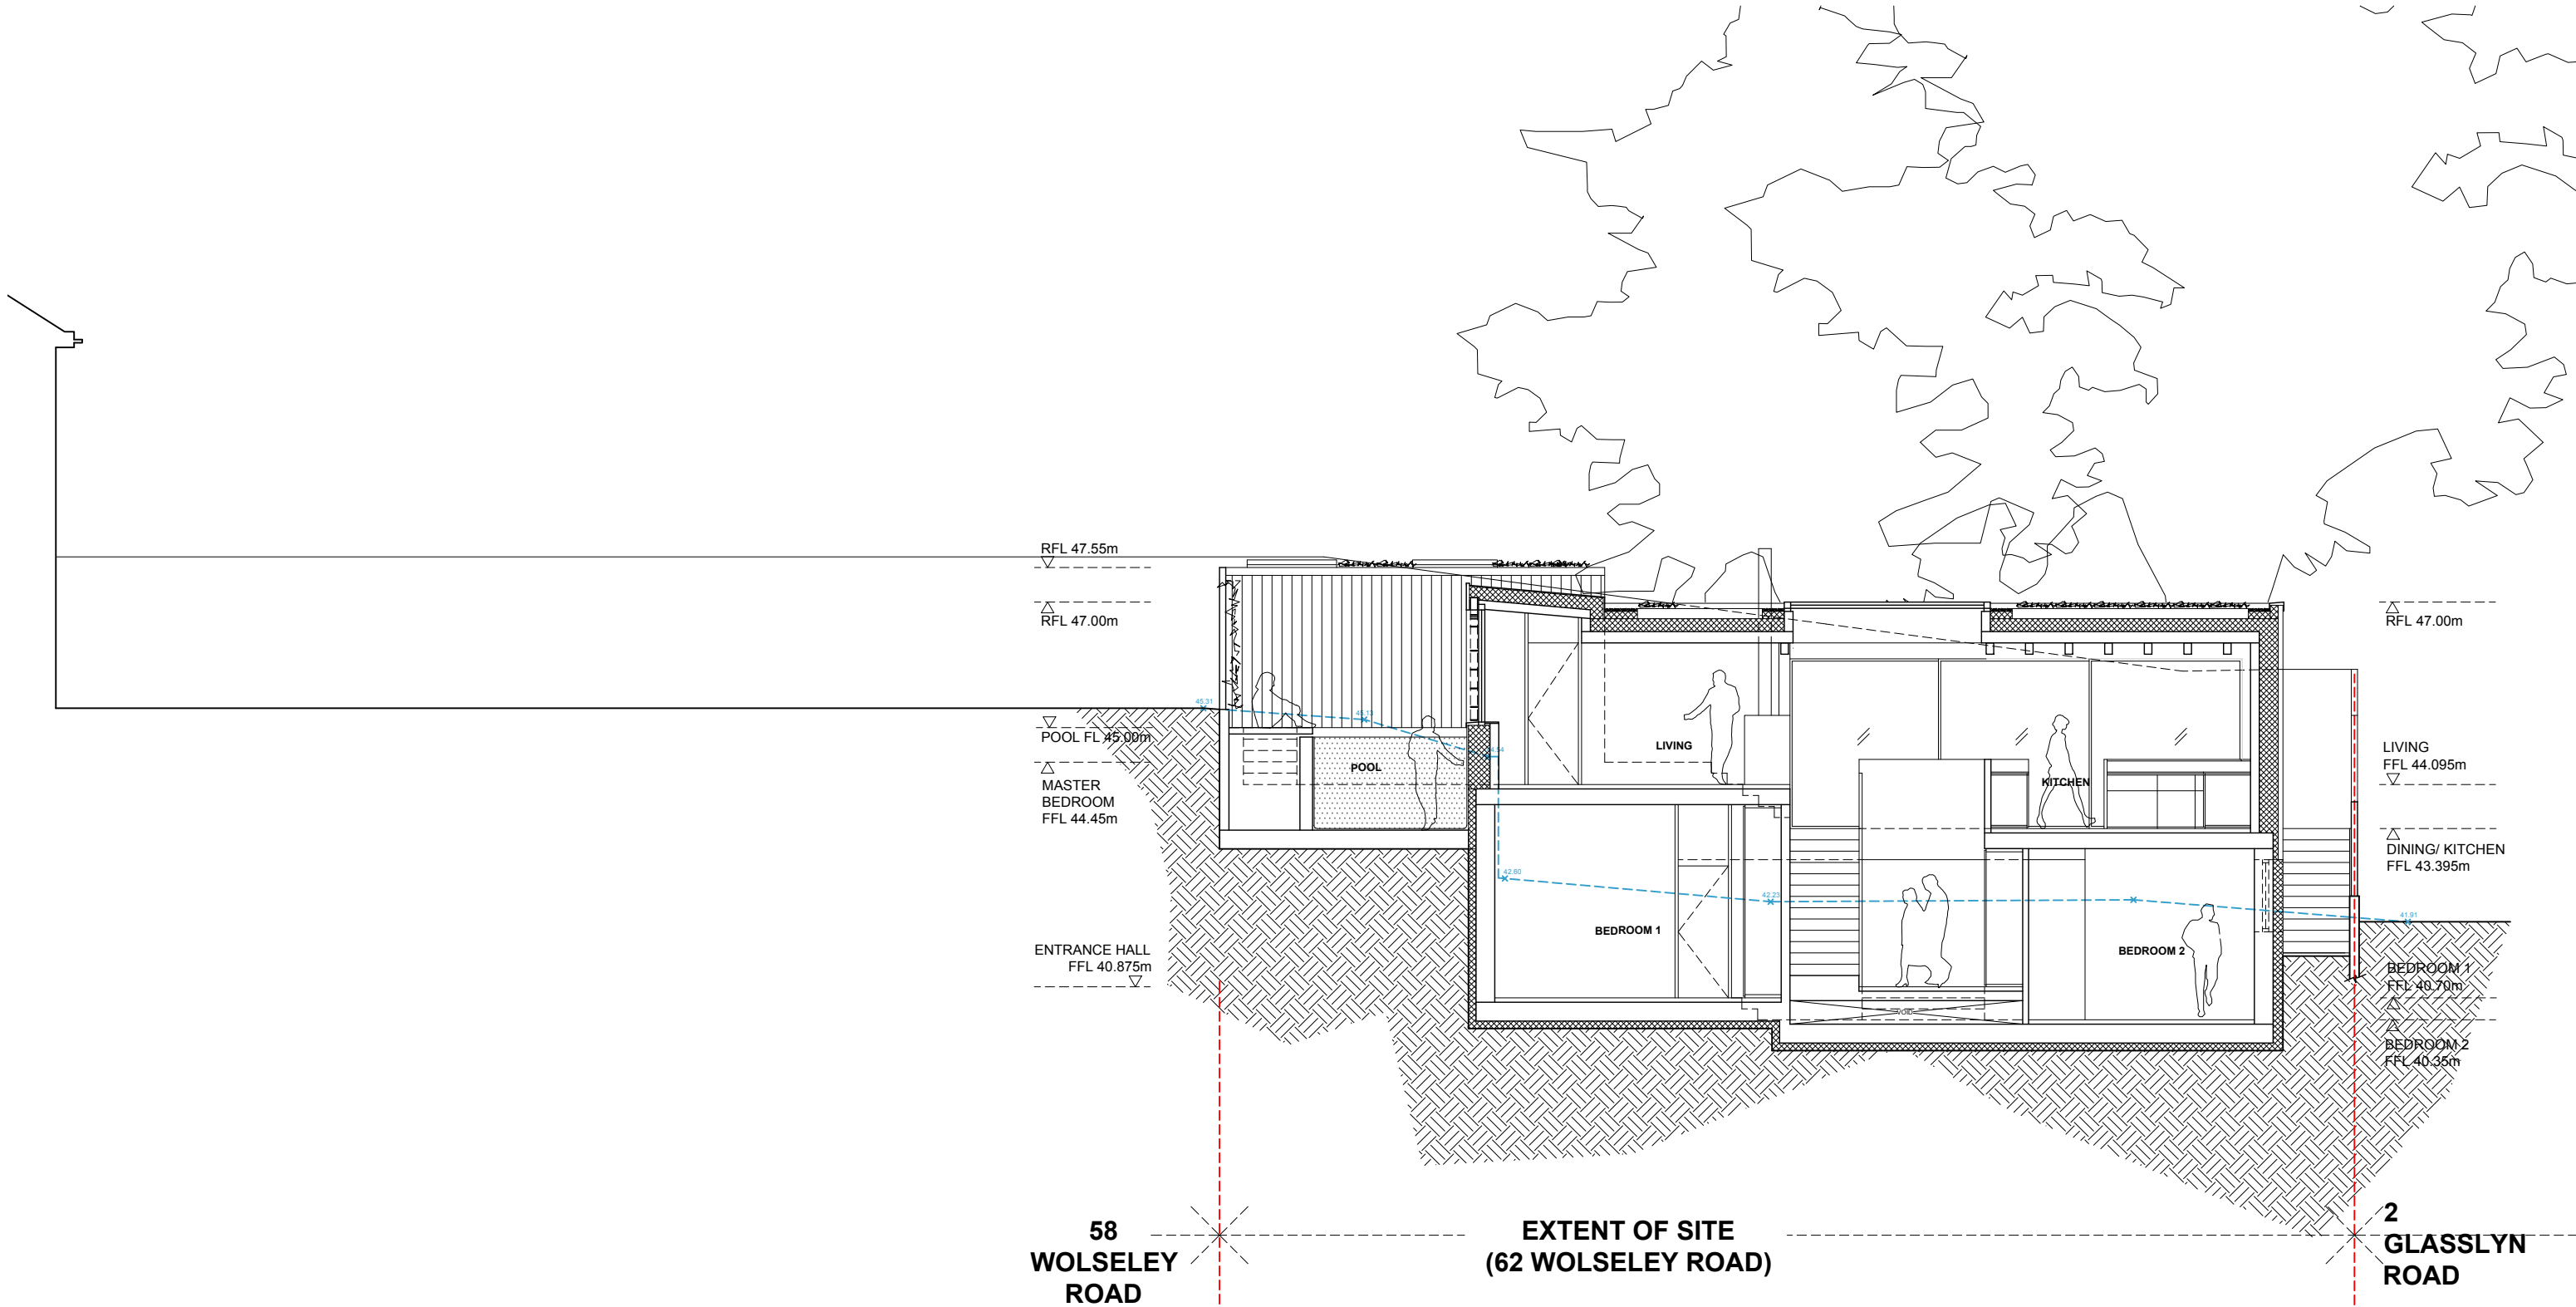

EXISTING GROUND LEVELS

RA | Rich Architecture
64 WOLSELEY ROAD, LONDON N8 8RP
T | 0207 096 0652 E | info@rich.uk.com
www.richarchitecture.co.uk

62 WOLSELEY RD, LONDON, N8 8RP

Drawing Title:
PROPOSED SECTION X2-X2

Date:
17.03.23

Scale:
1:100@A3

Drawing No:
591-123-P3

