
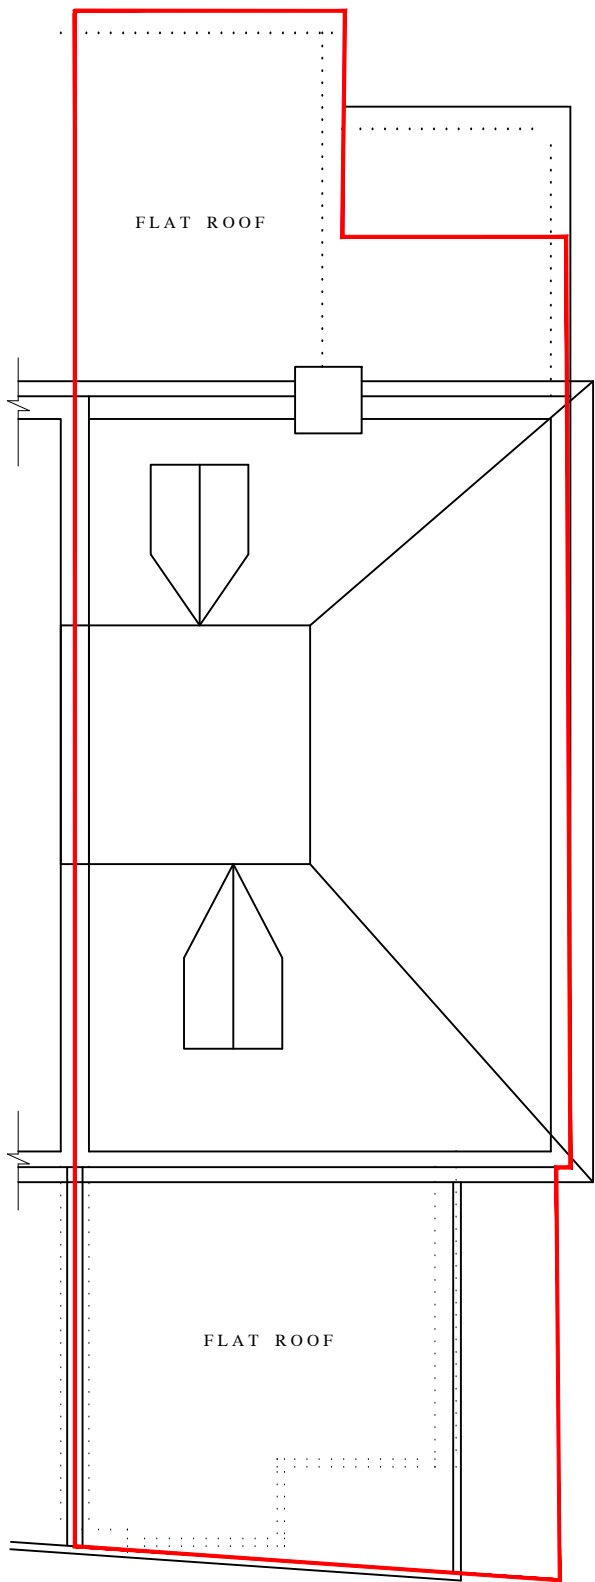
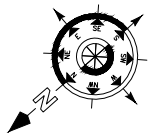


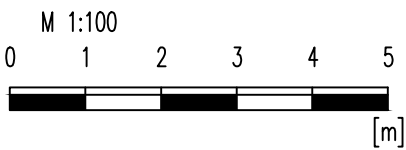

BLOCK PLAN

no	revision	date	control
project	124A MUSWELL HILL BROADWAY, HORNSEY, LONDON N10 3RU		
drawing title	BLOCK PLAN		
scale	1/100@A3		
date	AUGUST 2022		
draw.no	LRY-08-PL04		