




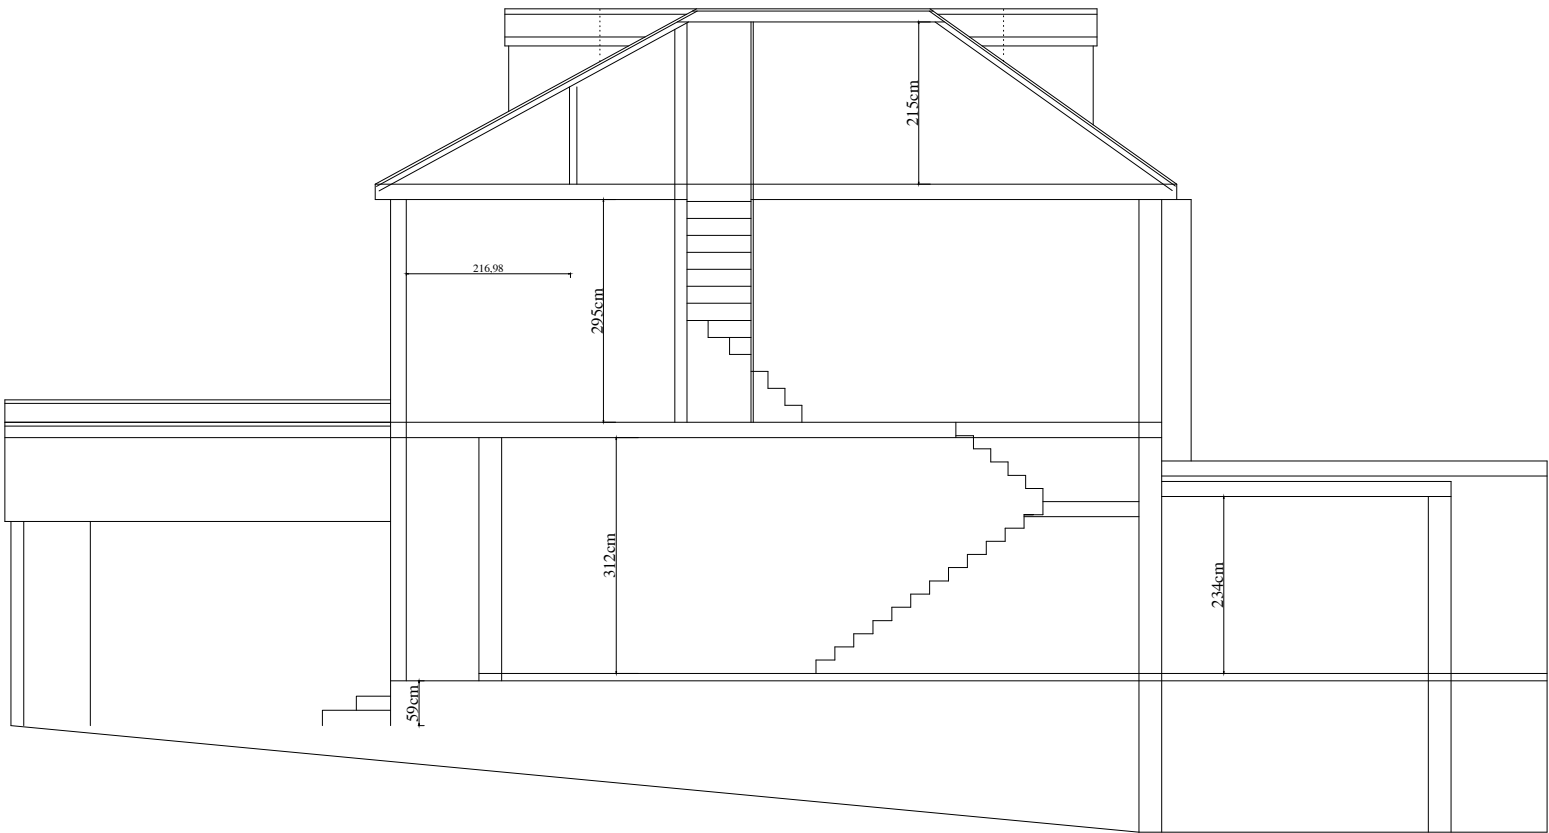

SECTION A-A

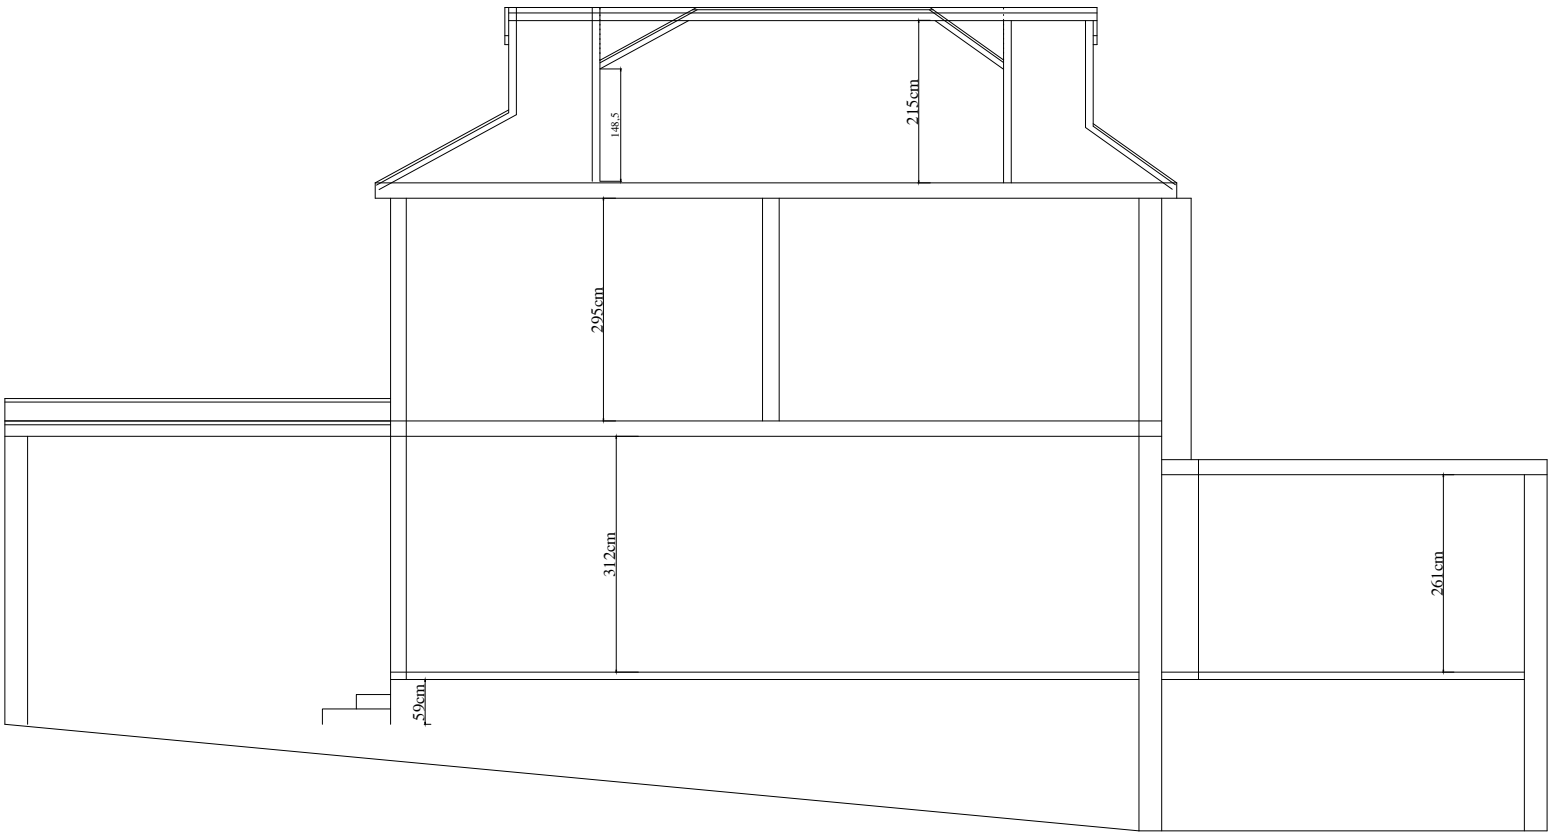

SECTION B-B

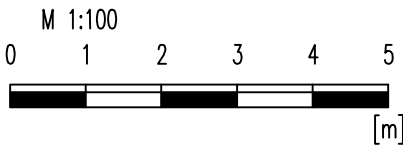

no	revision	date	control
project	124A MUSWELL HILL BROADWAY, HORNSEY, LONDON N10 3RU		
drawing title	EXISTING SECTIONS		
scale	1/100@A3		
date	AUG' 2022		
drw.no	LRY-08-PL03		