Proposed G Floor Plan (Outbuilding)

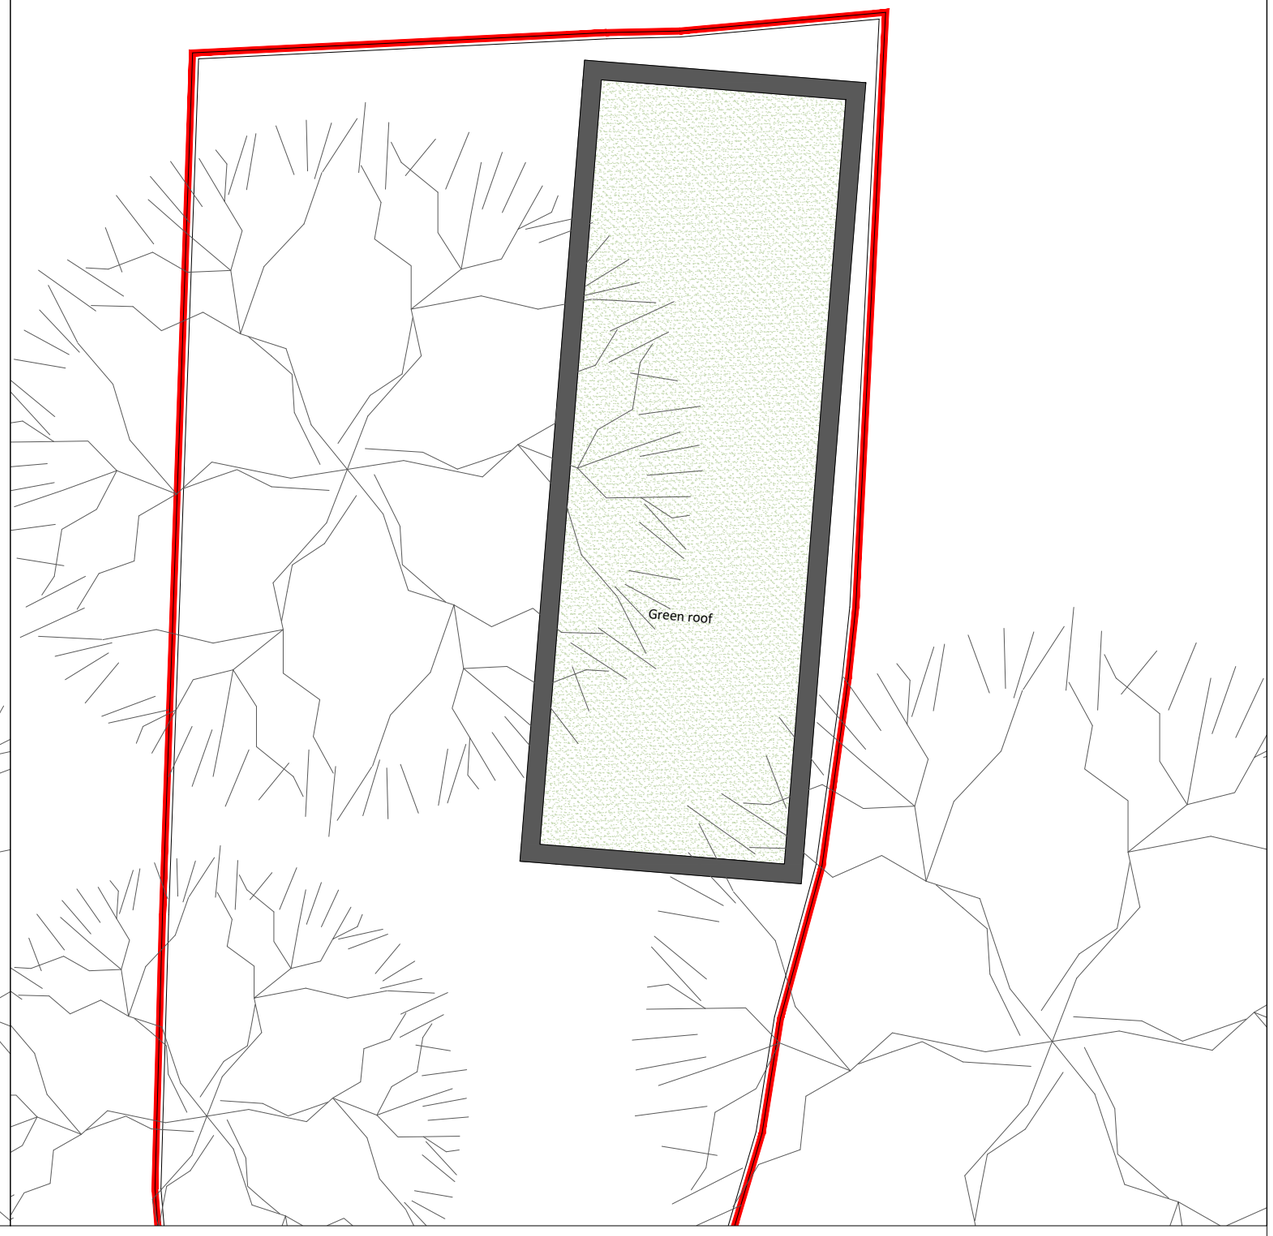

Proposed Roof Plan (Outbuilding)

GENERAL NOTES:

USE FIGURED DIMENSIONS ONLY.
DO NOT SCALE OFF DRAWINGS.
ALL DIMENSIONS ARE TO BE CHECKED ON SITE.
INCONSISTENCIES ARE TO BE REPORTED TO OATEN ARCHITECTS IMMEDIATELY.

COPYRIGHT OF OATEN ARCHITECTS LTD.

NOTES:

N

1:100

0 1 2 3 4 5 10

REV.:	DATE:	DESCRIPTION:

OATEN ARCHITECTS

Oaten Architects Ltd,
33 West Street, Hastings, East Sussex, TN34 3AN

T 01424 256476
E office@oatenarchitects.com
W www.oatenarchitects.com

PROJECT:
130 Manor Road, London N17 OJE

STAGE: Planning
SCALE: 1:100 @ A3
DRAWN BY - DATE: DS - Jan 2023
CLIENT: BMR London ltd
CHECKED BY: RO

DRAWING TITLE:
Proposed Outbuilding Plans

DRAWING NO: 22.1336 / 107
REV NO: _