



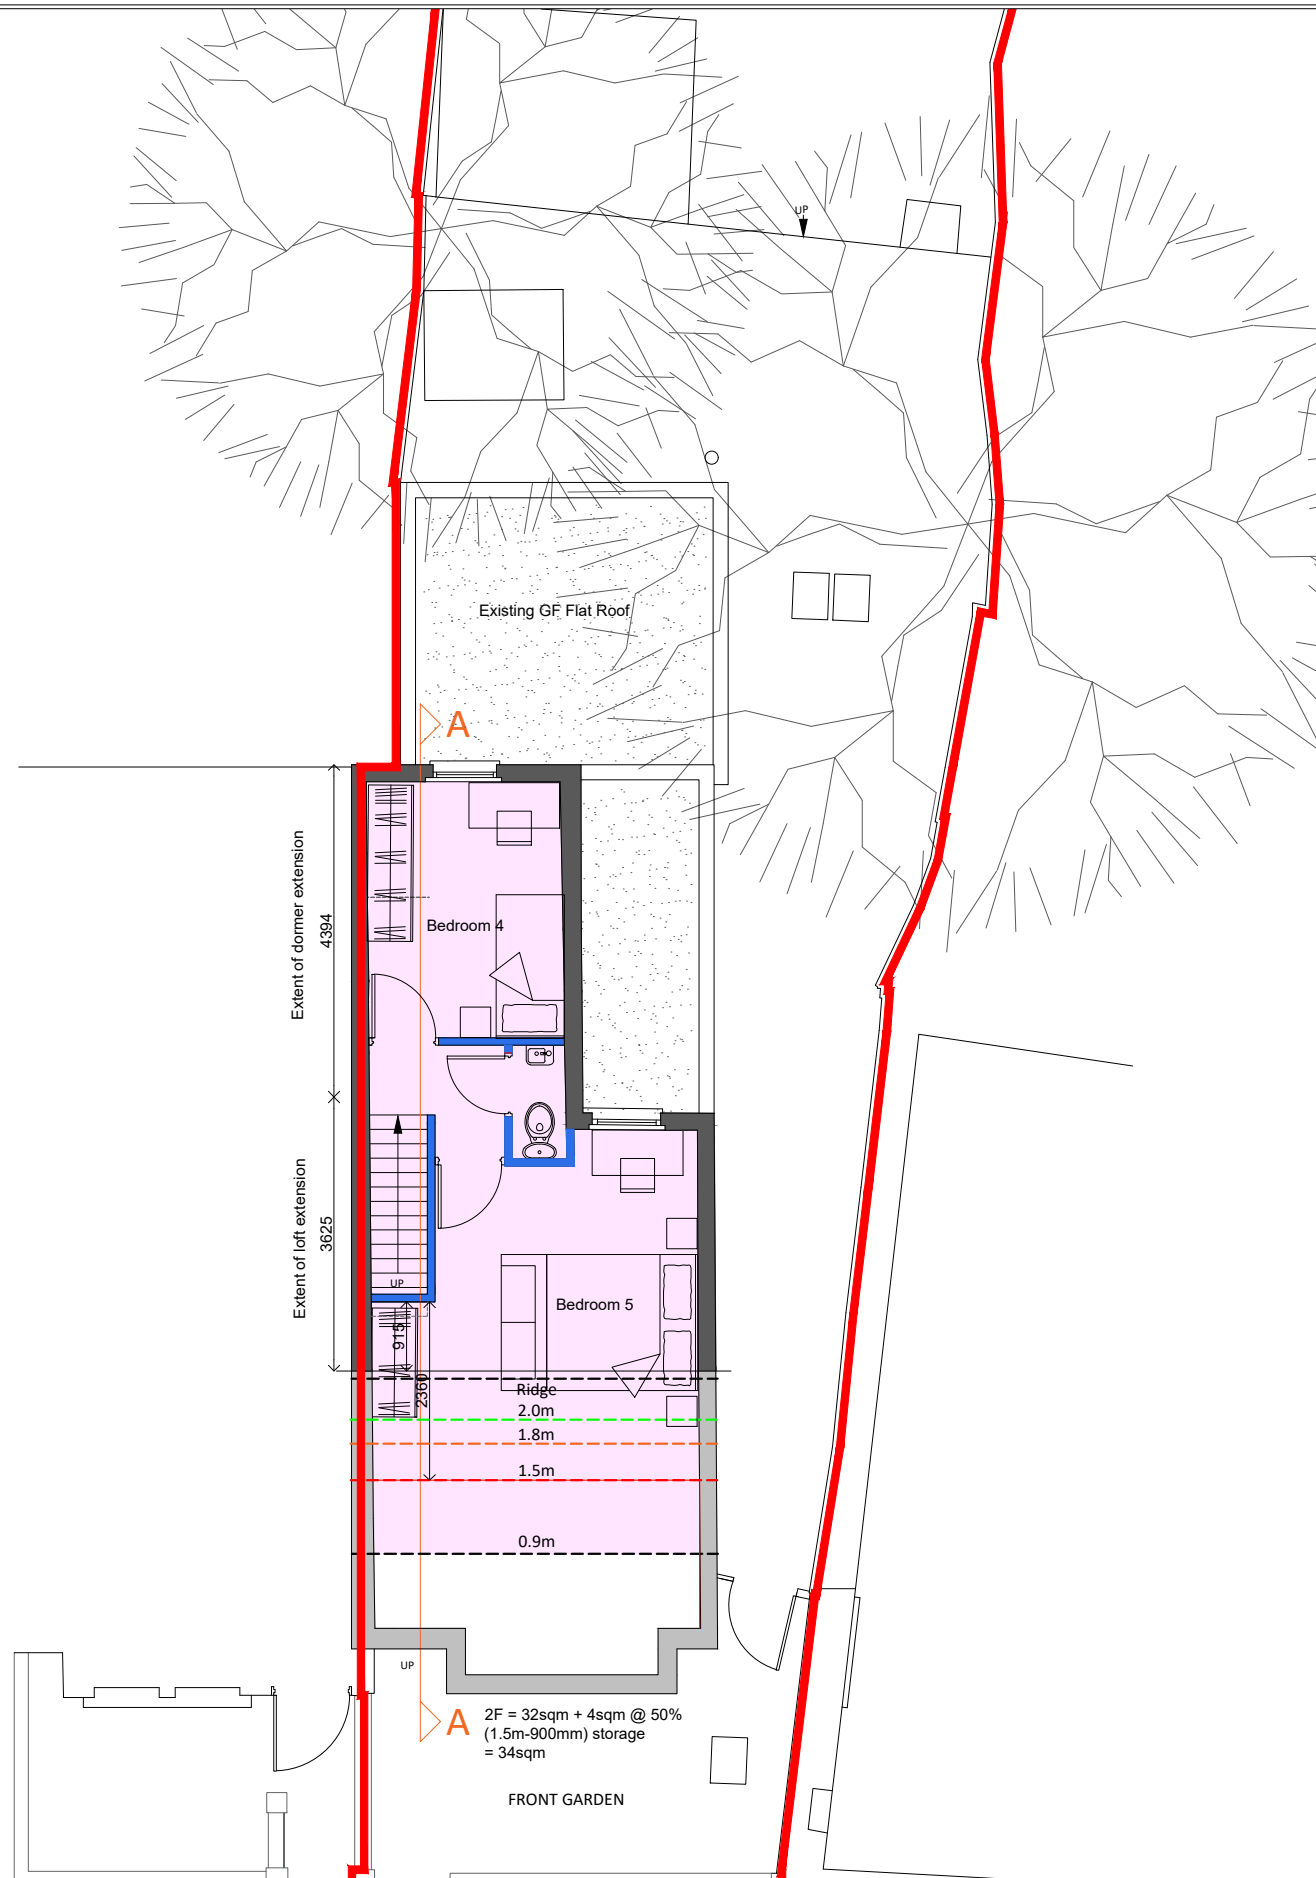

Proposed 2 Floor Plan

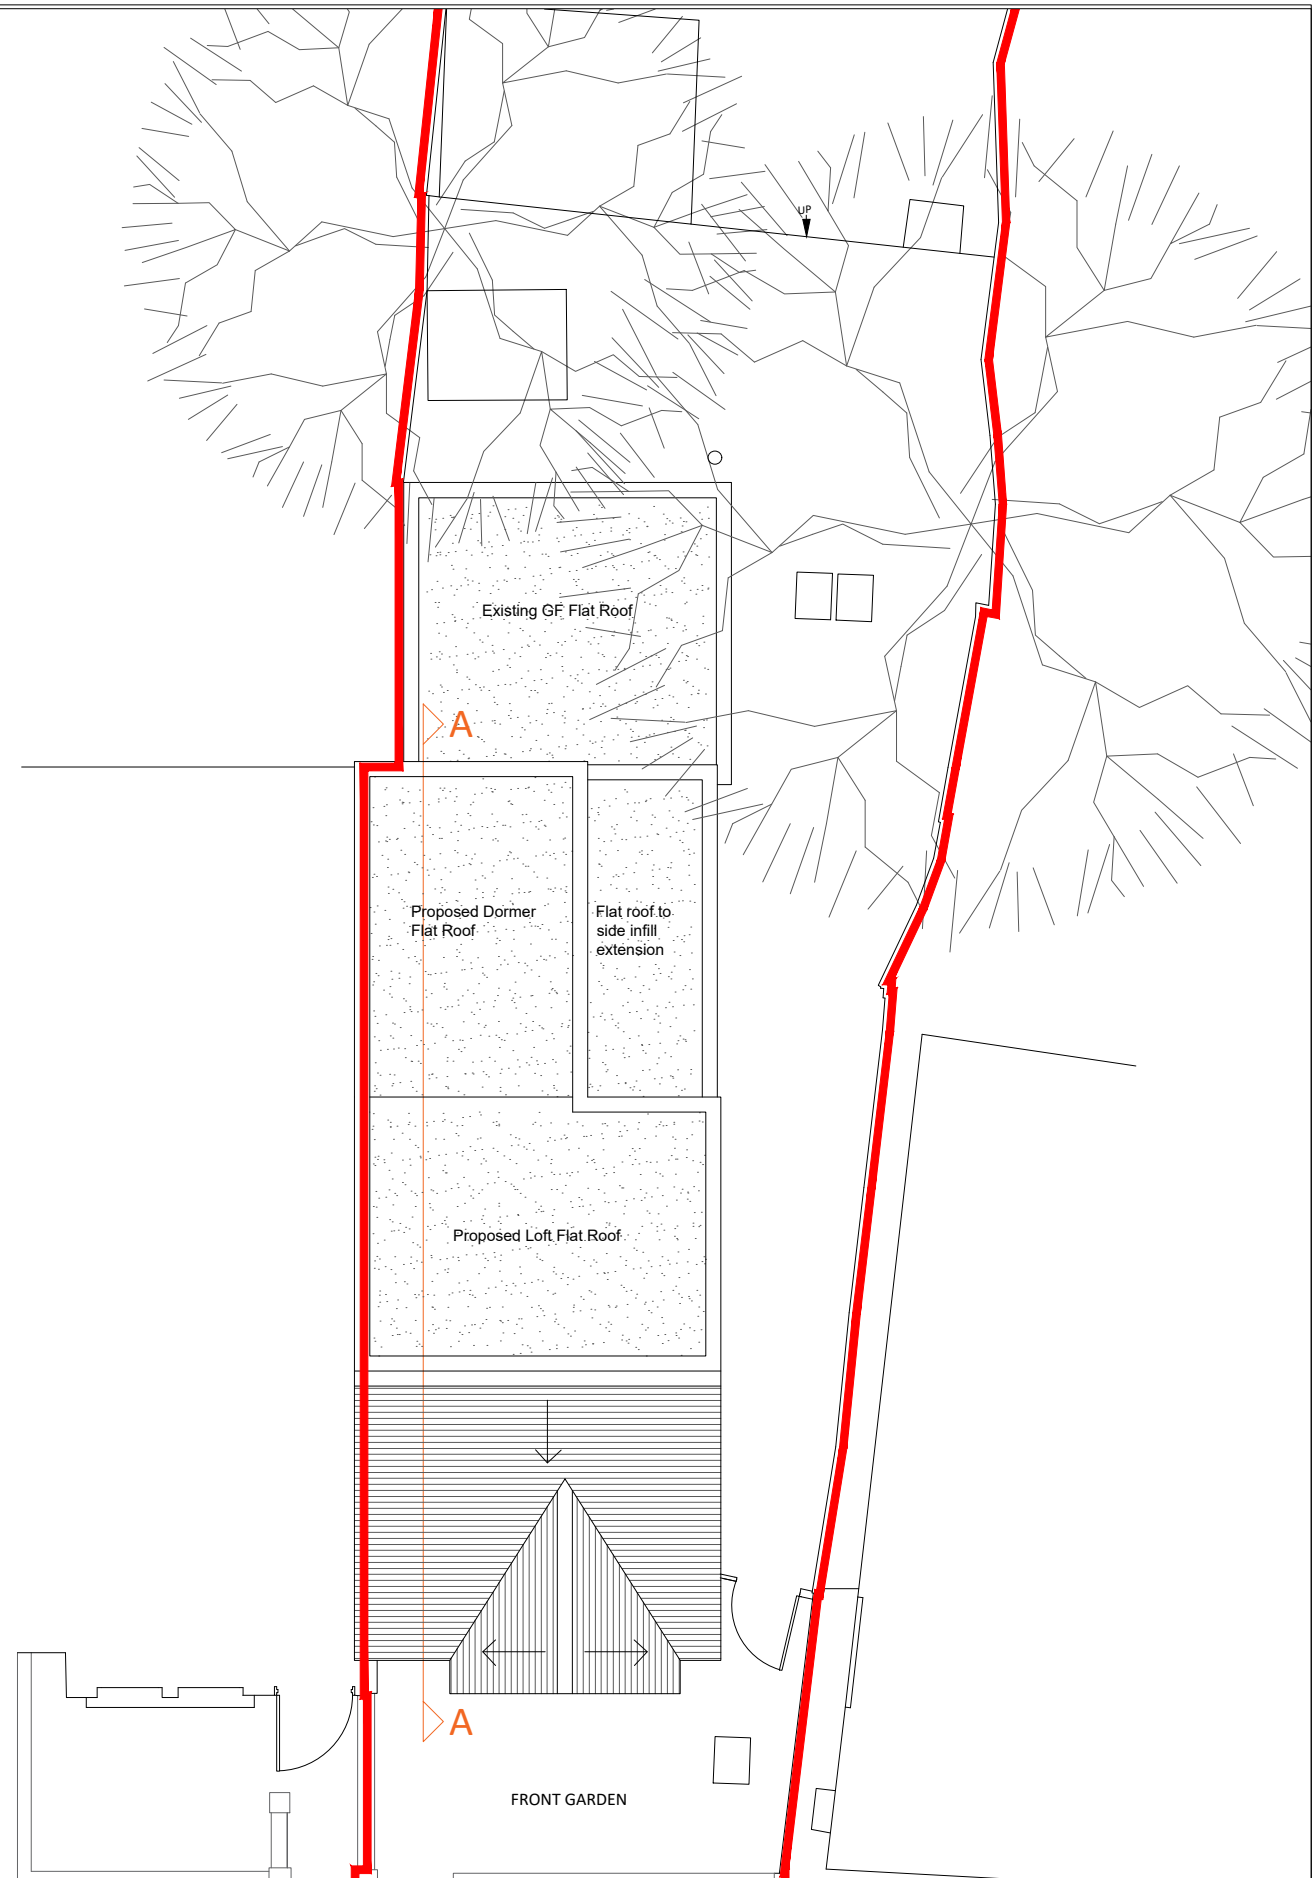

Proposed Roof Plan