



BLOCK PLAN SCALE 1:500

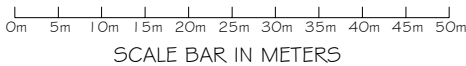


Copyright © Studio 136 Architects Ltd
This drawing which is the property of Studio 136 Architects Ltd is the subject of Intellectual Property Rights including copyright and design right and shall not be reproduced, copied, loaned or submitted to any other party without the written consent of Studio 136 Architects Ltd


This drawing is not to be scaled. Only figured dimensions to be taken. Any discrepancies to be reported to the Studio136 Architects Ltd prior to setting out or ordering of any materials

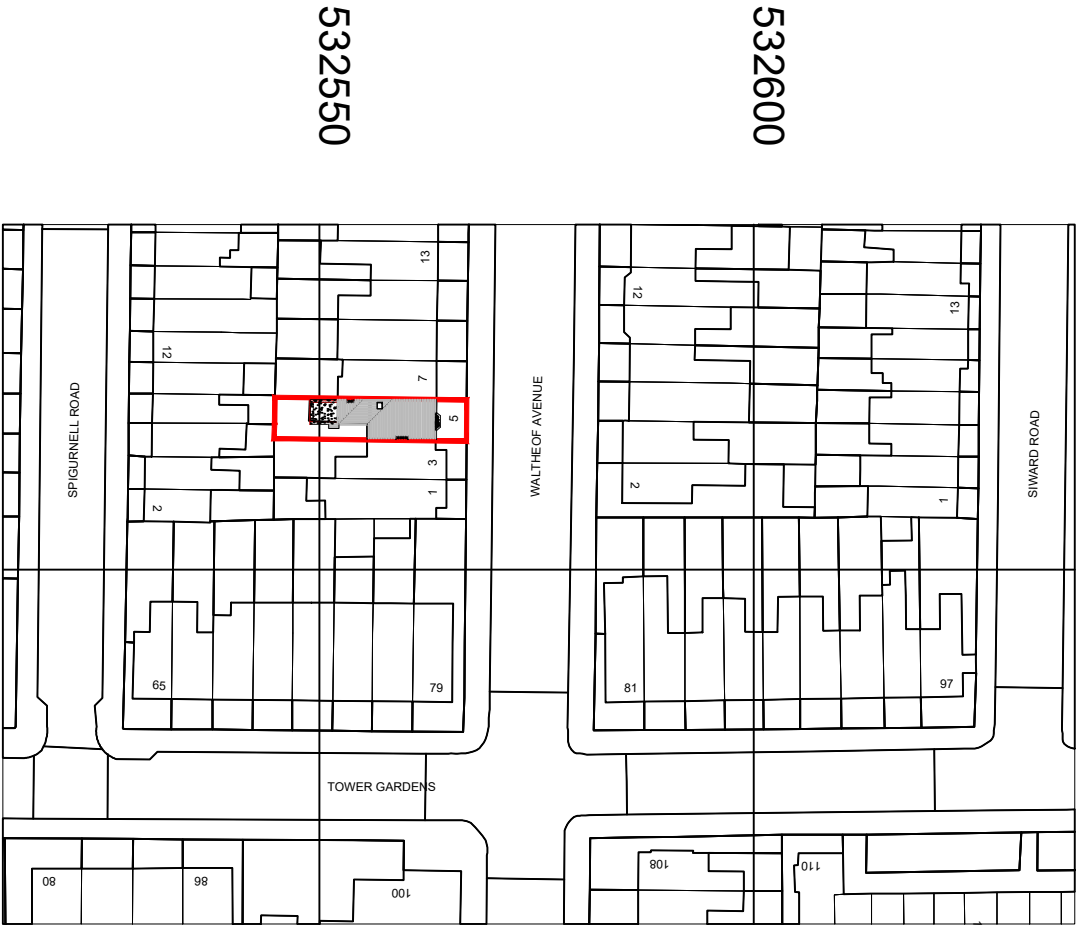

(c) Crown Copyright and Database Rights 2022 OS 100060020

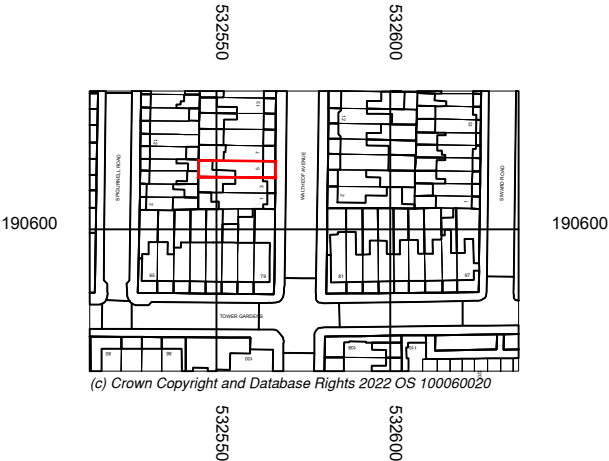

(c) Crown Copyright and Database Rights 2022 OS 100060020

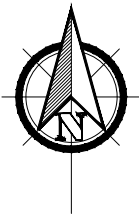

LOCATION PLAN SCALE 1:1250



Project			
FIRST FLOOR EXTENSION AT 5 WALTHEOF AVENUE LONDON N17 7PL			
Client MS RASIMM RAHMAN AND MR KAMAL HUSSAIN 5 WALTHEOF AVENUE LONDON N17 7PL			
Drawing Title BLOCK PLAN AND LOCATION PLAN			
Scale 1:500/1:1250 @ A4	Drawn MARCH 2023	Checked --	Authorised --
Drawing Number ST_MAR 23_5 WAL_LP			Rev -