


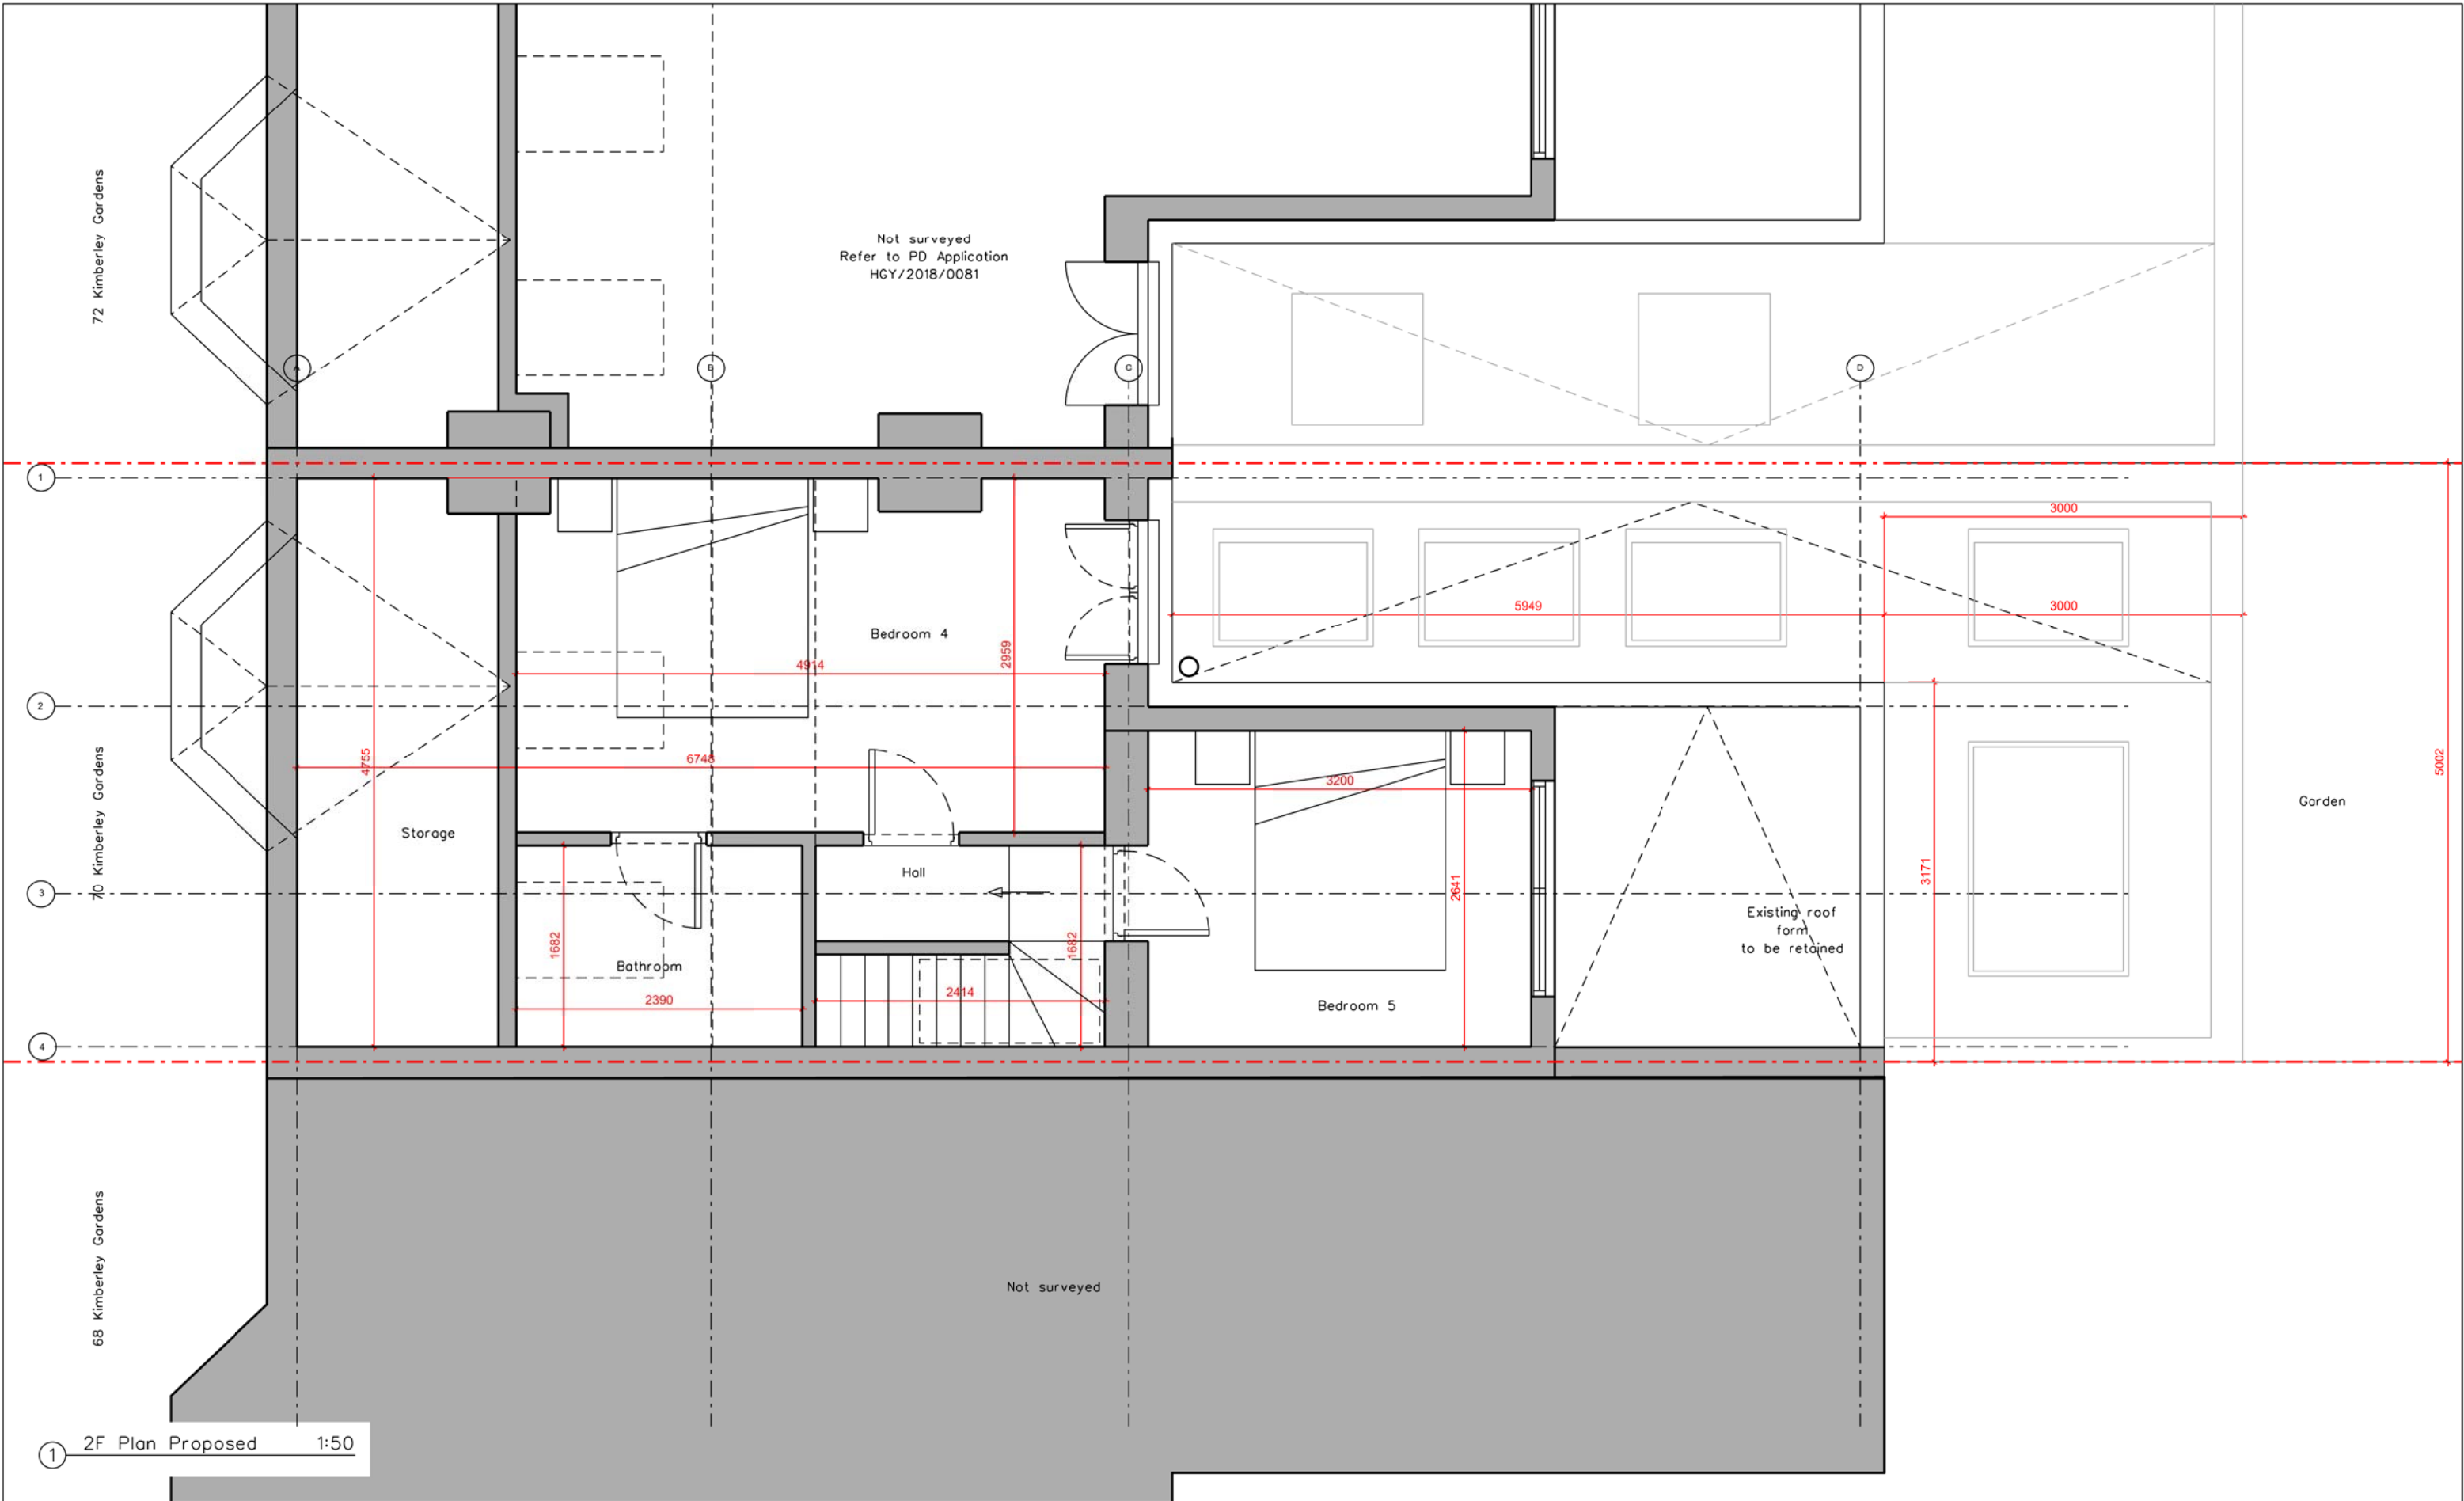

Rev	Date	Reason
A	20.03.23	Terrace removed

NOTES

--- Boundary Line

PROJECT	70 Kimberley Gardens, London N4 1LE		
CLIENT	Nuria Seto-Salvia and James Polke		
DRAWING TITLE	2F Plan Proposed		
SCALE	1:50@A3		
JOB NO	0353	DRAWN BY	JS
DRAWING NO	(20)03	REVISION	A
DATE	Jan 2023	STATUS	Planning



All dimensions must be checked on site and not scaled from this drawing.

a: 37 avondale road, london N15 3SL t: +44 (0)7718 858470

JS
architecture