

PLEASE NOTE:

1. All dimensions to be checked on site before fabrication,
2. Contractor to refer to engineers drawings before proceeding with works.
3. All drawings and designs are covered by design right (intellectual property), and may not be distributed, copied or issued without written permission by the Architect.
4. All design concepts are the sole property of the Architect and no adaptations, reproductions or copies may be made without written permission of the Architect.
5. These drawings are subject to any variation required or recommendation by any statutory authority, or for the better carrying out of the works.
6. Samples to be provided by contractor for XUL Architecture's approval.
7. All finishes to XUL Architecture's satisfaction.
8. All drawings to be approved by XUL Architecture prior to construction.


ADDITIONNAL NOTE:

Issue key: Tender (T)
Information (I) Construction (C)
Planning (P) As Built (B)

Project Address
9 Woodland Rise, N10 3UP

PROPOSED
Location Plan & Block Plan


Scale varies@A3	Dwg. No. LP-00
Rev. Date 09.11.22	Rev. P-01
Drawn KF	Project Number 20173
Checked SS	Issue For: PLANNING

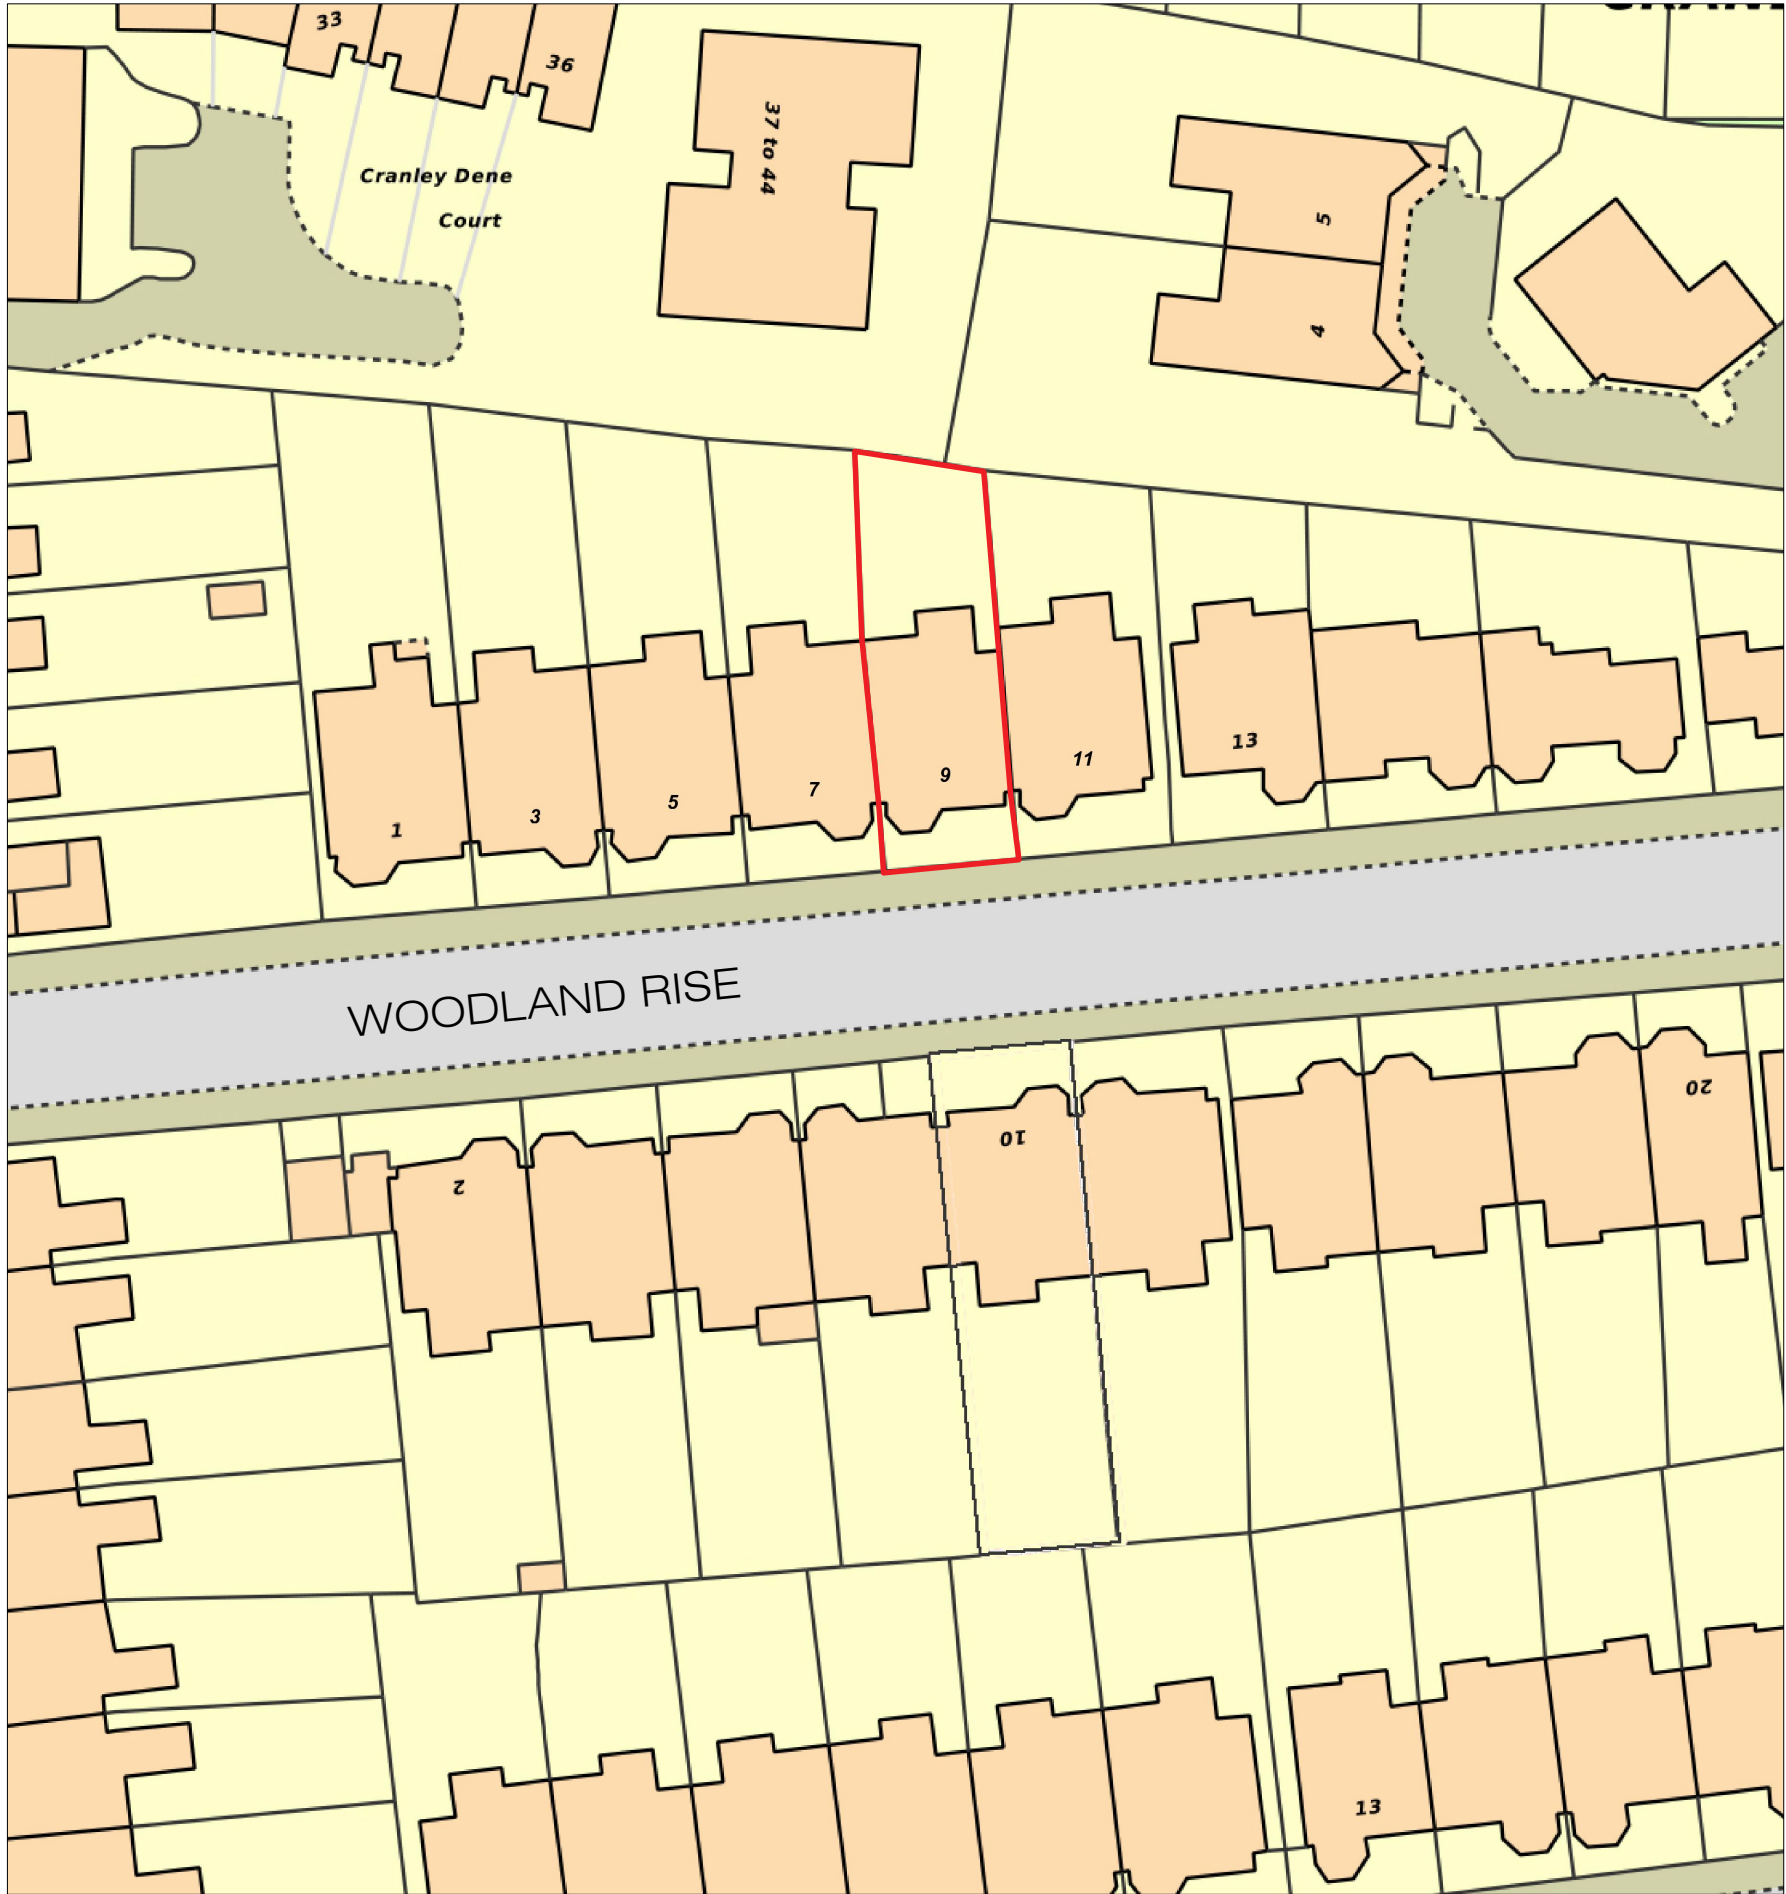

X PROPOSED
Block Plan 1:500@A3



0 5 10 15 20 25 50m

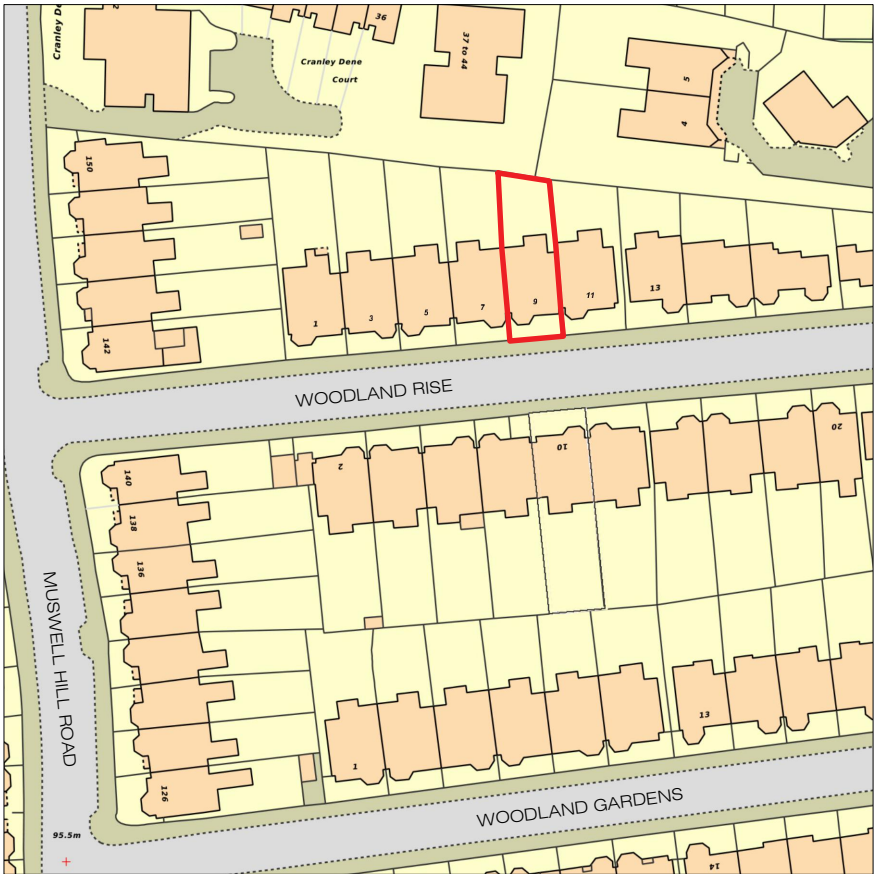

X PROPOSED
Site Location Plan 1:1250@A3



0 25 50 75 100 125m