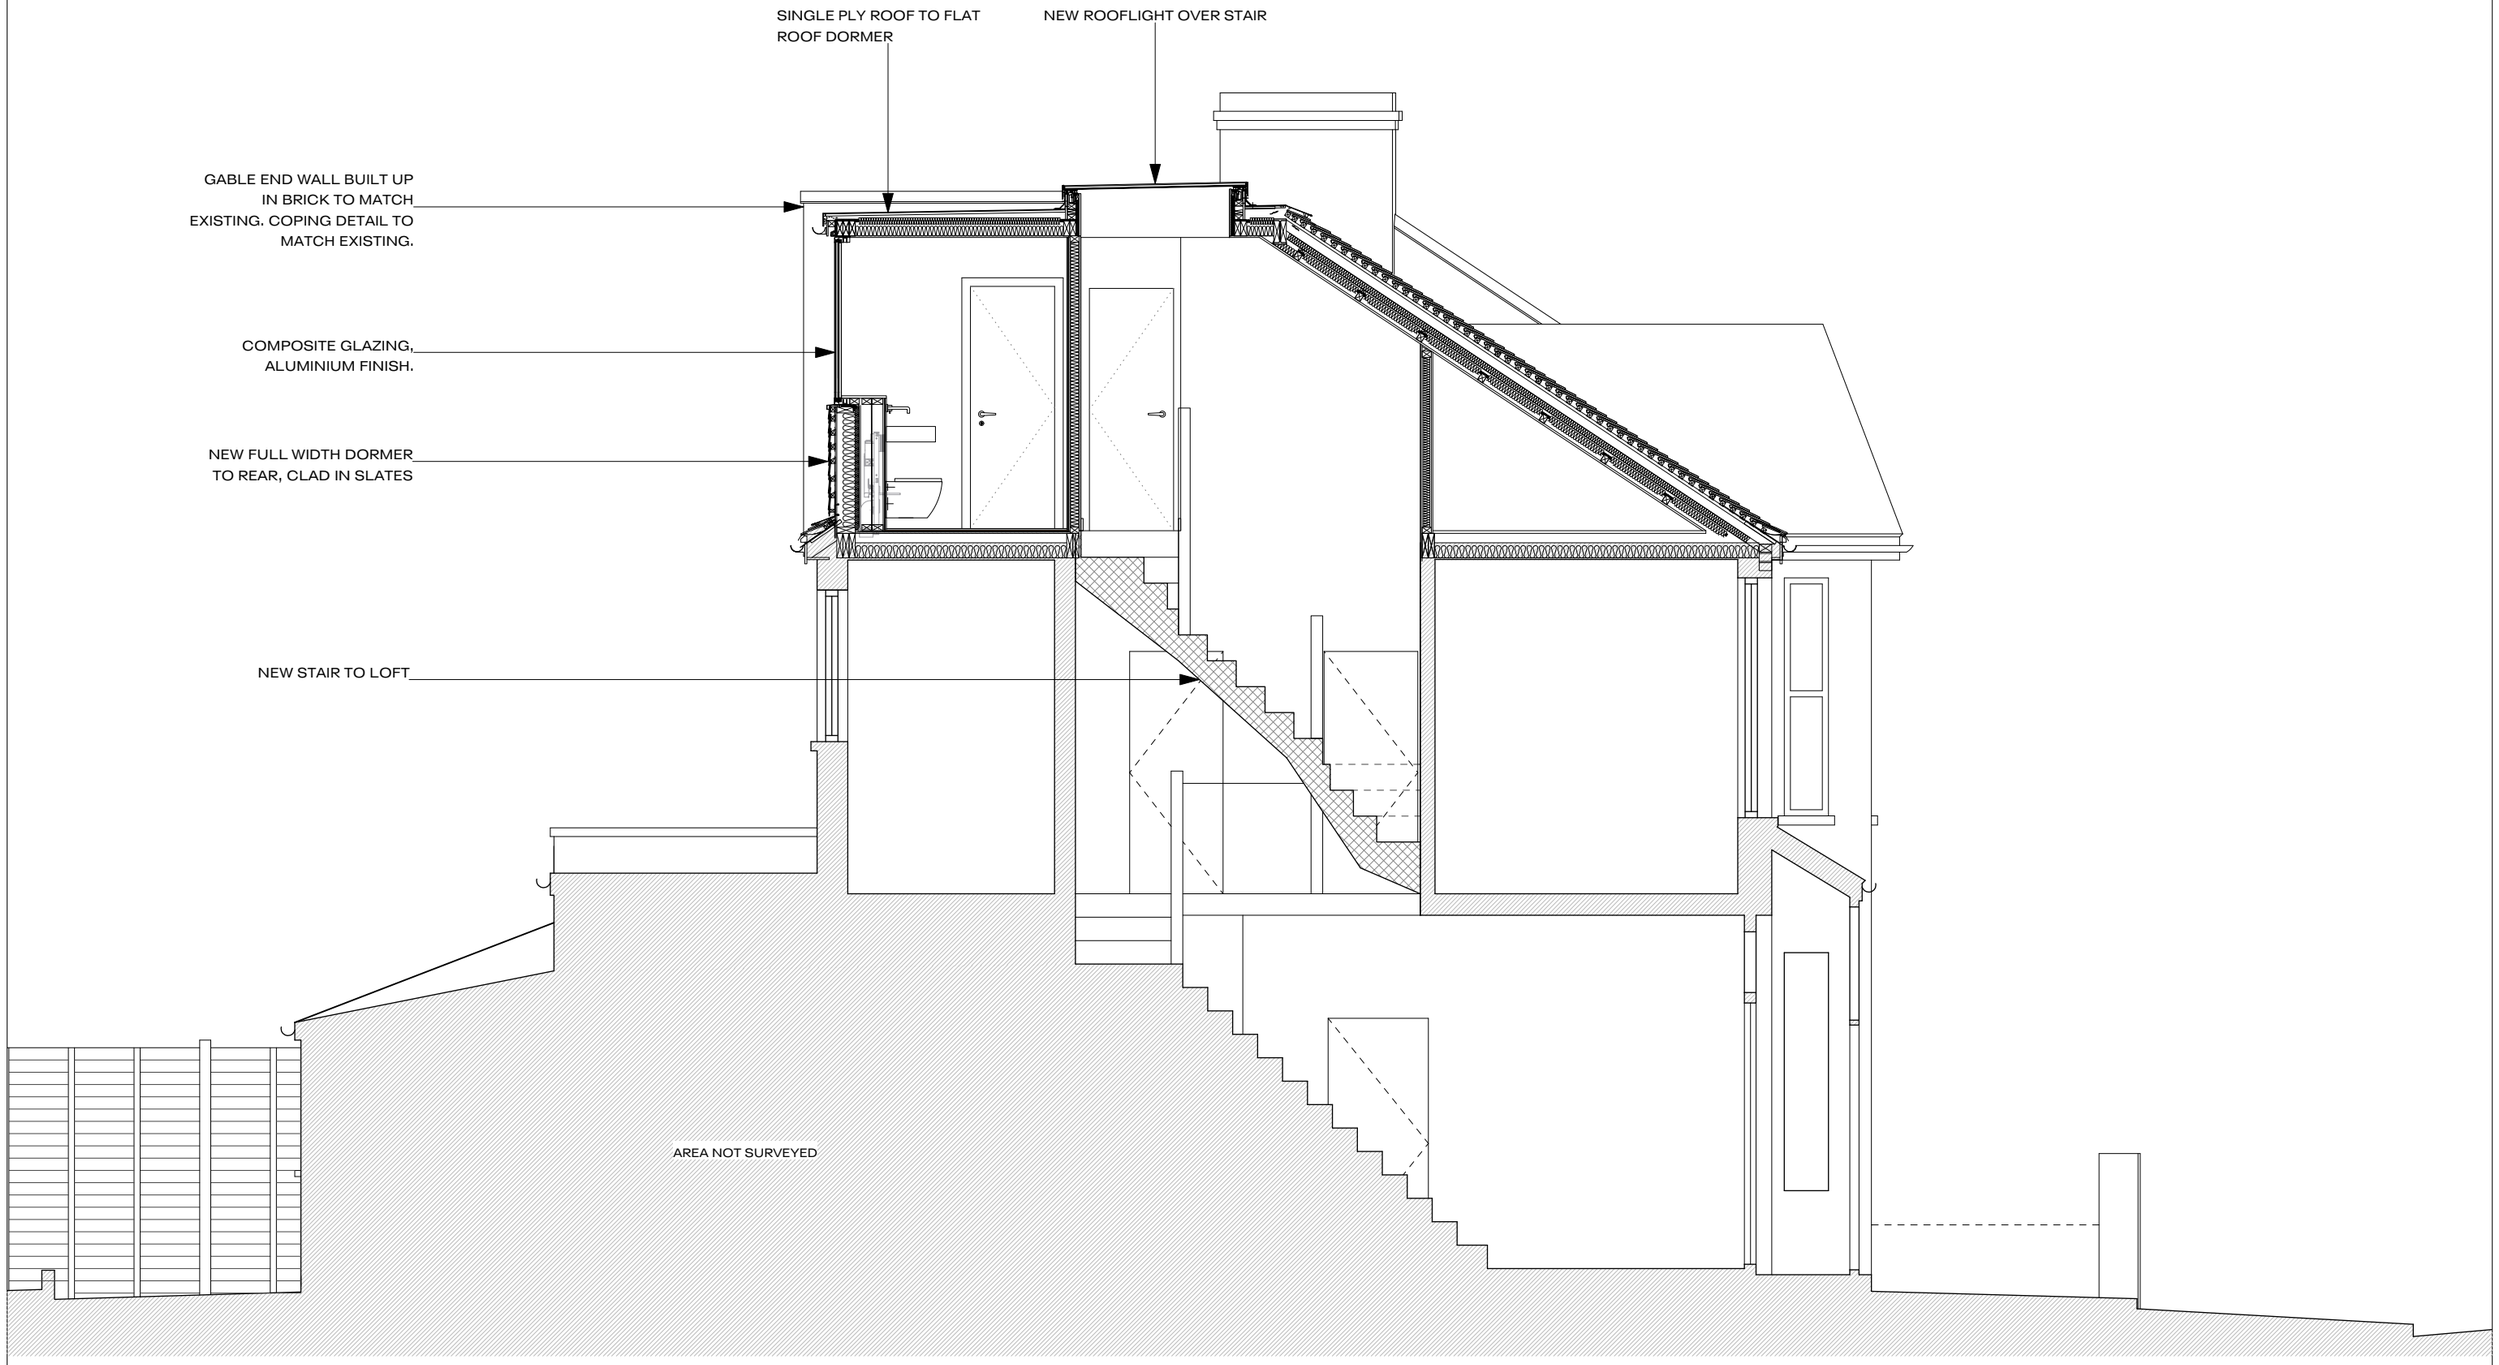



1 PROPOSED SECTION A
SCALE 1:50

NOTES:

1. DO NOT SCALE FROM THIS DRAWING. USE FIGURED DIMENSIONS ONLY. CONTRACTOR TO CHECK DIMENSIONS ON SITE PRIOR TO CONSTRUCTION AND NOTIFY ARCHITECT OF ANY DISCREPANCY.
2. THIS DRAWING IS TO BE READ IN CONJUNCTION WITH ALL OTHER RELEVANT CONTRACT DRAWINGS, SPECIFICATIONS, AND SCHEDULES.
3. SAMPLES OF ALL FINISHES, FIXTURES, WELDS + FIXING DETAILS TO BE AGREED.

REVISION:

1:50_Scale Bar - Metres

Merrett Houmøller Architects

t: +44 (0) 208 133 3622
merretthoumoller.com
info@merretthoumoller.com

| | |
|---|---|
| Drawing Status | PLANNING |
| Project Title | 134 BOUNDARY ROAD |
| Drawing Title | PROPOSED SECTION A |
| Drawing Number | 2214.pl.04 |
| Revision | - |
| Scale | 1:50@A3 |
| Date | 09.02.2023 |