


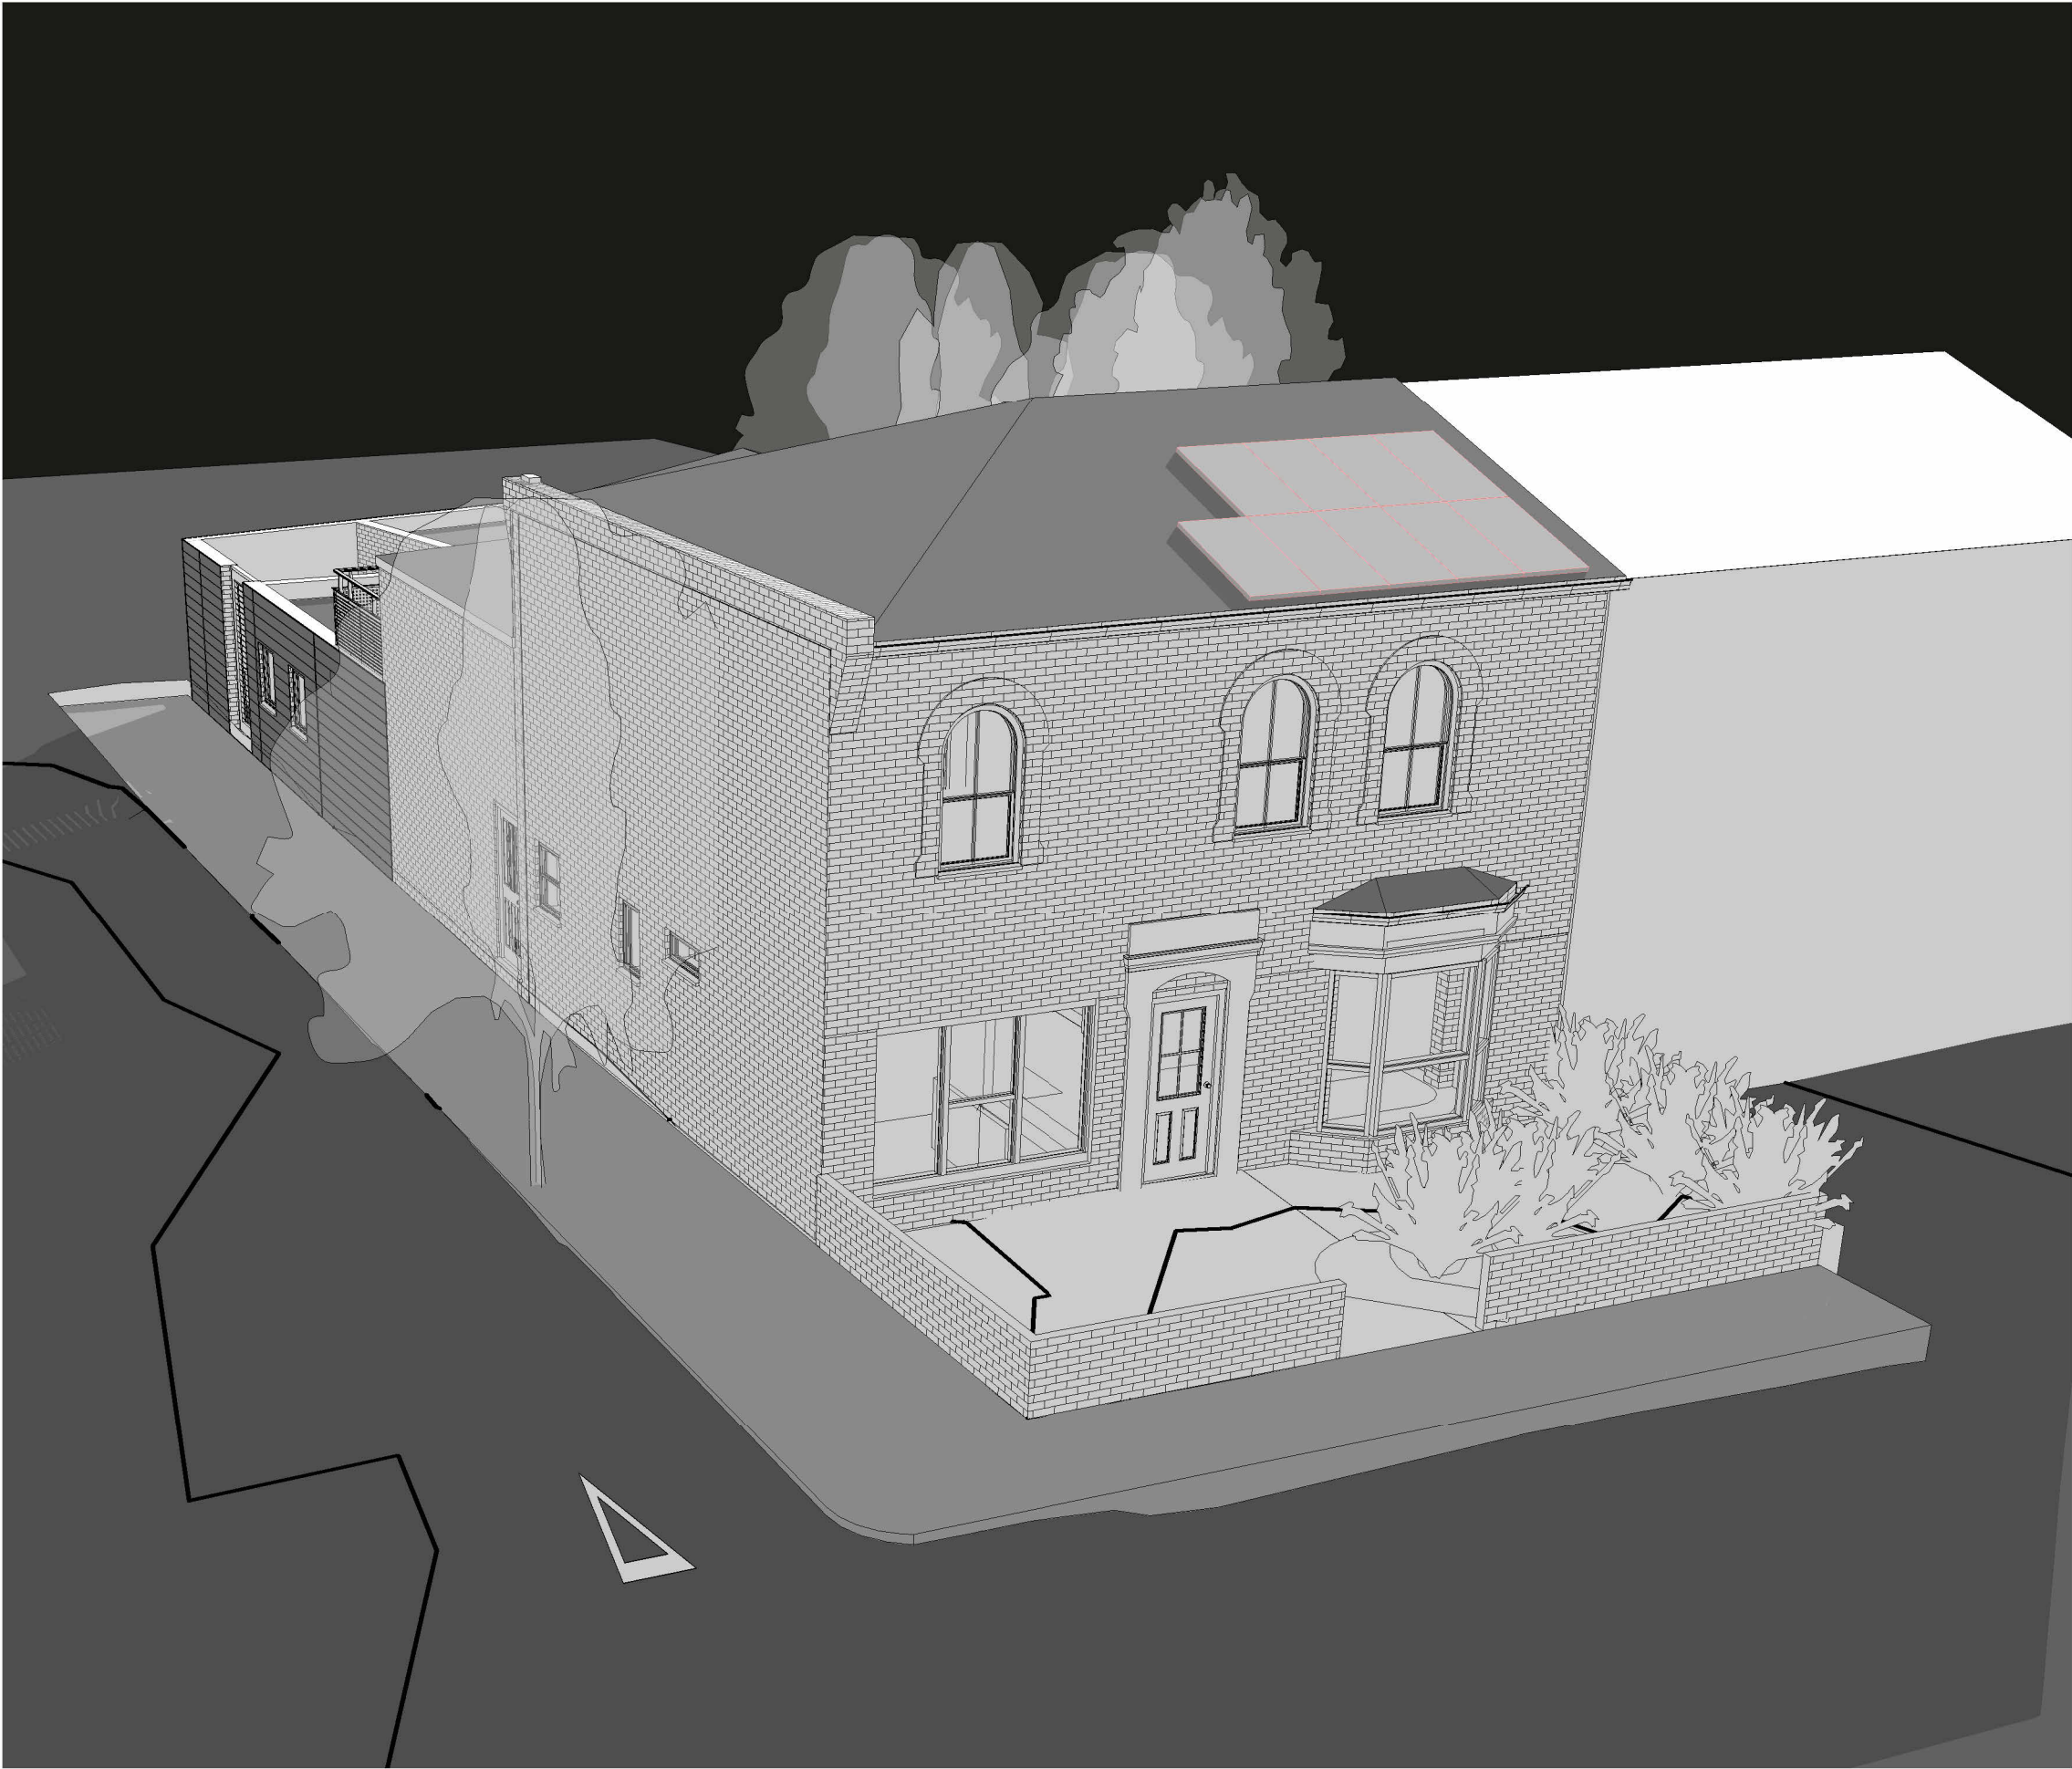

This drawing has been produced for the Client, Project and Site as stated and is not intended for use by any other person or for any other purpose than that stated and dated and is the copyright © of ACD Projects Ltd 2021.

Only labelled dimensions and original issue drawings are to be relied upon for accuracy and content. All dimensions and datums given are subject to verification by the main contractor, via site survey, prior to commencing of works. Please report any errors/omissions to the Architect. This drawing is to be read in conjunction with all other project Architect / Engineers drawings and other relevant information. **If in doubt, ASK!**

P1 08/03 EM AS View Updated
/2023

rev	date	name	chk	note
-----	------	------	-----	------

A3

Original Sheet Size

STATUS

Planning



PROJECT

Proposed Extension/ renovation of existing buildings into new veterinary facility

178 Park Rd, London, N8 8JT

CLIENT

Hills Vets

DRAWING TITLE

3D Front View

SCALE

DATE

19/07/2022

DRAWN

EM

CHK

AS

DRAWING NUMBER

1295 / 8001

REVISION

P1



11 King Court
Willie Snaith Road
Newmarket, Suffolk
CB8 7SG. England

T. +44(0)1638 560343
W. www.acdprojects.com
E. enquiries@acdprojects.com