



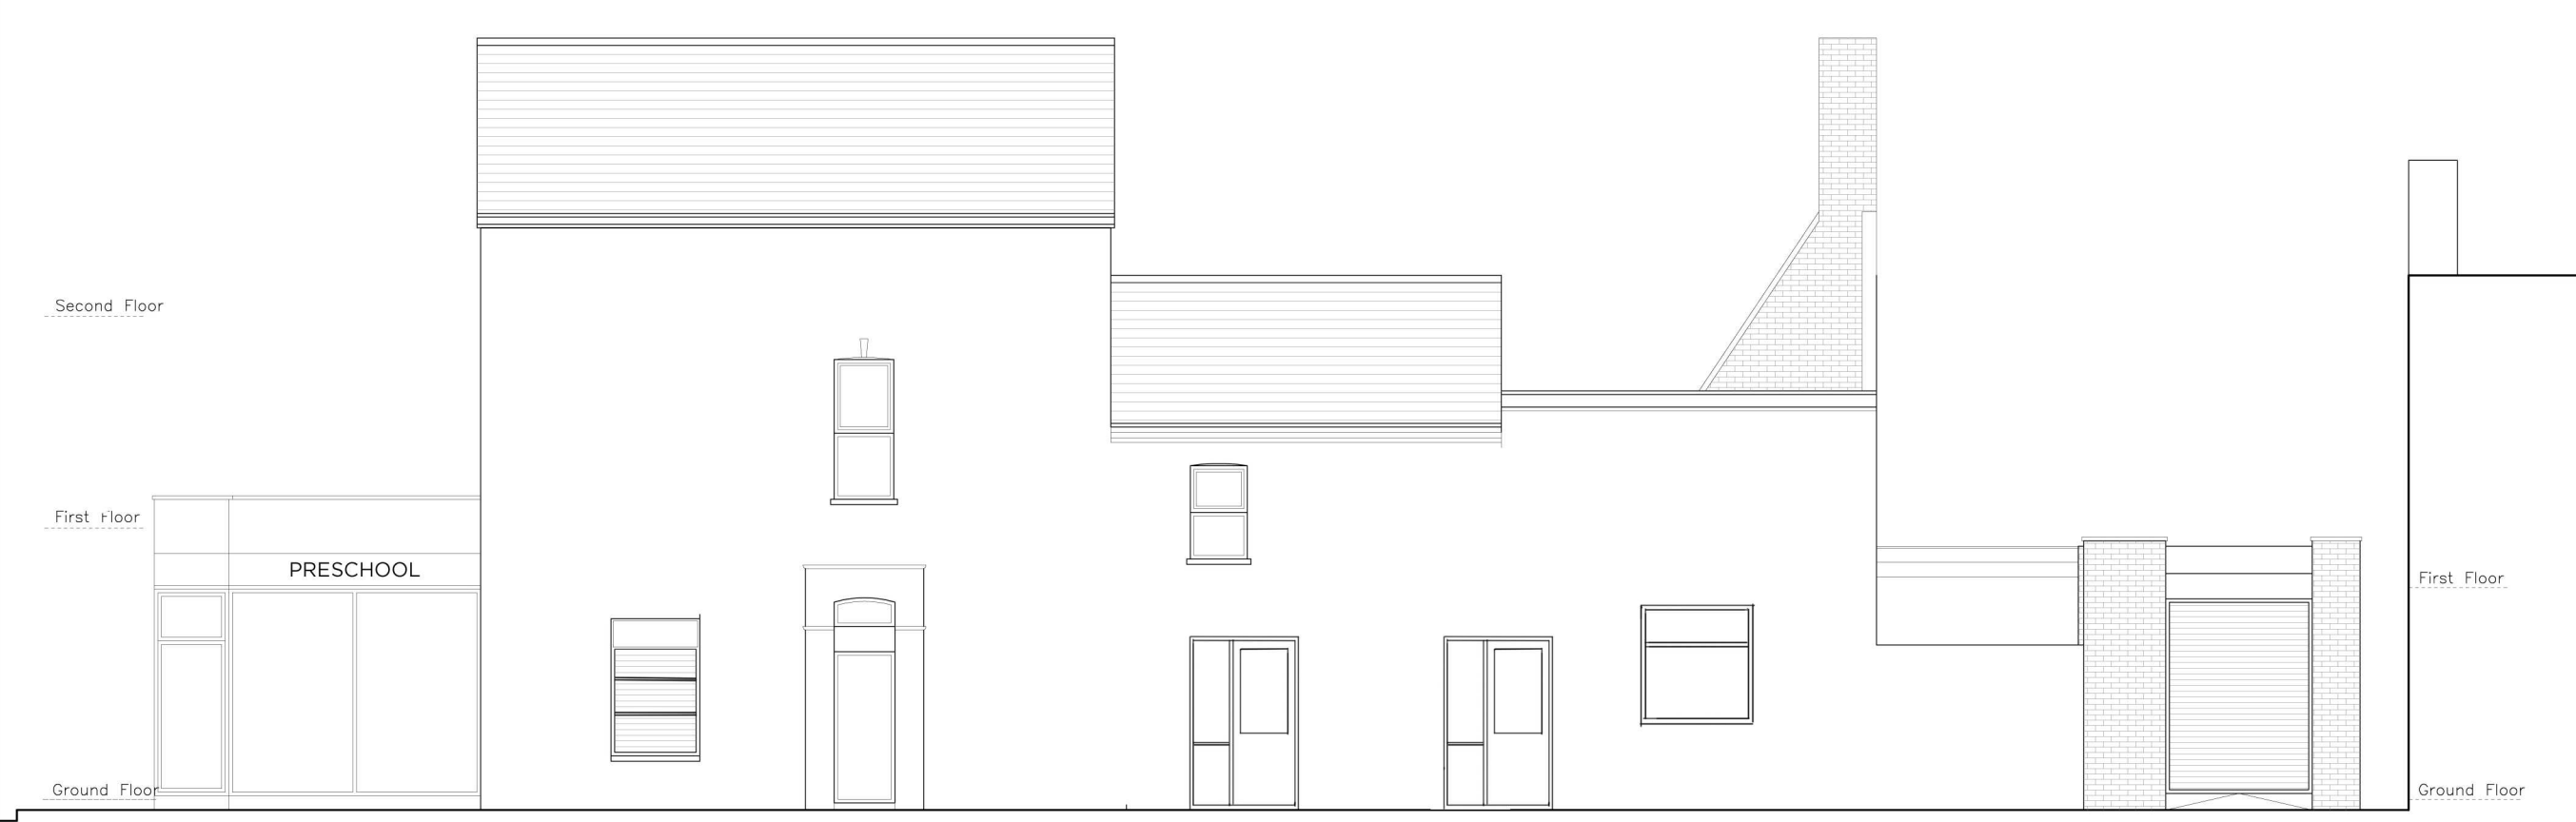

**EXISTING SIDE ELEVATION**  
**SCALE: 1:100 @ A3**

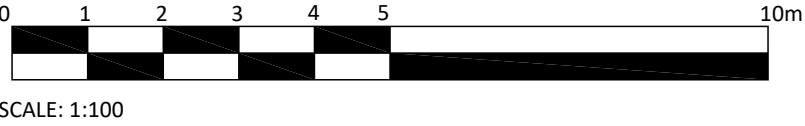

|                                                                    |
|--------------------------------------------------------------------|
| <b>CLIENT:</b><br>MR RAJ DOSHI                                     |
| <b>PROJECT TITLE:</b><br>74-76 MYDDLETON ROAD<br>LONDON<br>N22 8NQ |
| <b>DRAWING TITLE:</b><br>EXISTING SIDE ELEVATION                   |
| <b>DRAWING NO:</b> P/09                                            |
| <b>DATE:</b> 22.01.2023                                            |
| <b>REVISION:</b> -                                                 |
| <b>SCALE:</b> 1:100 @ A3                                           |
| <b>DRAWN:</b> KB                                                   |