



Rev:	Date:	By:	Check:	Appr:	Description:
P1	15.03.2023	SK	LY	-	Issued for Planning

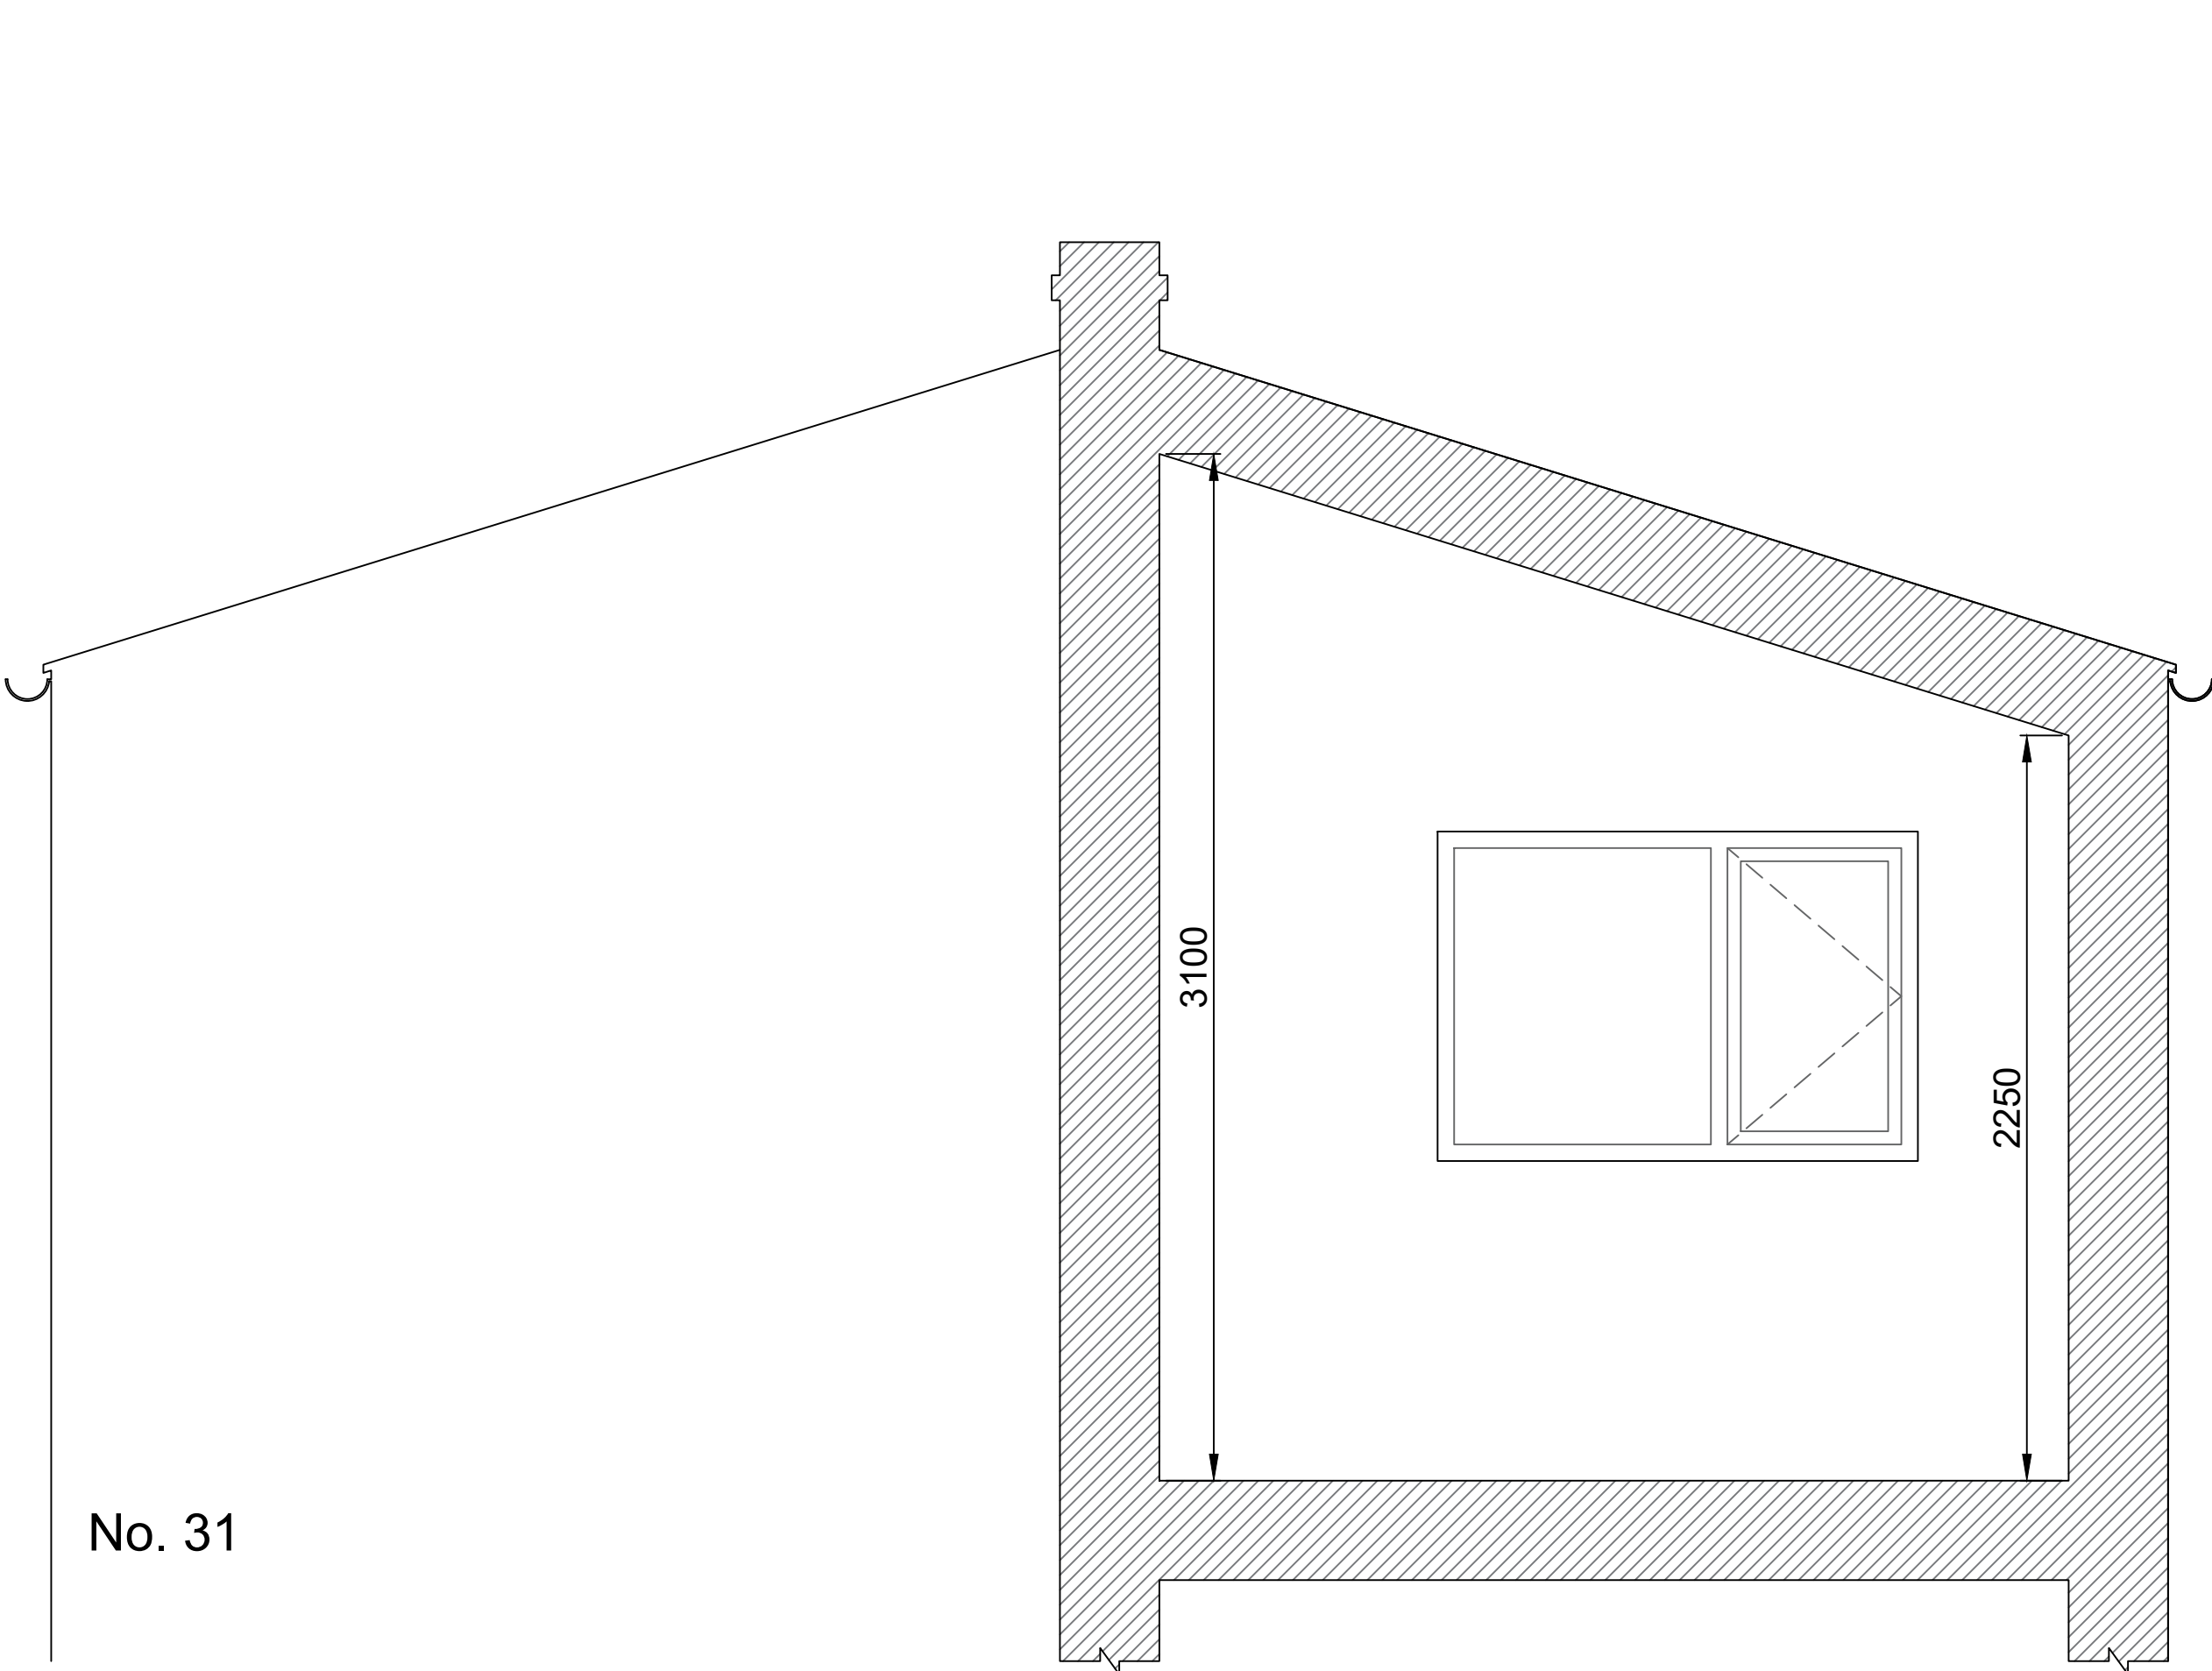


1 Bedroom 1 Section - Existing
1:20 @ A1

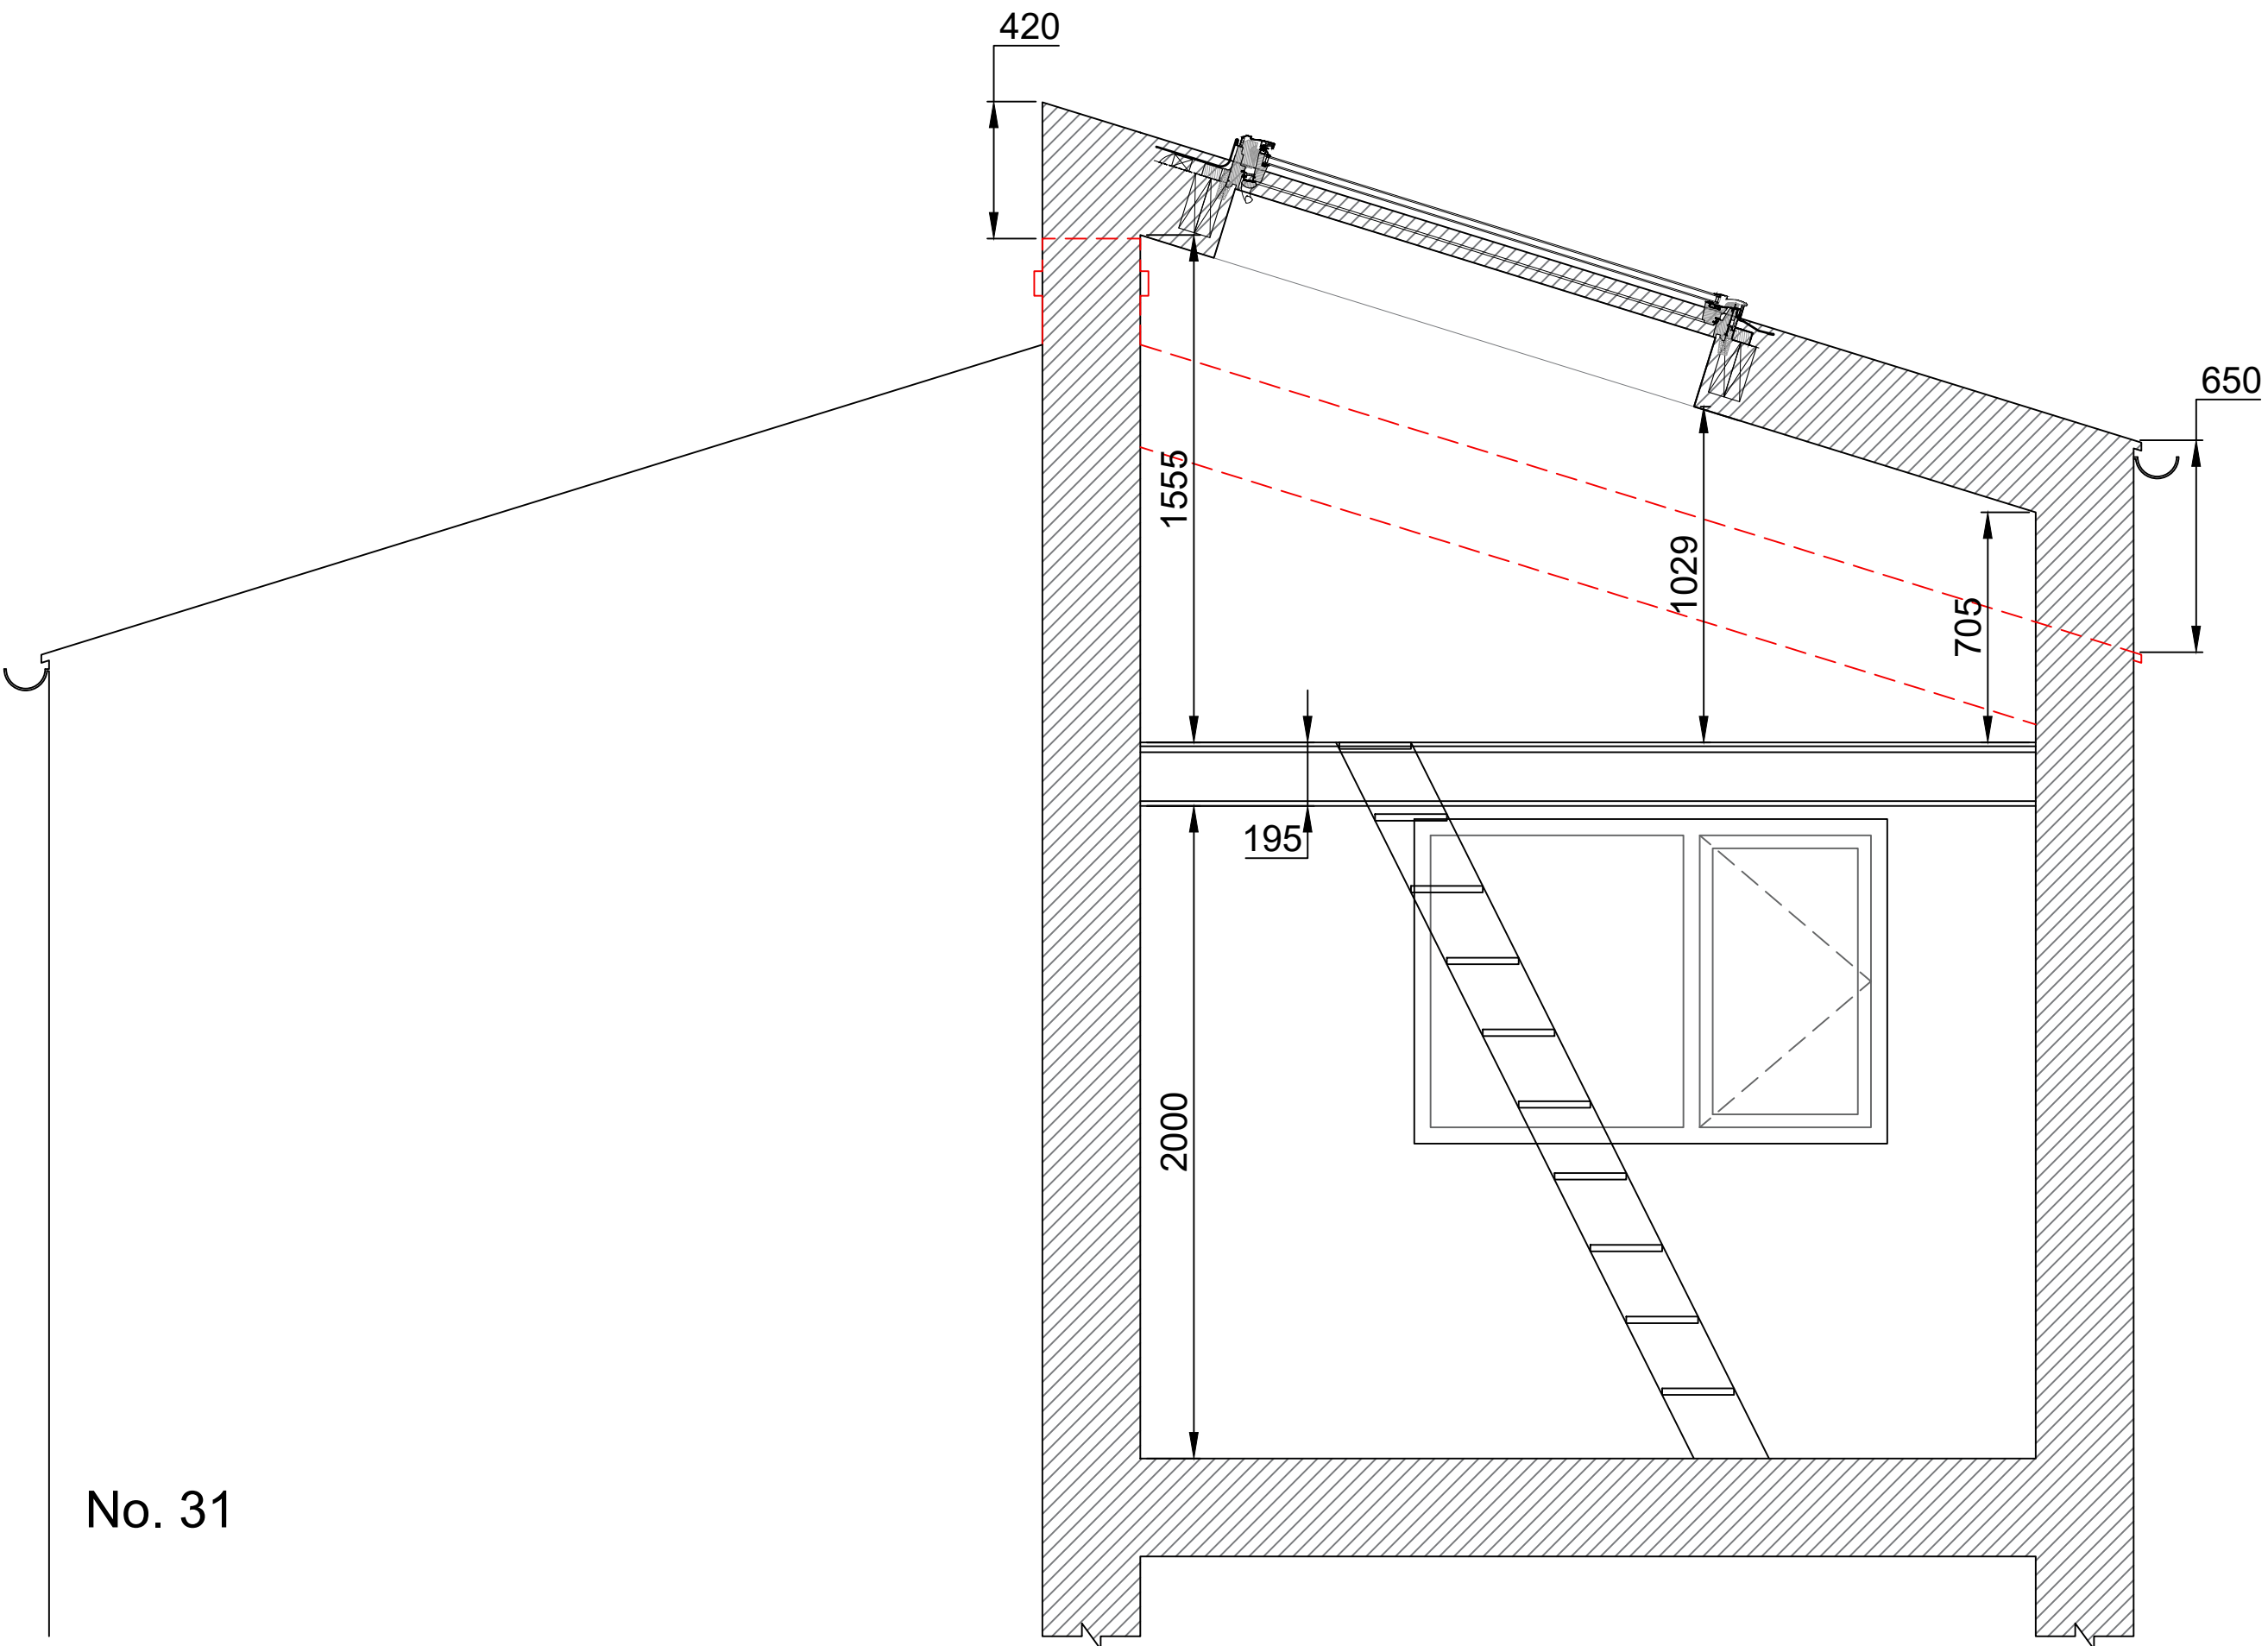

2 Bedroom 1 Section - Proposed
1:20 @ A1

NOTES
This is a drawing/ document intended for planning purposes, do not use this as Construction information unless it is issued for Construction. This drawing is copyright by York and Kane Ltd.

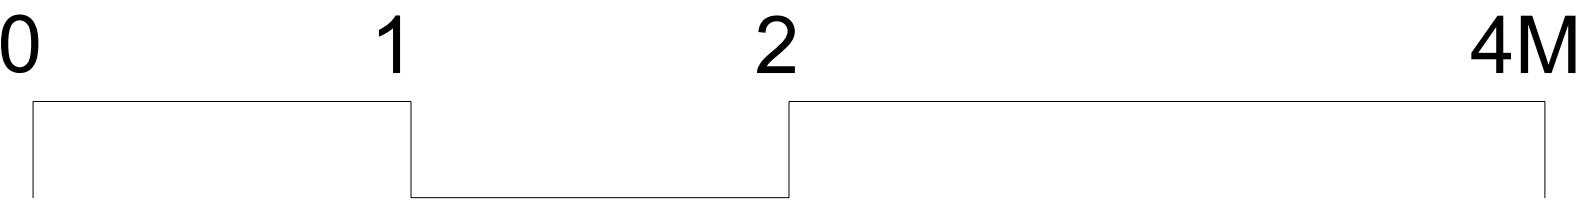

Client: L Ringham & B Ringham			
Job Title: 33A Palace Road			
Drawing Title: Existing and Proposed Section A			
Job/Dwg No/Rev:	33A_N8 P0003	P1	
Drawn: SK	Checked: LY	APPR: XX	Date: 03.03.2023
Drawing status: Planning Do not scale from this drawing. Check all dimensions on site before ordering.			Scale: 1:20@A1 / 1:40@A3