



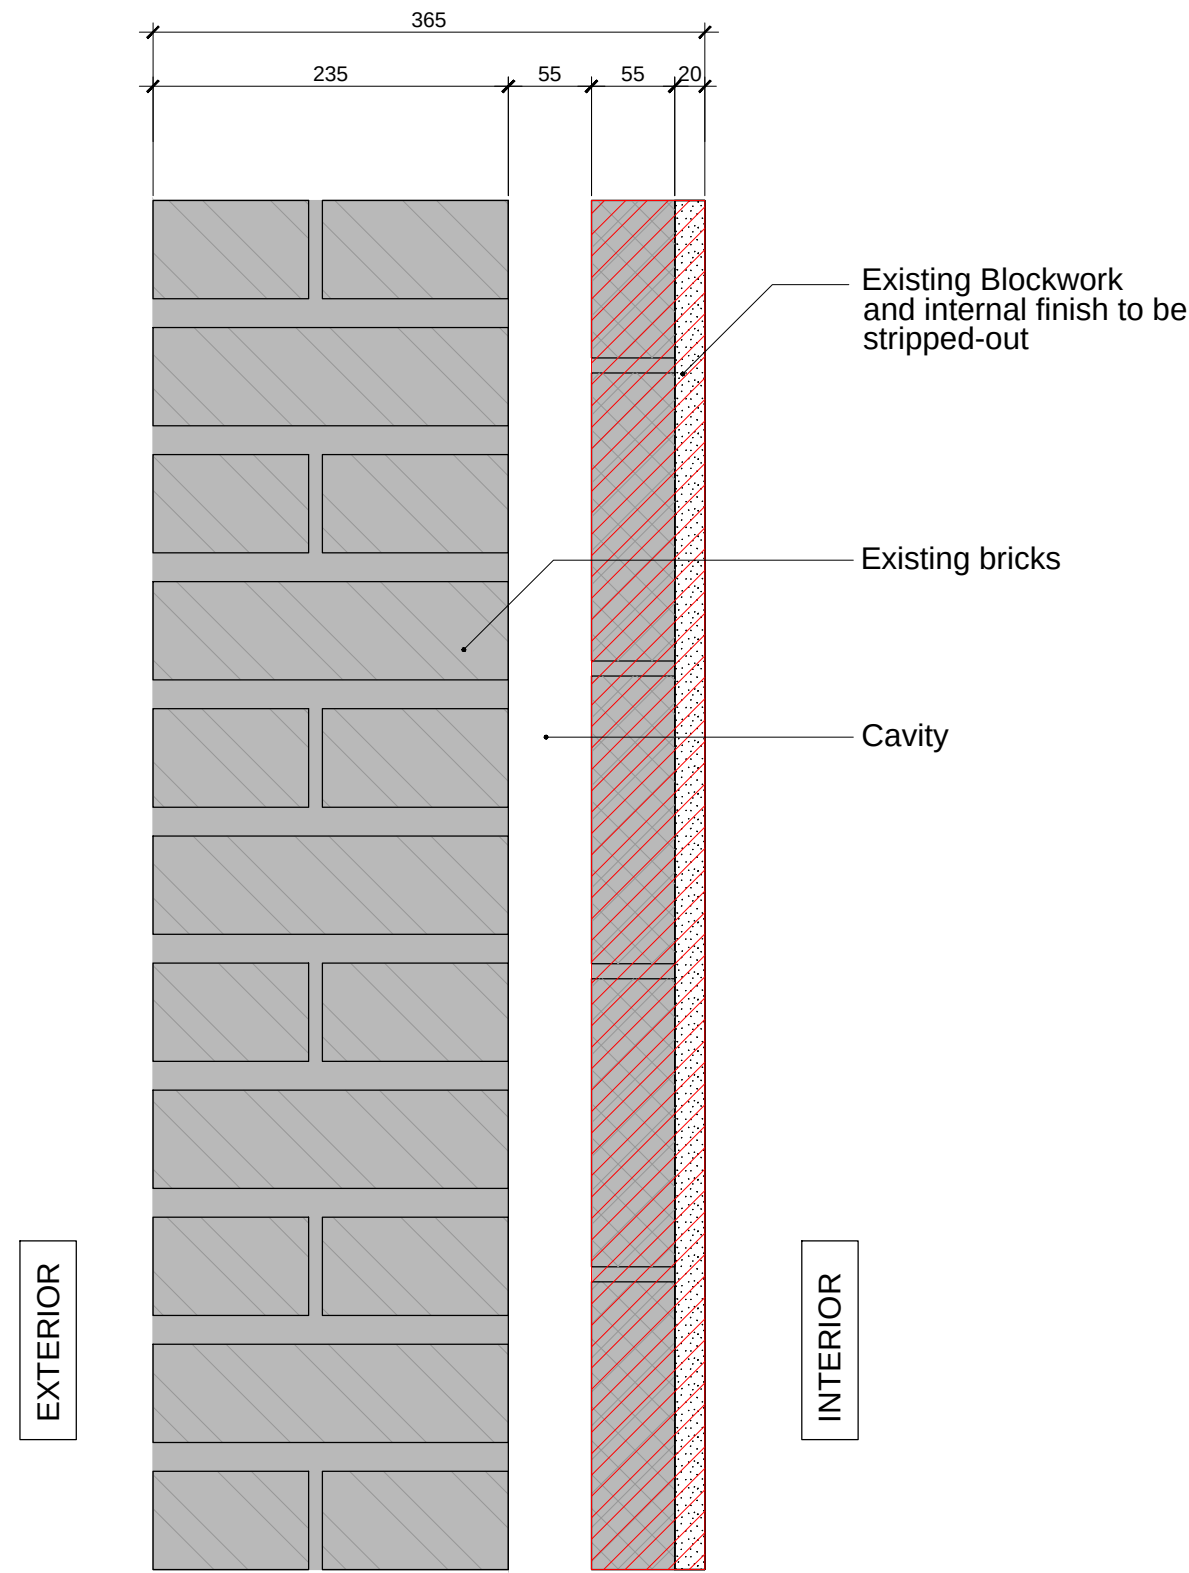


Strip out to existing masonry wall

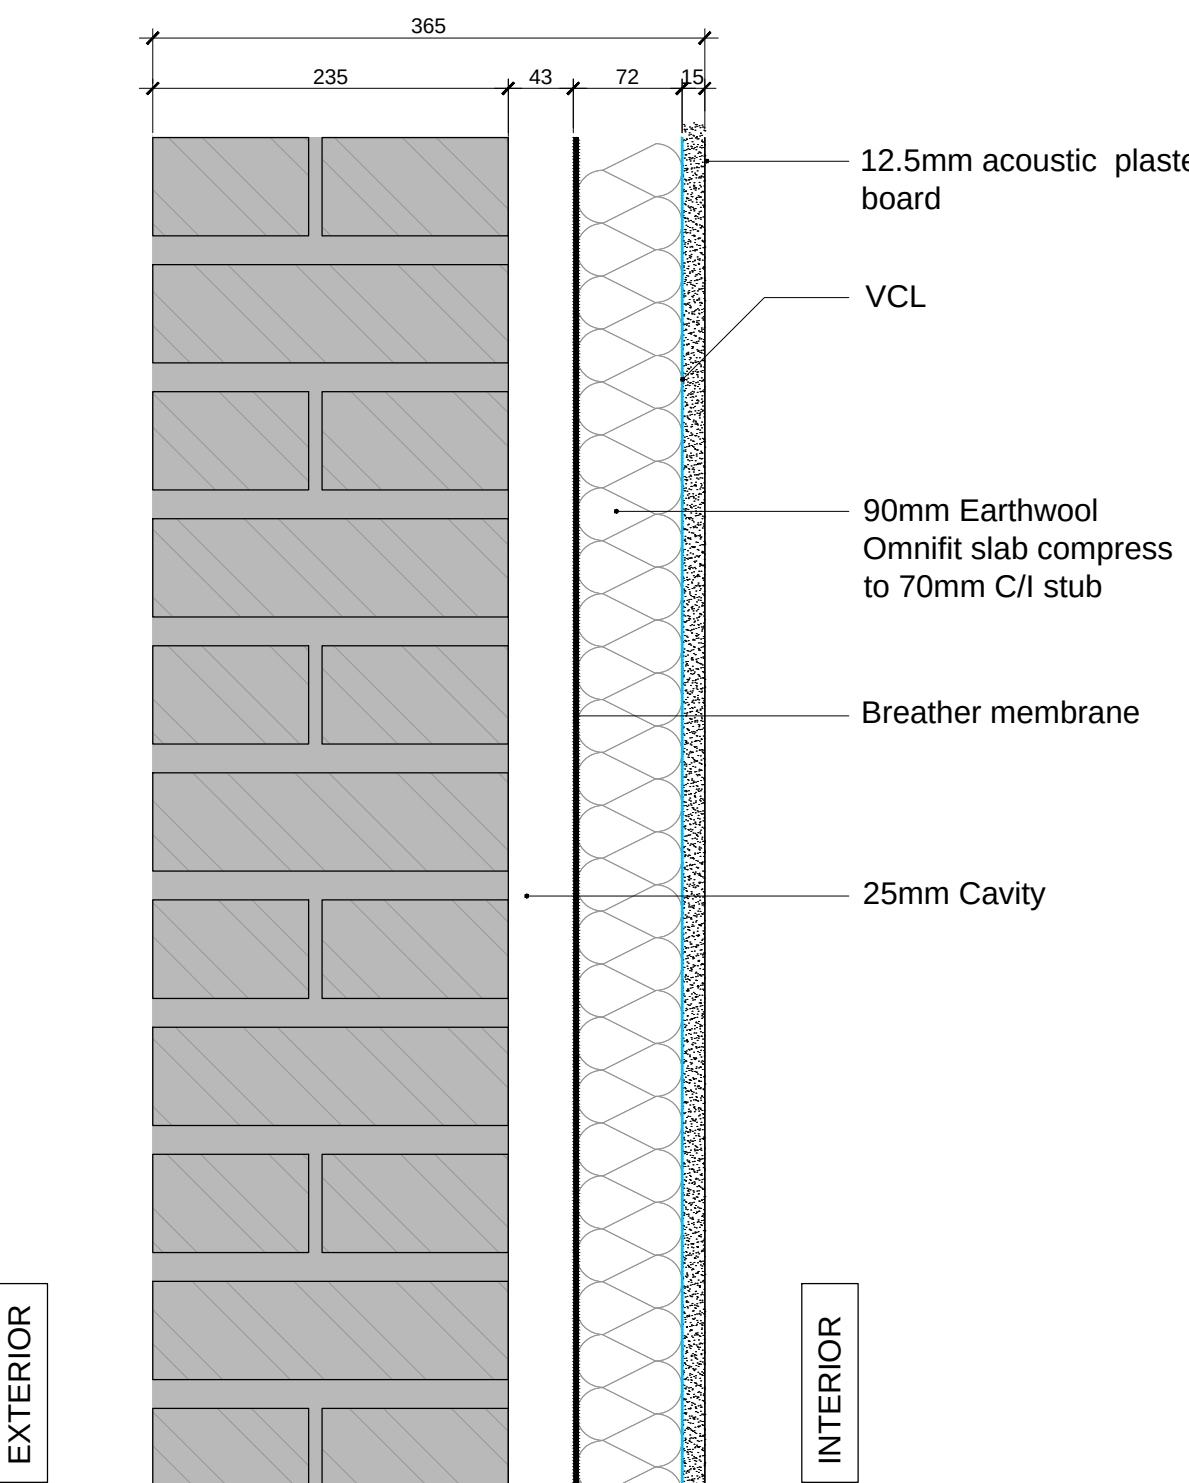


Calculated U-value 0.51 W/m2k
Beats 'threshold' u-value: 07 W/m2k
Acoustic Rw 60 dB

Proposed lining to internal masonry wall

01 CWS-101: Type A/ Type 01 A 01

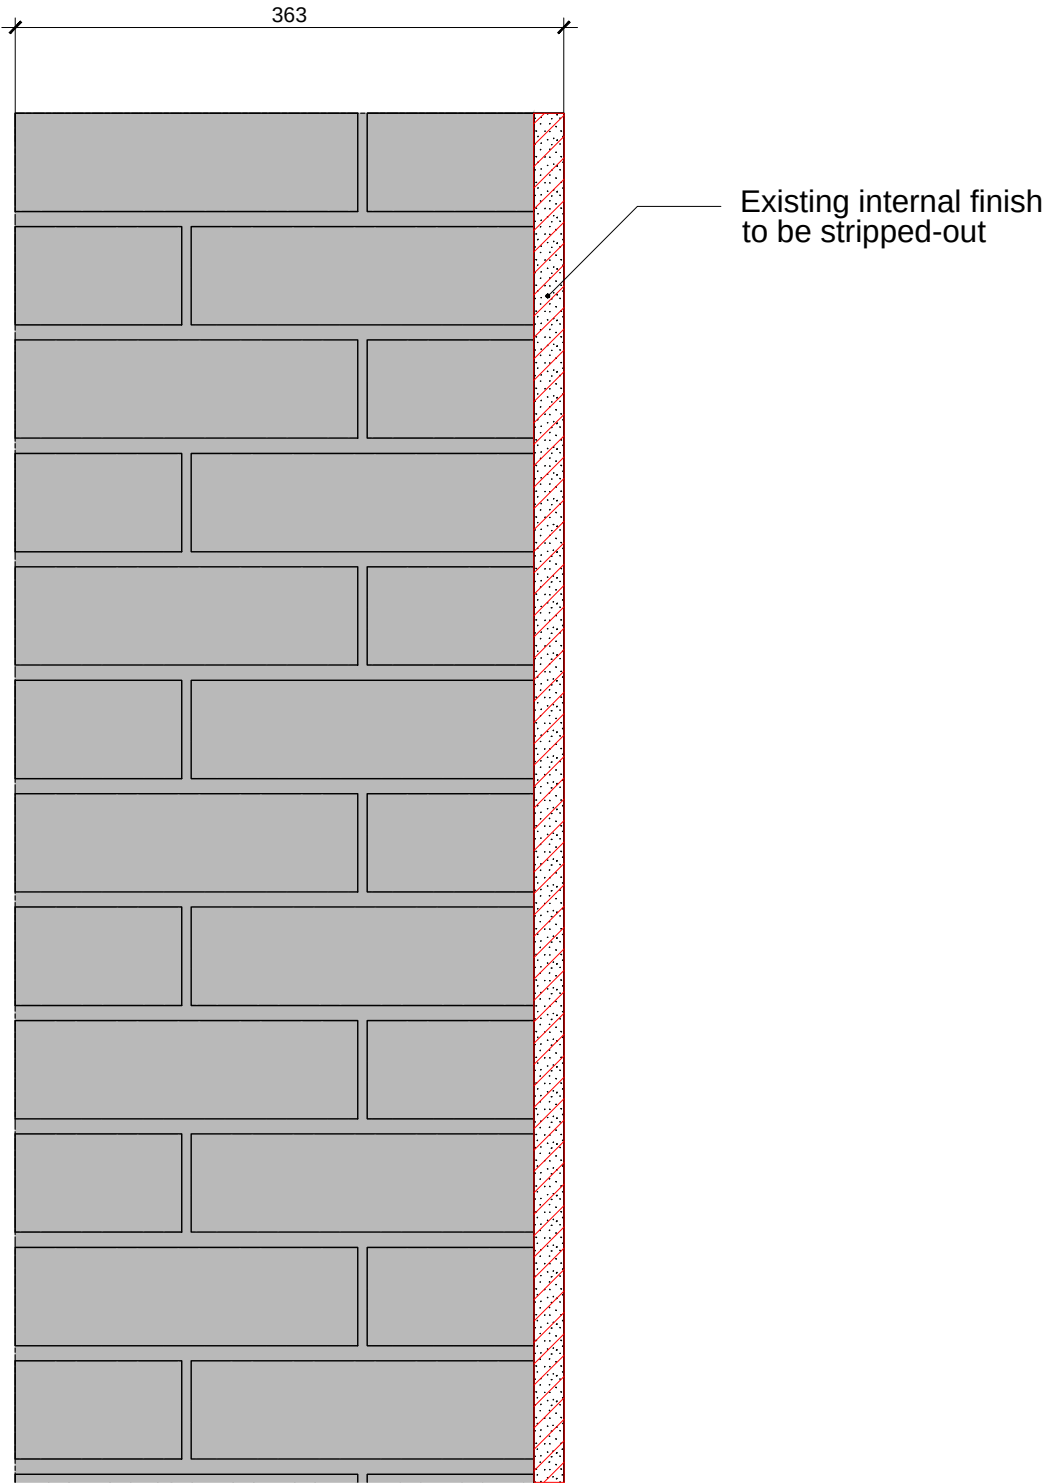


Strip out to existing masonry wall

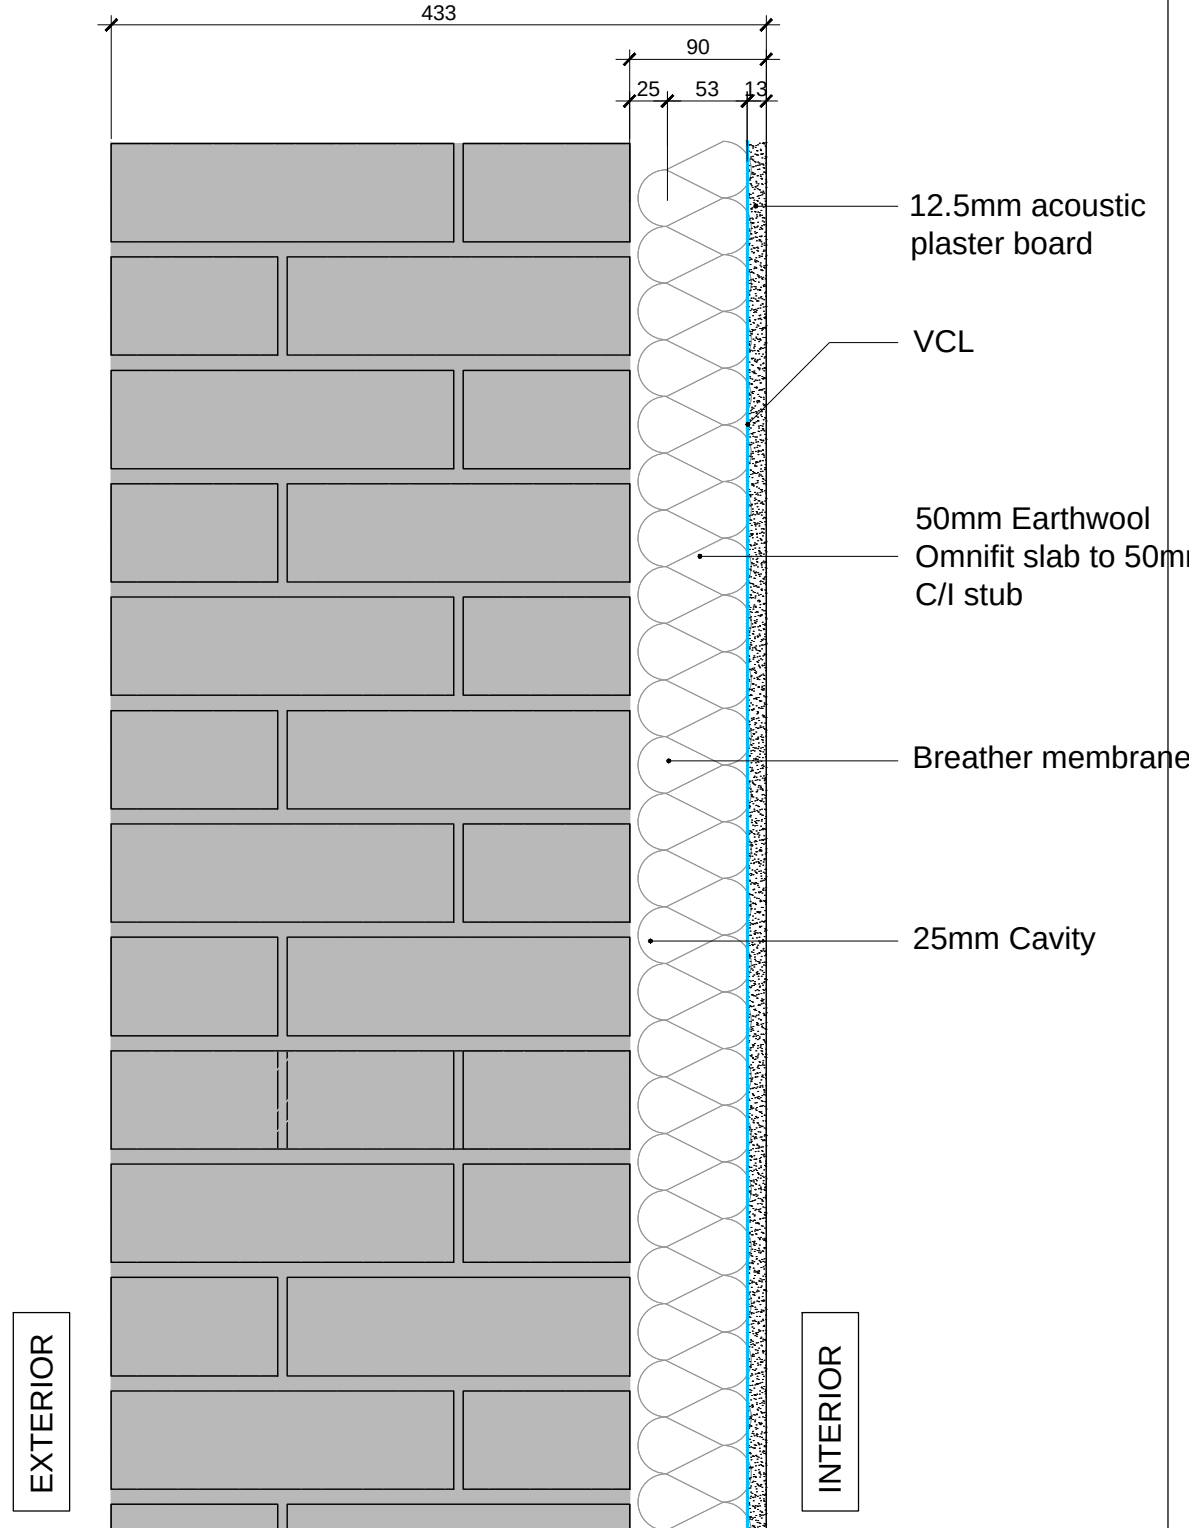


Calculated U-value 0.61 W/m2k
Beats 'threshold' u-value: 07 W/m2k
Acoustic Rw 69 dB

Proposed lining to internal masonry wall

02 CWS-101: Type B/ Type 02 B 02

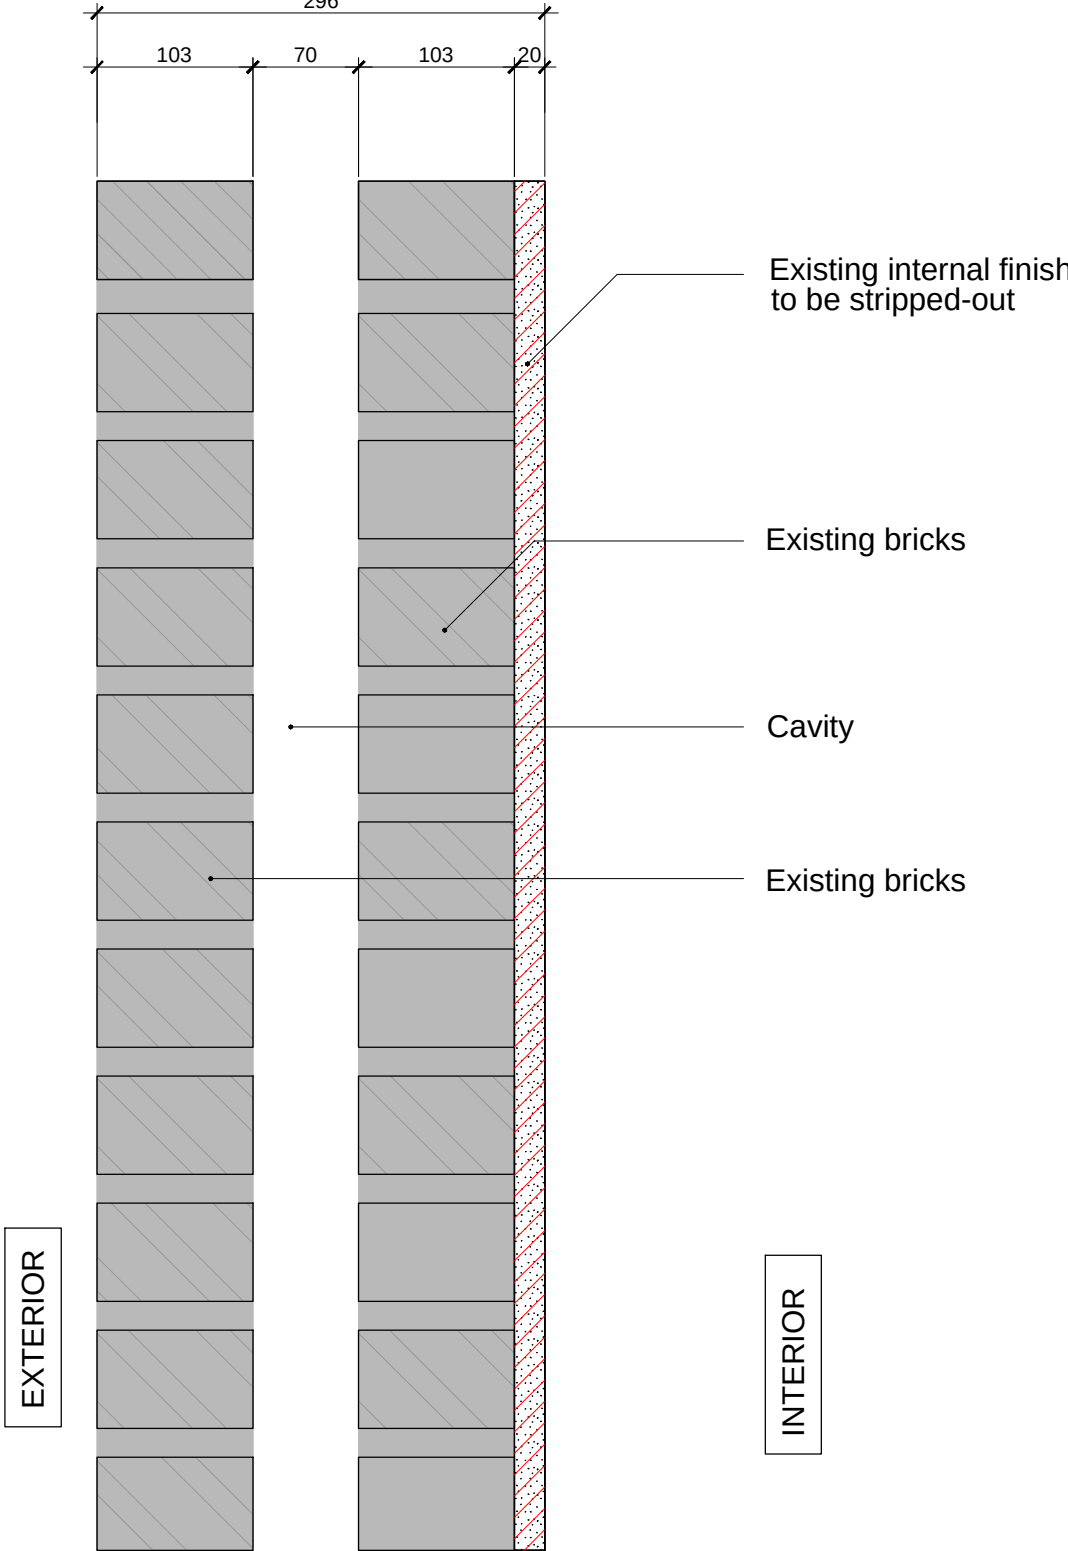


Strip out to existing masonry wall

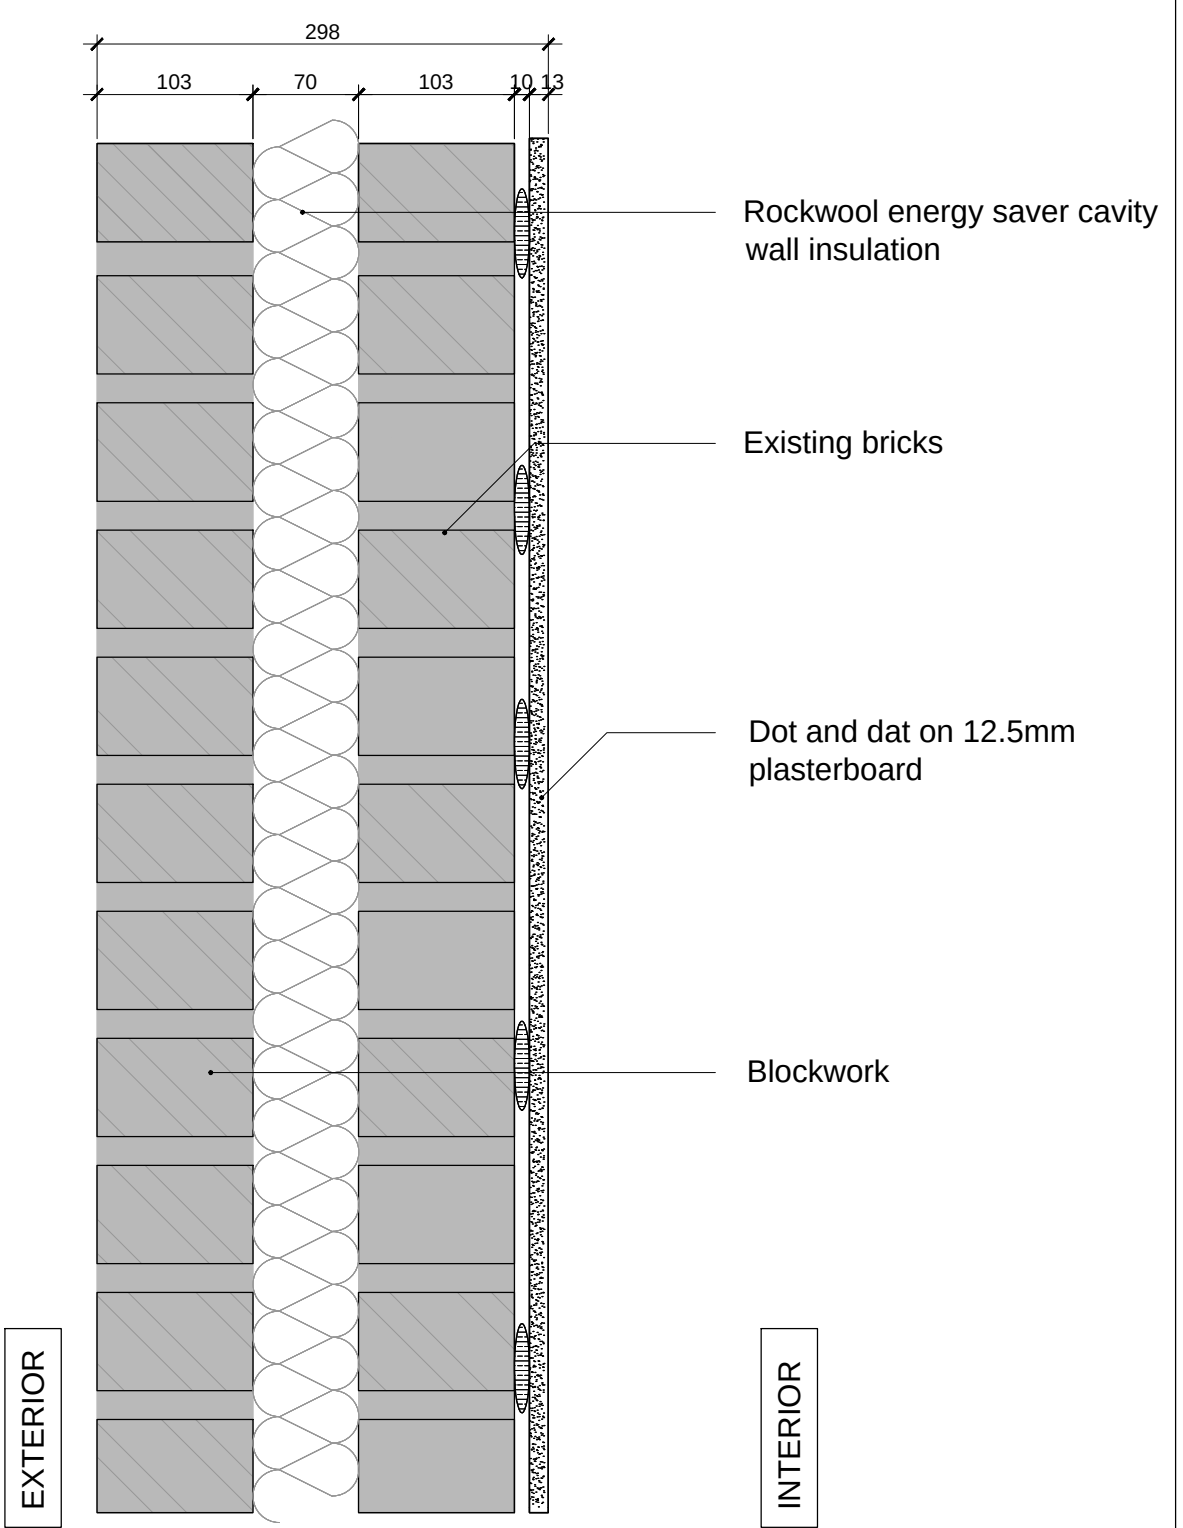

Calculated U-value 0.45 W/m2k
Beats 'threshold' u-value: 07 W/m2k
Acoustic Rw 69 dB


Proposed lining to internal masonry wall

03 CWS-101: Type C C

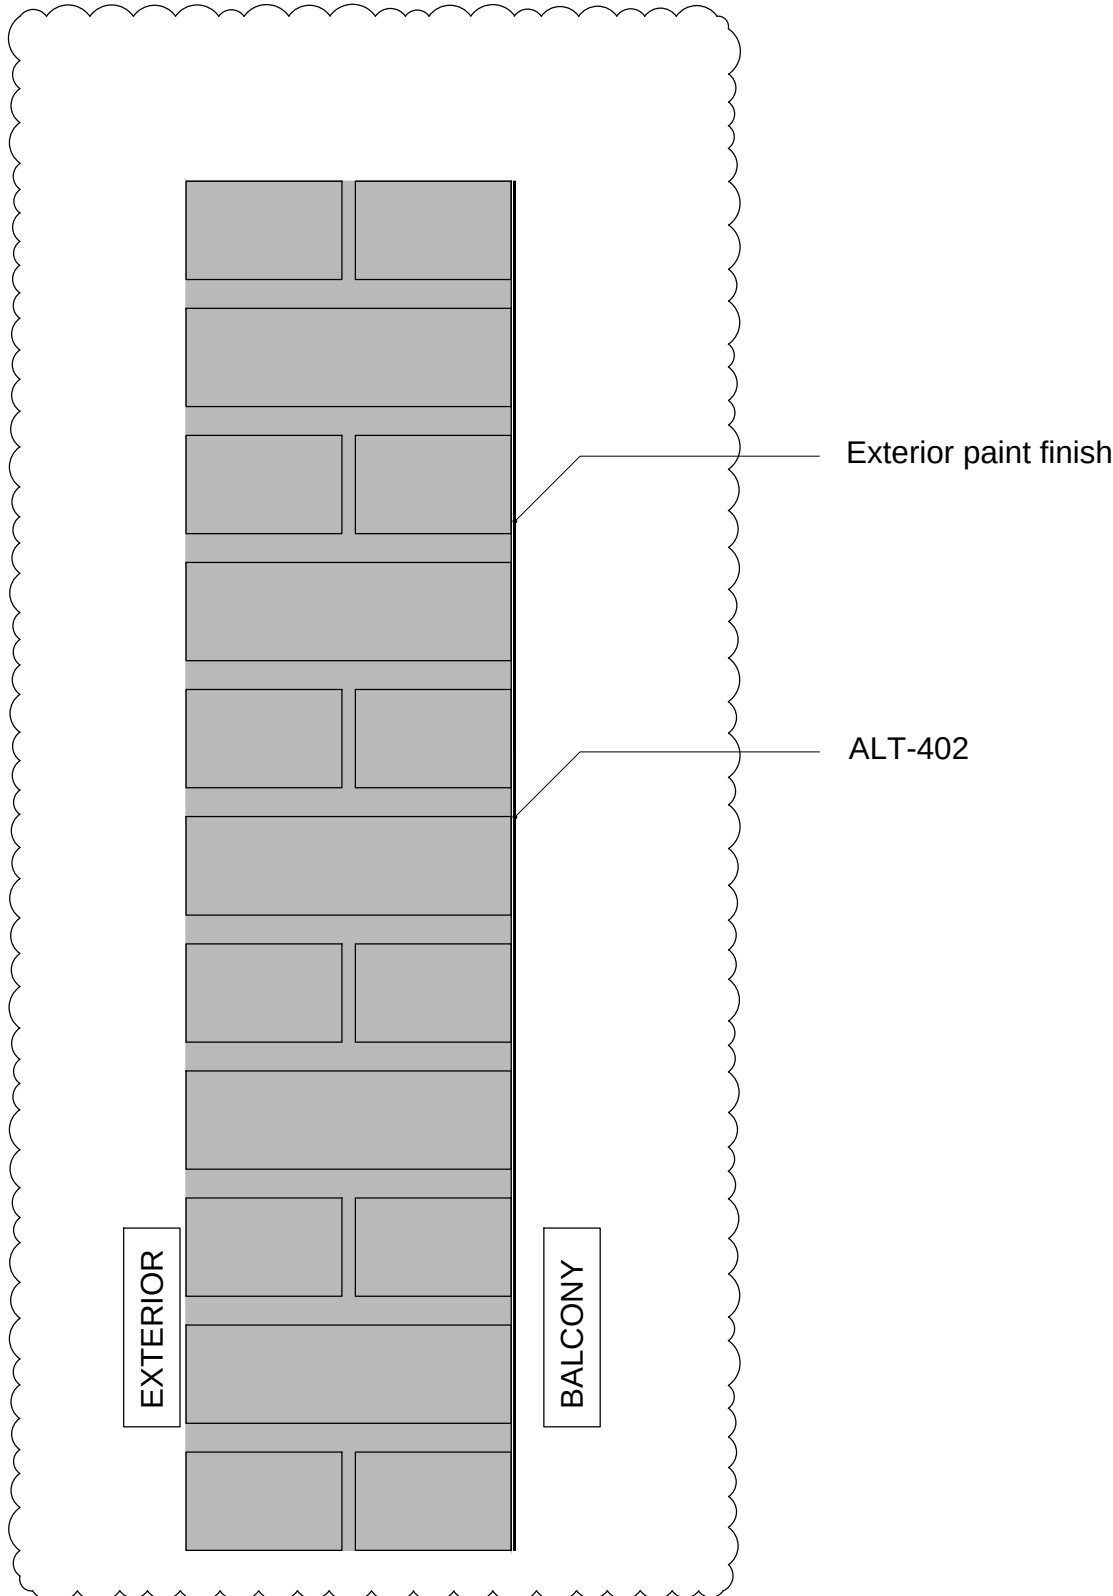

Proposed treatment to external masonry parapet

04 CWS-101: Type 3 E


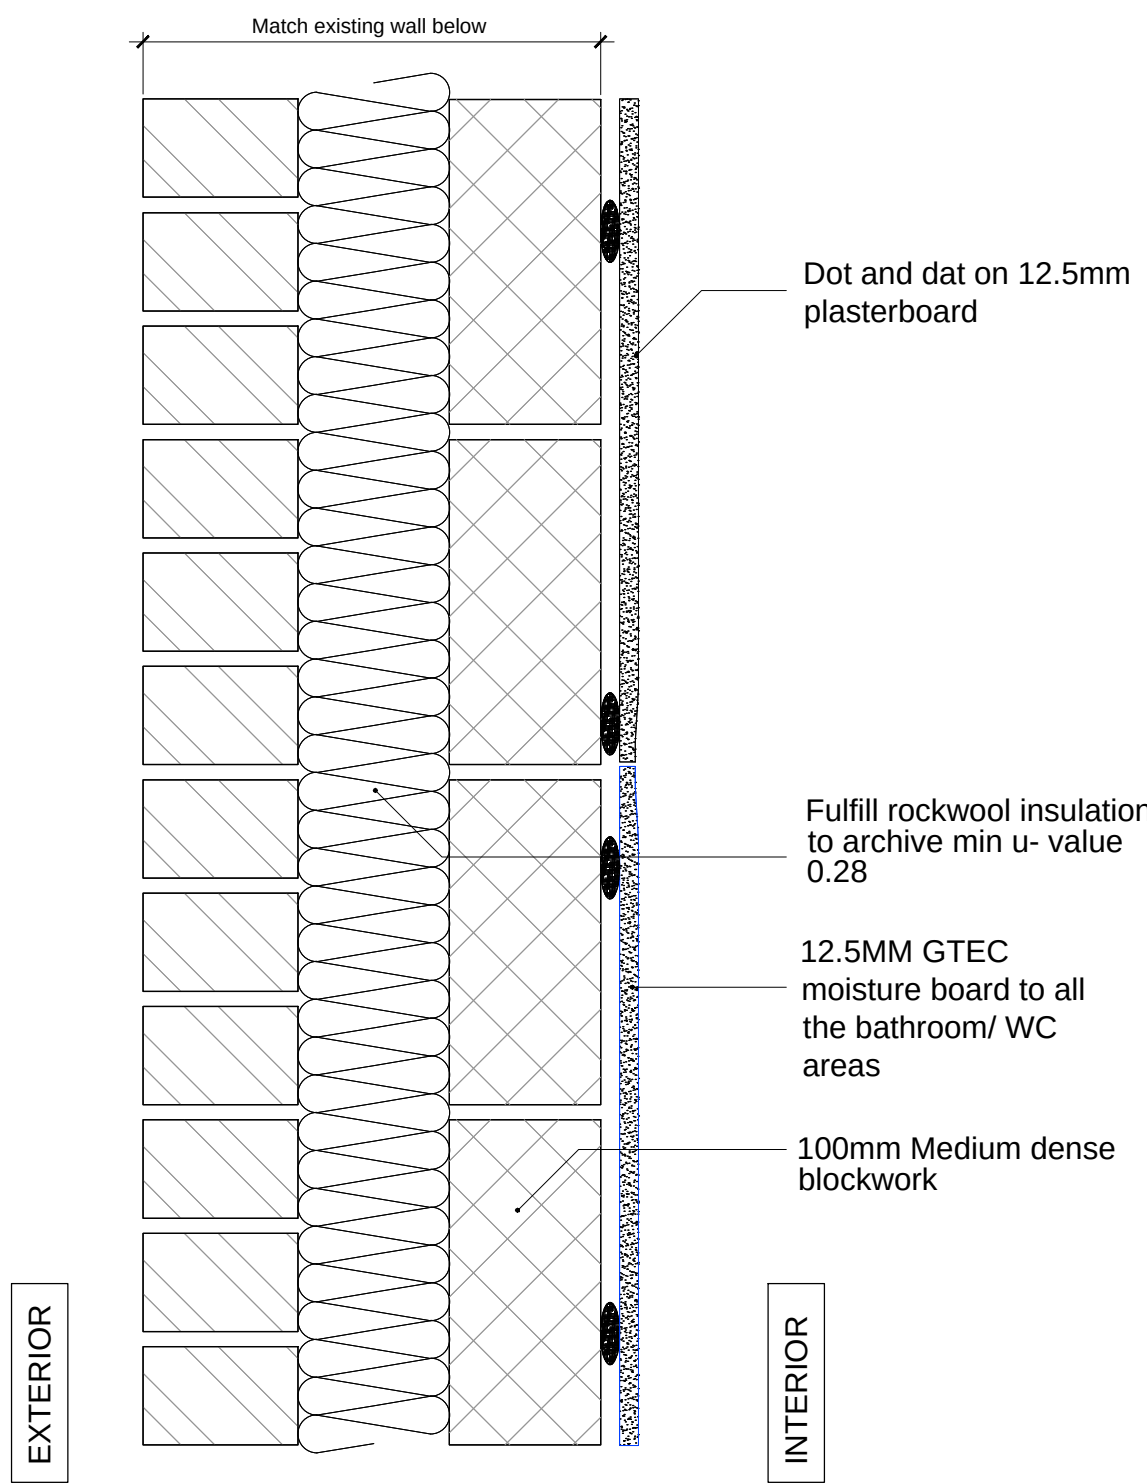


New cavity wall

04 CWS-101: Type E E

© KDS & Associates Ltd
No part of this drawing may be reproduced without written consent.
All contractors must visit site and be responsible for taking and checking all dimensions relating to this work.
Do not scale from this drawing.

REVISION NOTES			
P1	10-12-2019	AC	FOR INFORMATION
C1	06-10-2020	AC	ISSUED FOR CONSTRUCTION
C2	14-01-2021	AC	70mm, Supafix Carbon Plus added & omitted GTEC Thermal PIR
C3	12-05-2021	AC	Replaced to non-combustable material and added new wall type
C4	12-05-2021	AC	refer to clouded area

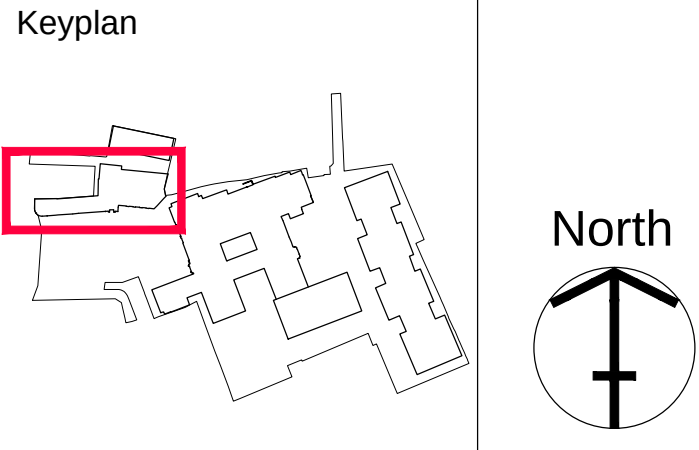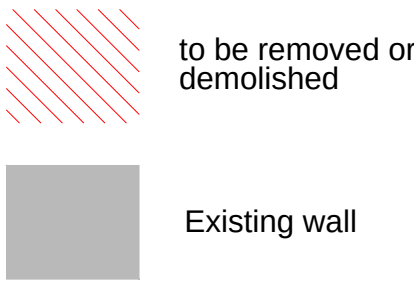

ARDMORE CONSTRUCTION LTD
6 WHARF STUDIOS,
25 WHARF ROAD,
LONDON, N1 7GR
TEL: 0208-344 0300
www.ardmoregroup.co.uk

KDS ASSOCIATES LTD
TECHNICAL • ARCHITECTURAL • MANAGEMENT • CONSULTANTS
101 THE BLACKFRIARS FOUNDRY
156 BLACKFRIARS ROAD
LONDON SE1 6EN
0203 355 0775
www.kdsassociates.co.uk

CONSTRUCTION

PROJECT / DRAWING TITLE
HORNSEY TOWN HALL
TOWN HALL & BROADWAY ANNEX
N8 9JJ

DRAWING TITLE
APARTMENT
EXISTING EXTERNAL WALL DETAILS

DATE / DRAWN BY 18-06-19 AC	SCALE 1:5@A1
PROJECT / DRAWING NO 3670-KDS-BA-XX-DR-A-21-7005	REV C4