




proposed signage



existing

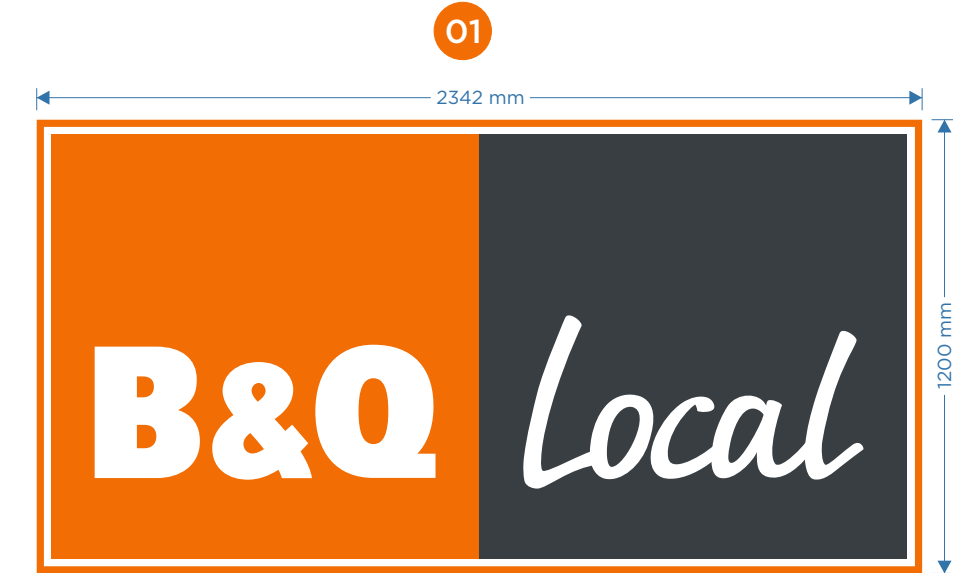

1 off internally illuminated novaslim system box 2342 x 1200 x 90mm.
aluminium box powdercoated orange RAL 2009.
Opal acrylic face panel 2328 x 1186mm
with applied translucent orange / opaque grey cut
vinyl to face leaving white letters & border.
bird spikes to top of sign




1 off internally illuminated double sided
novaslim system boxes 862 x 1200 x 80mm.
aluminium box powdercoated orange RAL 2009.
2 off opal acrylic face panels 848 x 1186mm
with applied translucent orange / opaque grey cut to face
leaving white letters & border.
Signs fitted to face of existing fascia on grey novaslim brackets.
powdercoated grey RAL 7016, bird spikes to top of sign.



FILE EXT.	\\A-Z Projects\B&Q\Woods Green	DWG No.	01_B&Q Local_Woods Green
CLIENT	B&Q Local	DATE	26-01-23
ADDRESS	Woods Green	JOB No.	#####
DRAWN BY	J.KING	APPROVED	N.A.

REVISIONS: SEE COVER PAGE	SCALE	1:25 @ A3
This drawing is confidential and any form of reproduction, modification, distribution or other unauthorised use is strictly prohibited without written consent		

Greens 'the signmakers'
Brighton Street, Kingston upon Hull
East Yorkshire HU3 4UW
Tel: 01482 327371 Fax: 01482 228050
email: info@greens-signmakers.co.uk
web: www.greens-signmakers.co.uk

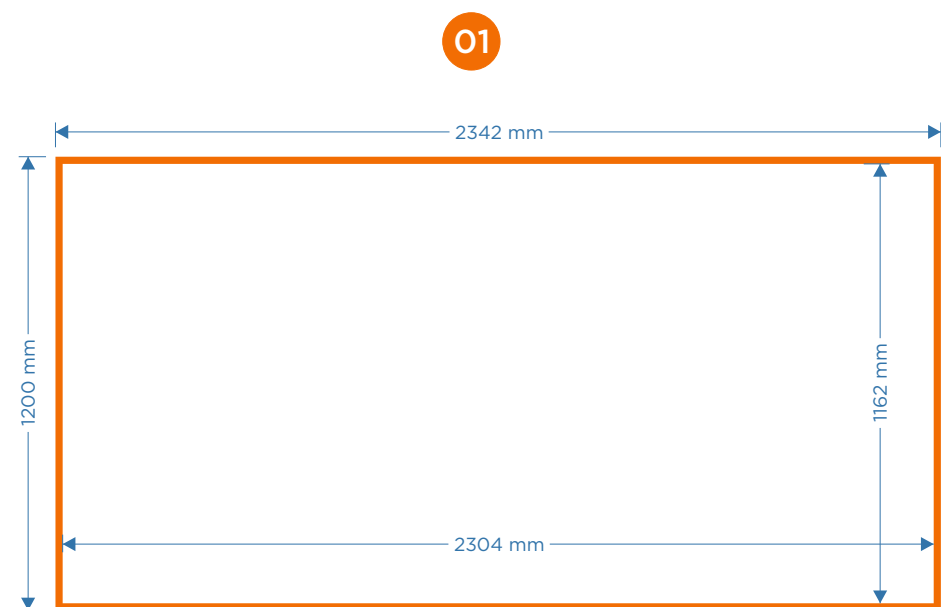


box size = 2342.5 x 1200 x 90mm
visual size = box size - 38mm in length & height
panel size = box size - 14mm in length & height



1 off internally illuminated novaslim system box 2342 x 1200 x 90mm.
aluminium box powdercoated orange RAL 2009.
Opal acrylic face panel 2328 x 1186mm
with applied translucent orange / opaque grey cut
vinyl to face leaving white letters & border.
bird spikes to top of sign



FILE EXT.	\\A-Z Projects\\B&Q\\Woods Green	DWG No.	01_B&Q Local_Woods Green	REVISIONS: SEE COVER PAGE	SCALE	1:25 @ A3
CLIENT	B&Q Local	DATE	26-01-23			
ADDRESS	Woods Green	JOB No.	#####			
DRAWN BY	J.KING	APPROVED	N.A.			
				This drawing is confidential and any form of reproduction, modification, distribution or other unauthorised use is strictly prohibited without written consent		

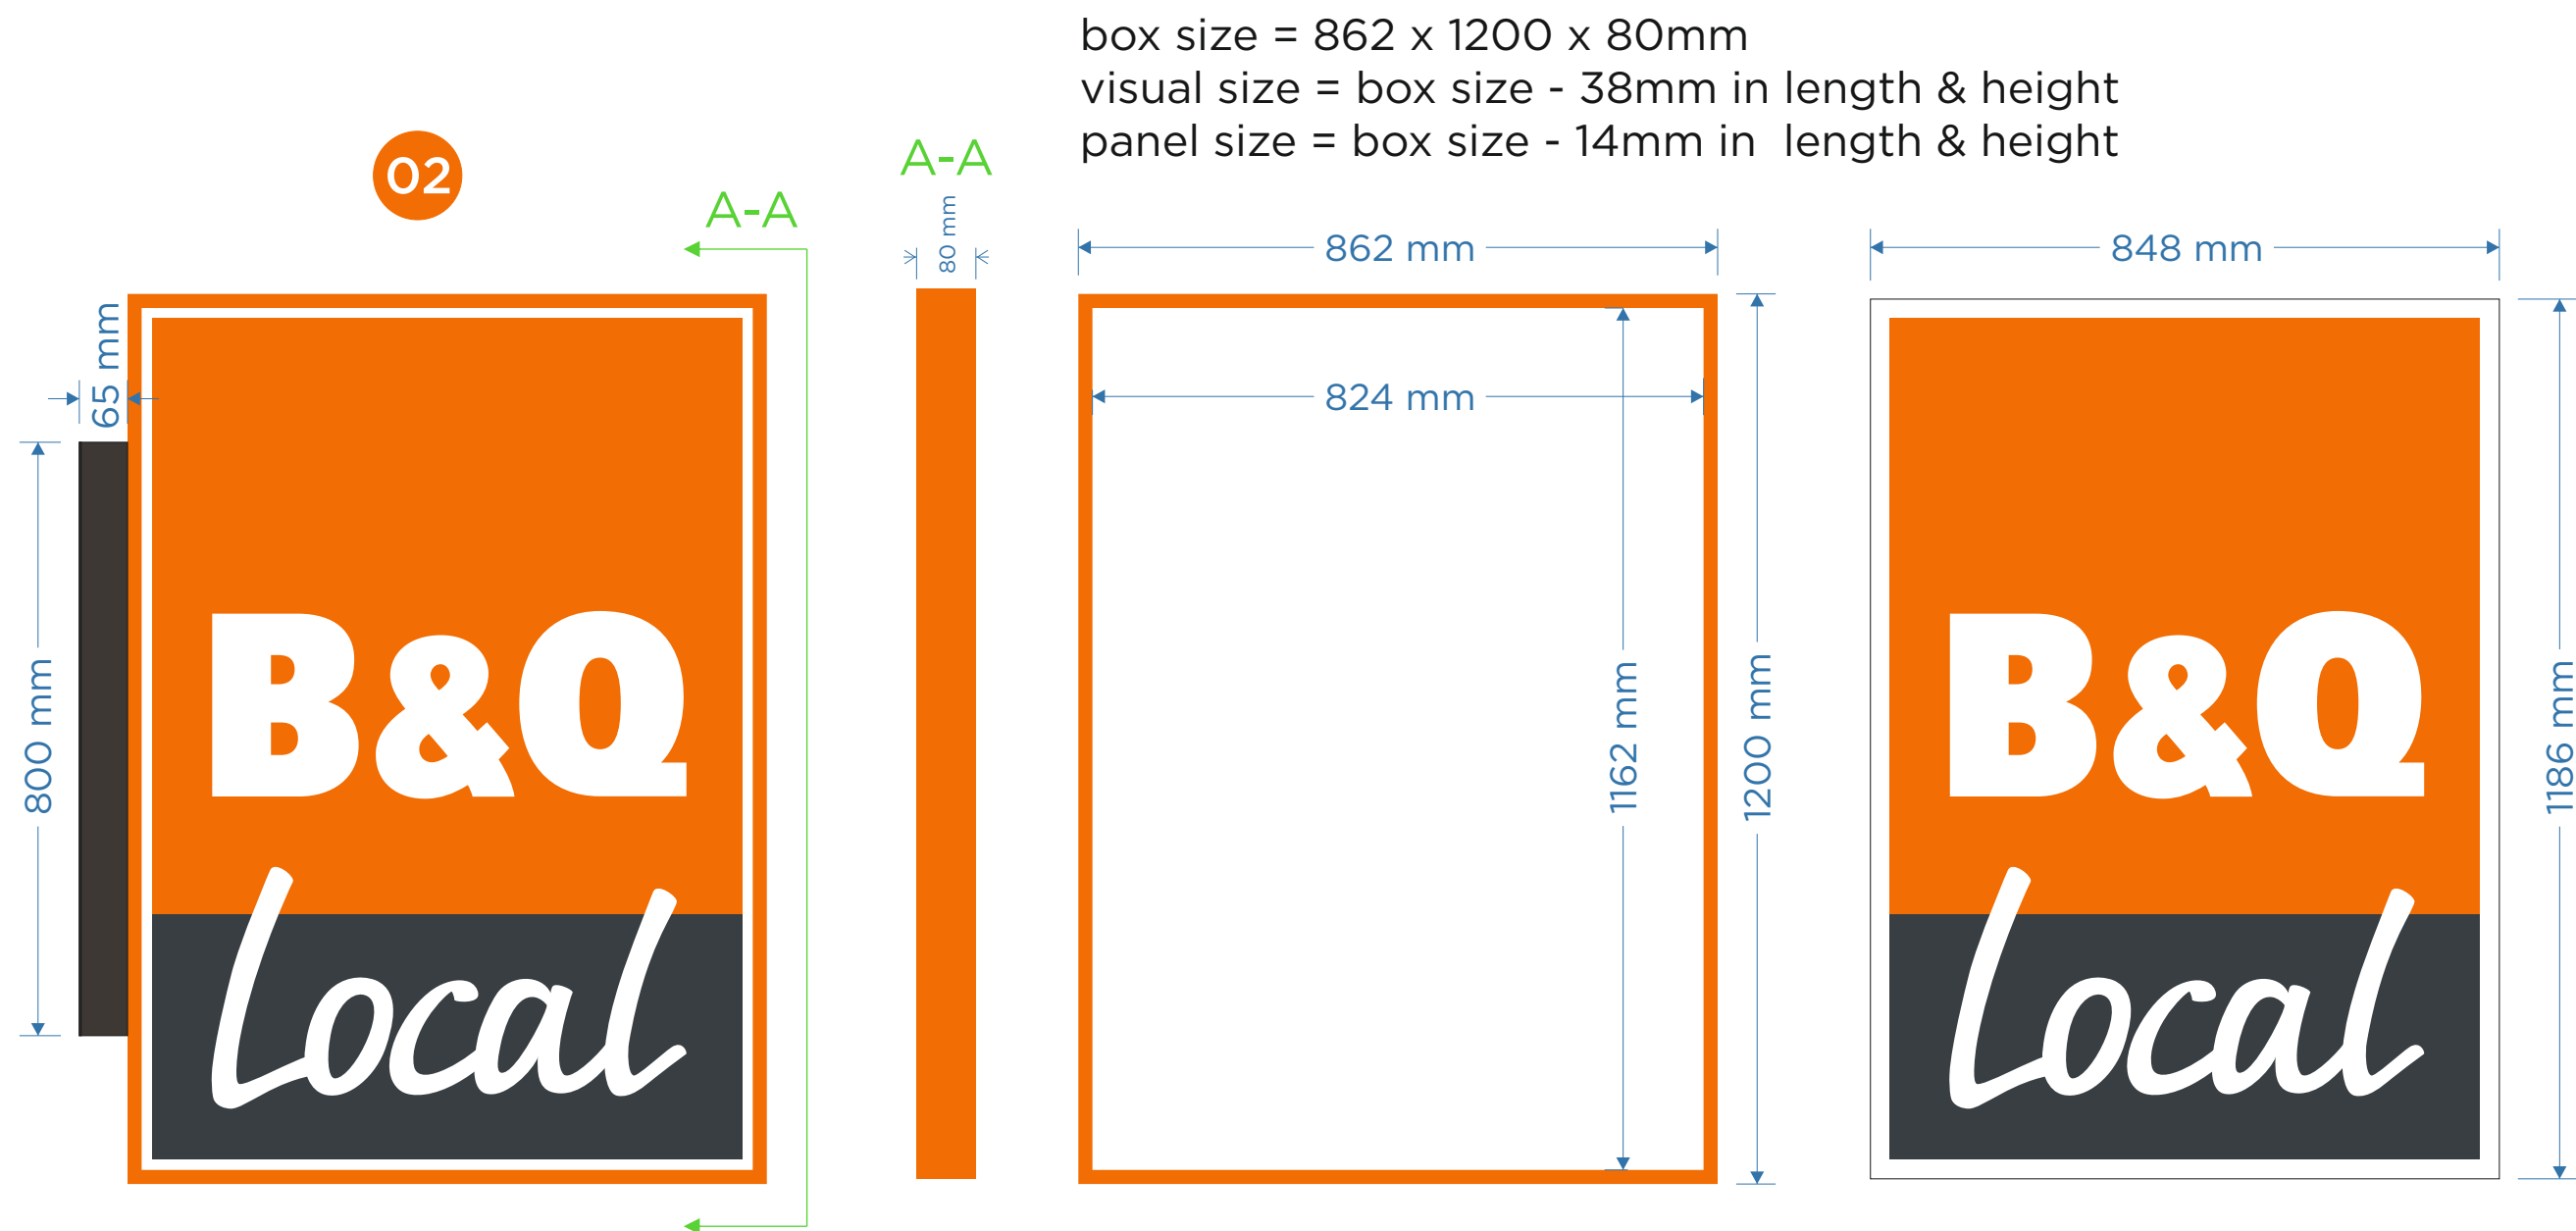

2 off double sided internally illuminated novaslim system boxes
862 x 1200 x 80mm, box returns powdercoated orange RAL 2009.
Each sign comprises 2 off opal acrylic face panels 848 x 1146mm
with applied translucent orange & 100% opaque grey cut vinyl to face
leaving white letters / border & B&Q orange to illuminate only.
Signs fitted to grey cladding on novaslim brackets.
2 off folded aluminium coverplates powdercoated grey RAL 7016
bird spikes to top of sign.



FILE EXT.	\\A-Z Projects\\B&Q\\Woods Green	DWG No.	01_B&Q Local_Woods Green
CLIENT	B&Q Local	DATE	26-01-23
ADDRESS	Woods Green	JOB No.	#####
DRAWN BY	J.KING	APPROVED	N.A.

REVISIONS: SEE COVER PAGE
This drawing is confidential and any form of reproduction, modification, distribution or other unauthorised use is strictly prohibited without written consent

SCALE	1:25 @ A3
-------	-----------

Greens 'the signmakers'
Brighton Street, Kingston upon Hull
East Yorkshire HU3 4UW
Tel: 01482 327371 Fax: 01482 228050
email: info@greens-signmakers.co.uk
web: www.greens-signmakers.co.uk