



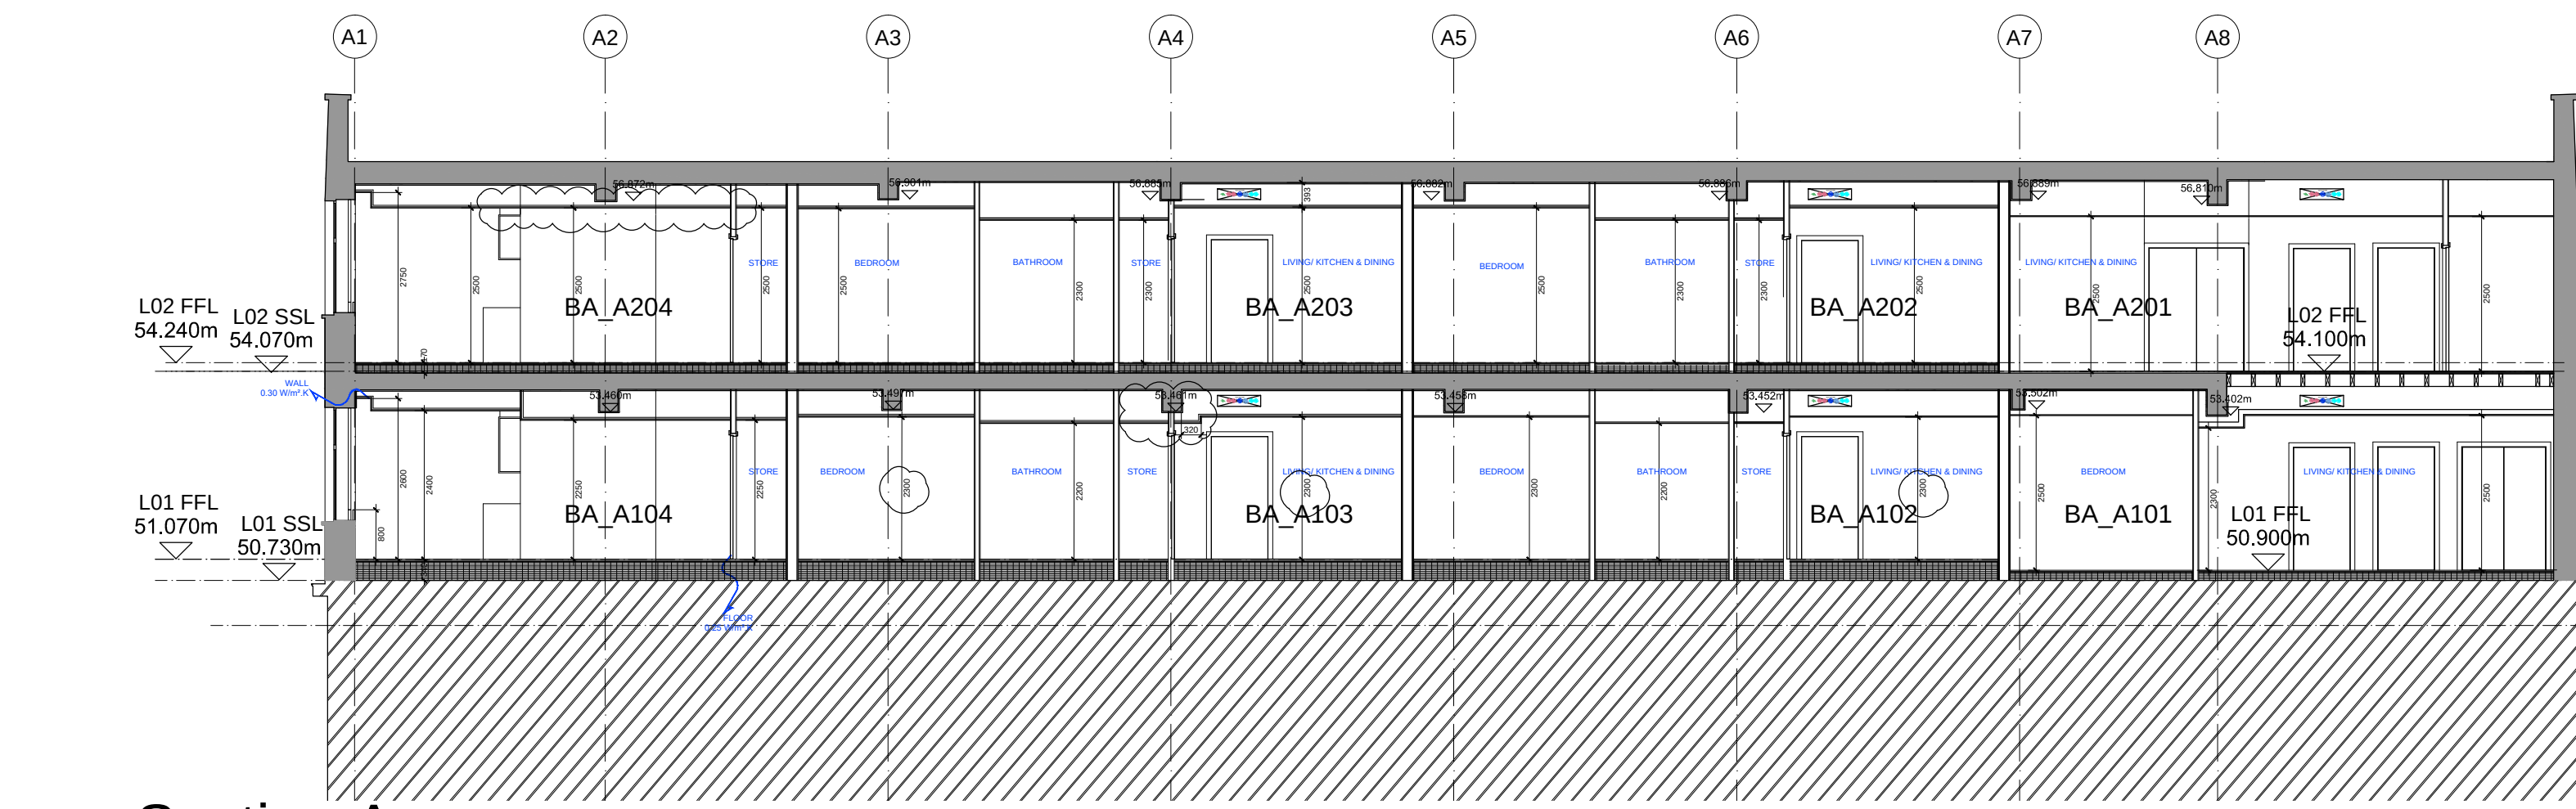


01 Section A
1:100


Proposed extension to Broadway Annex at second floor to be constructed in red brick. Colour and texture to match existing.

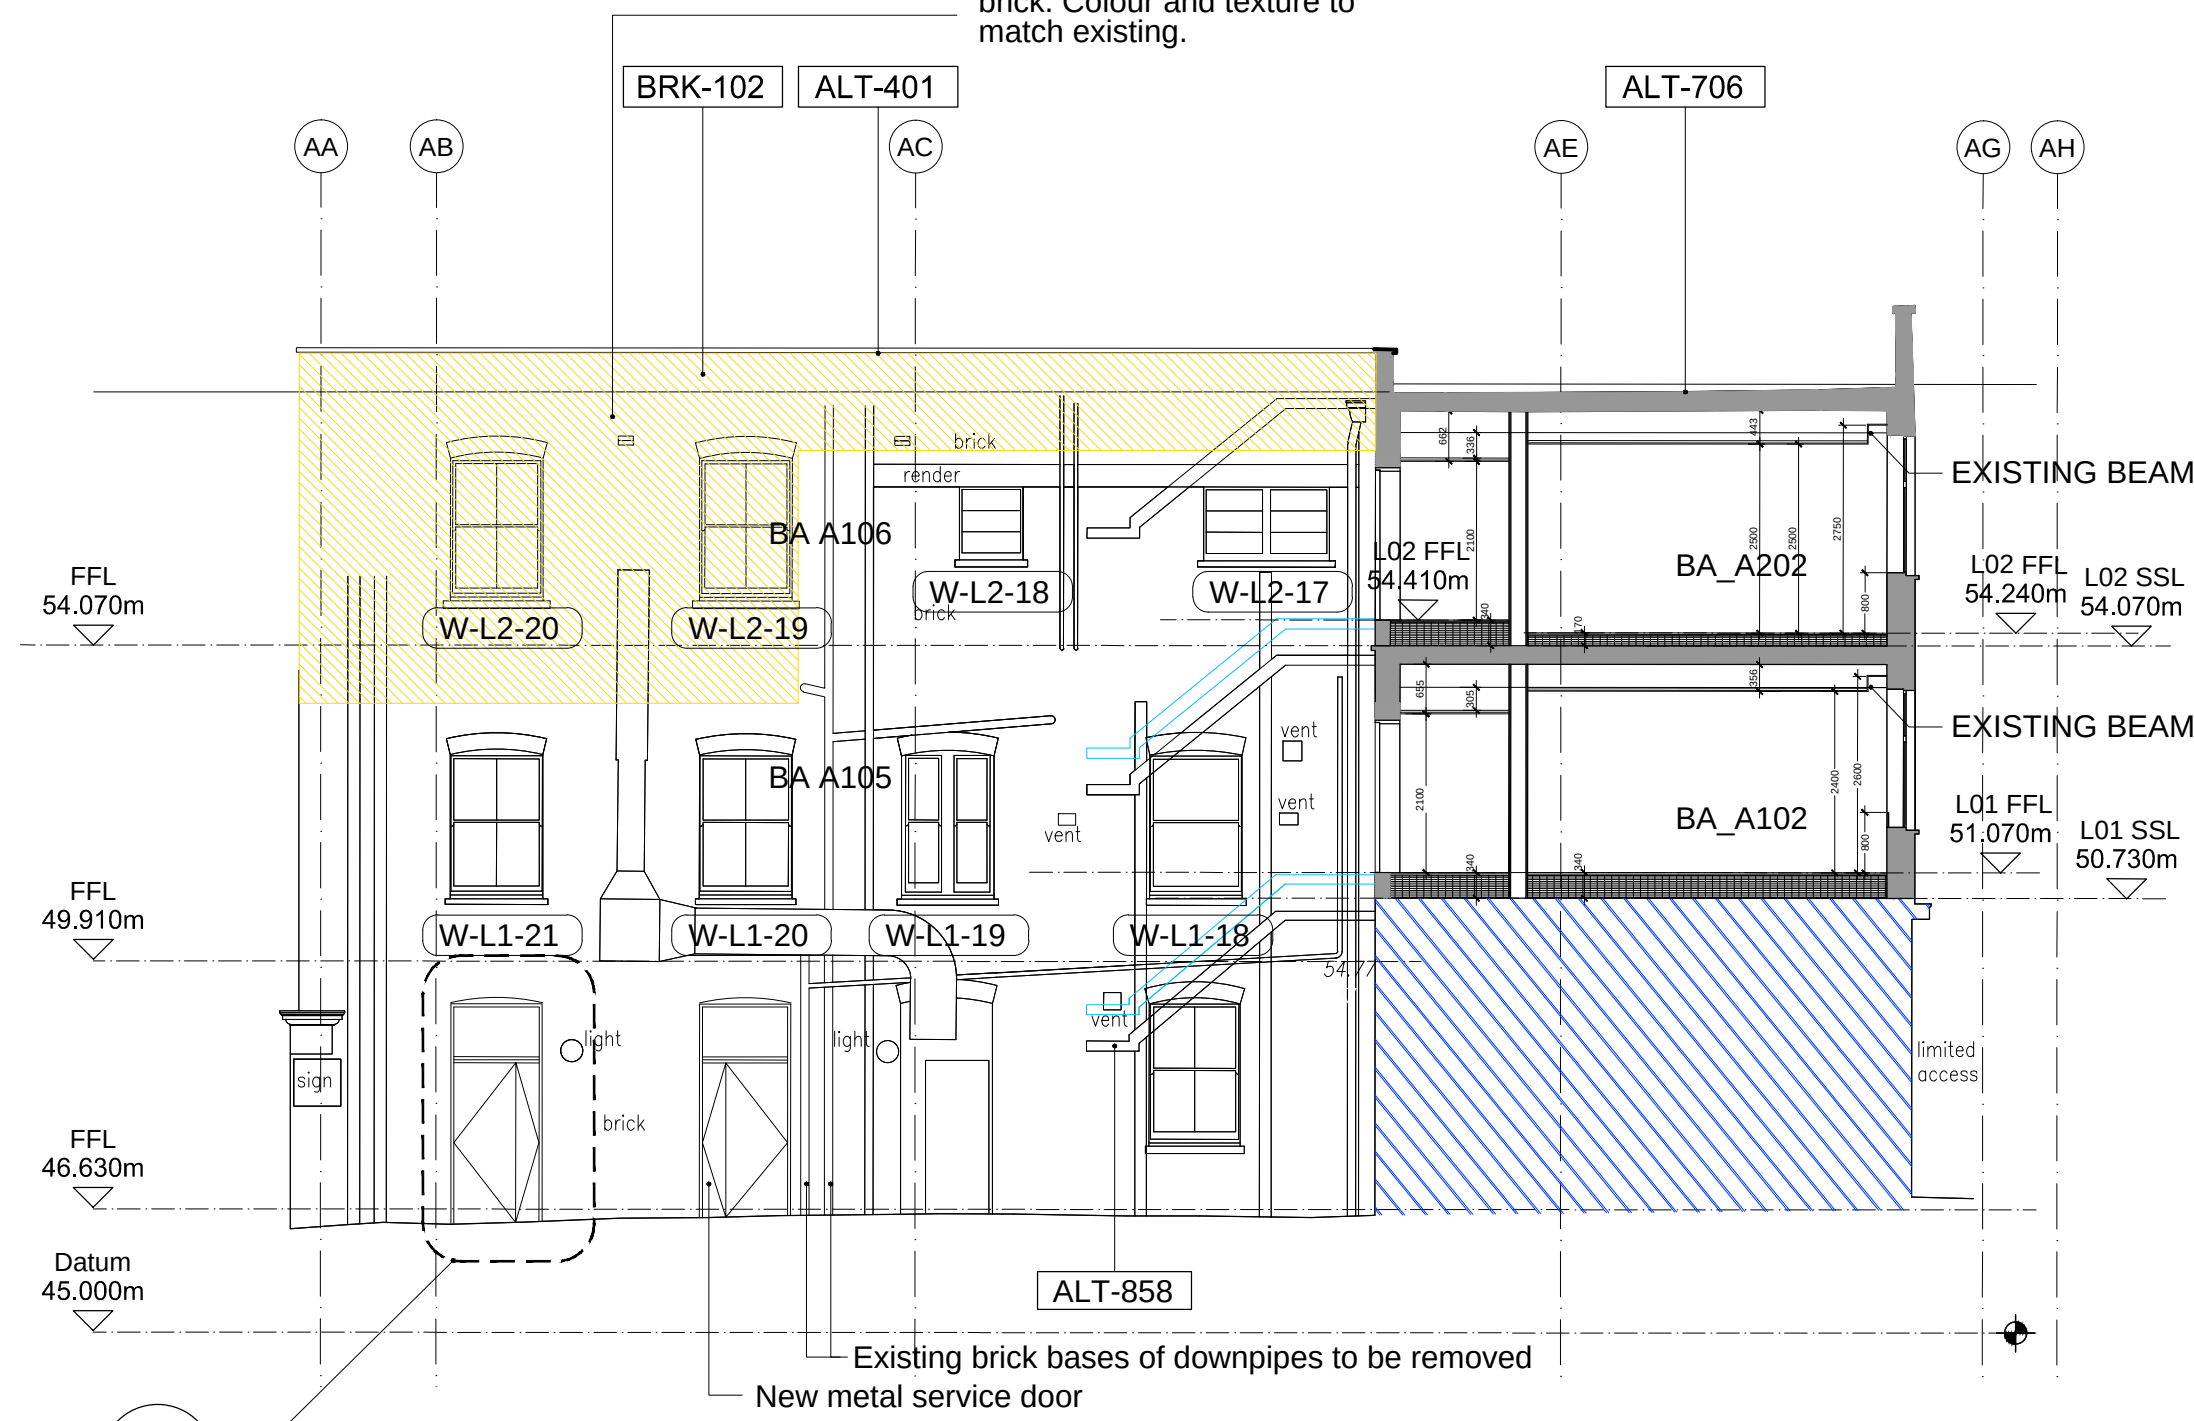


02 Section B
1:100

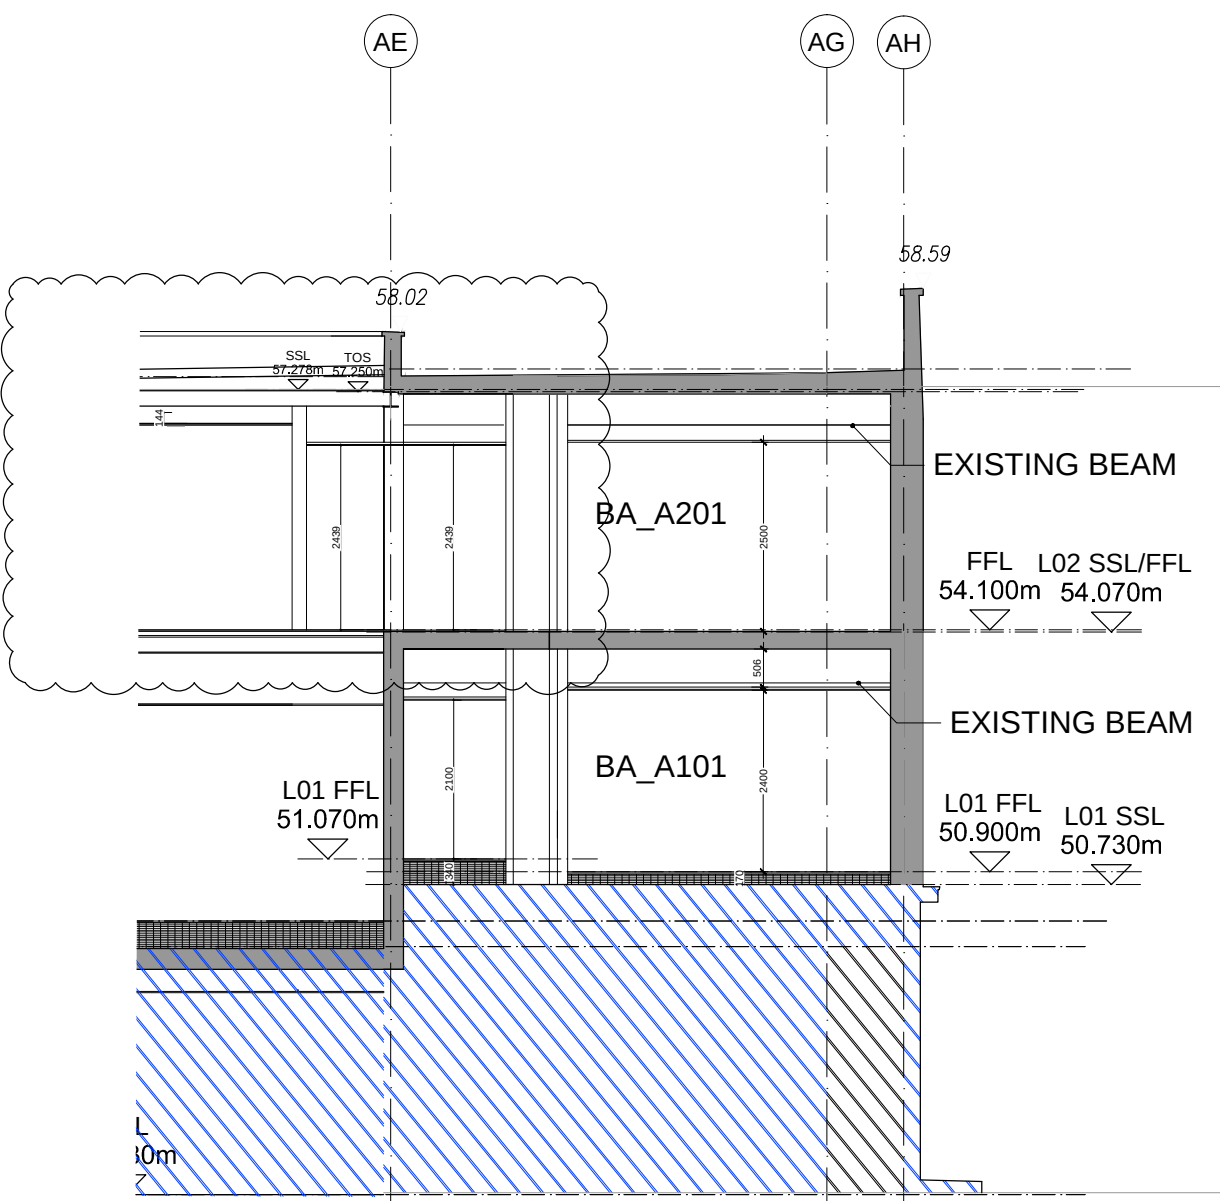

03 Section C
1:100

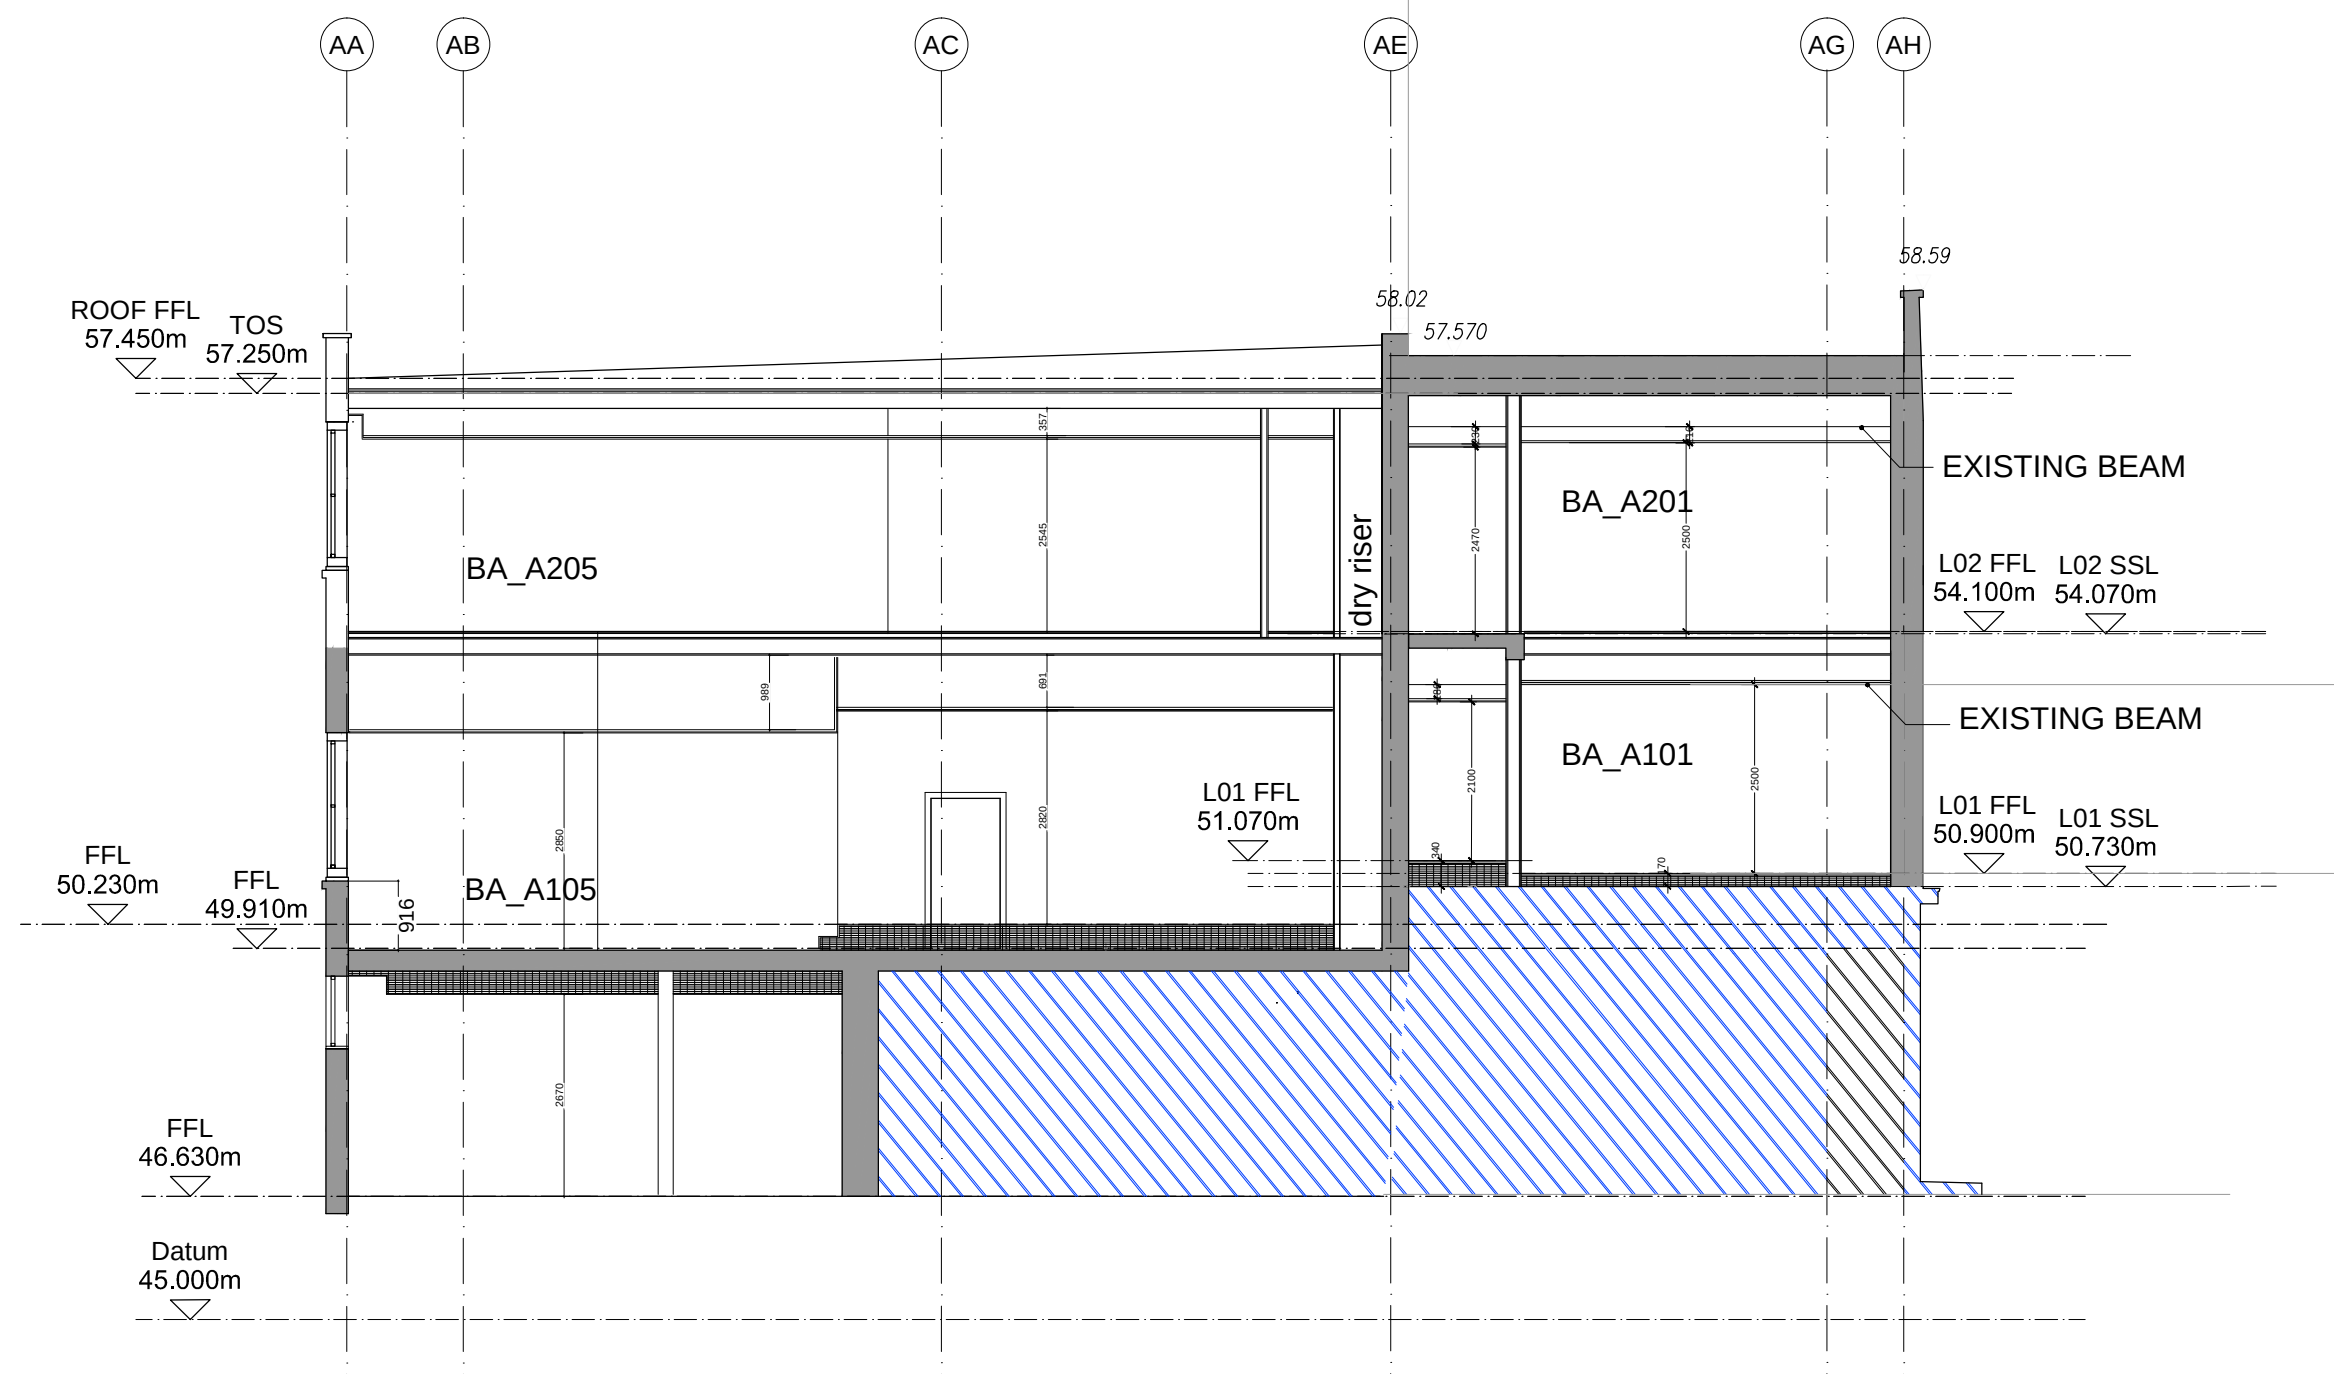

04 Section HH
1:100

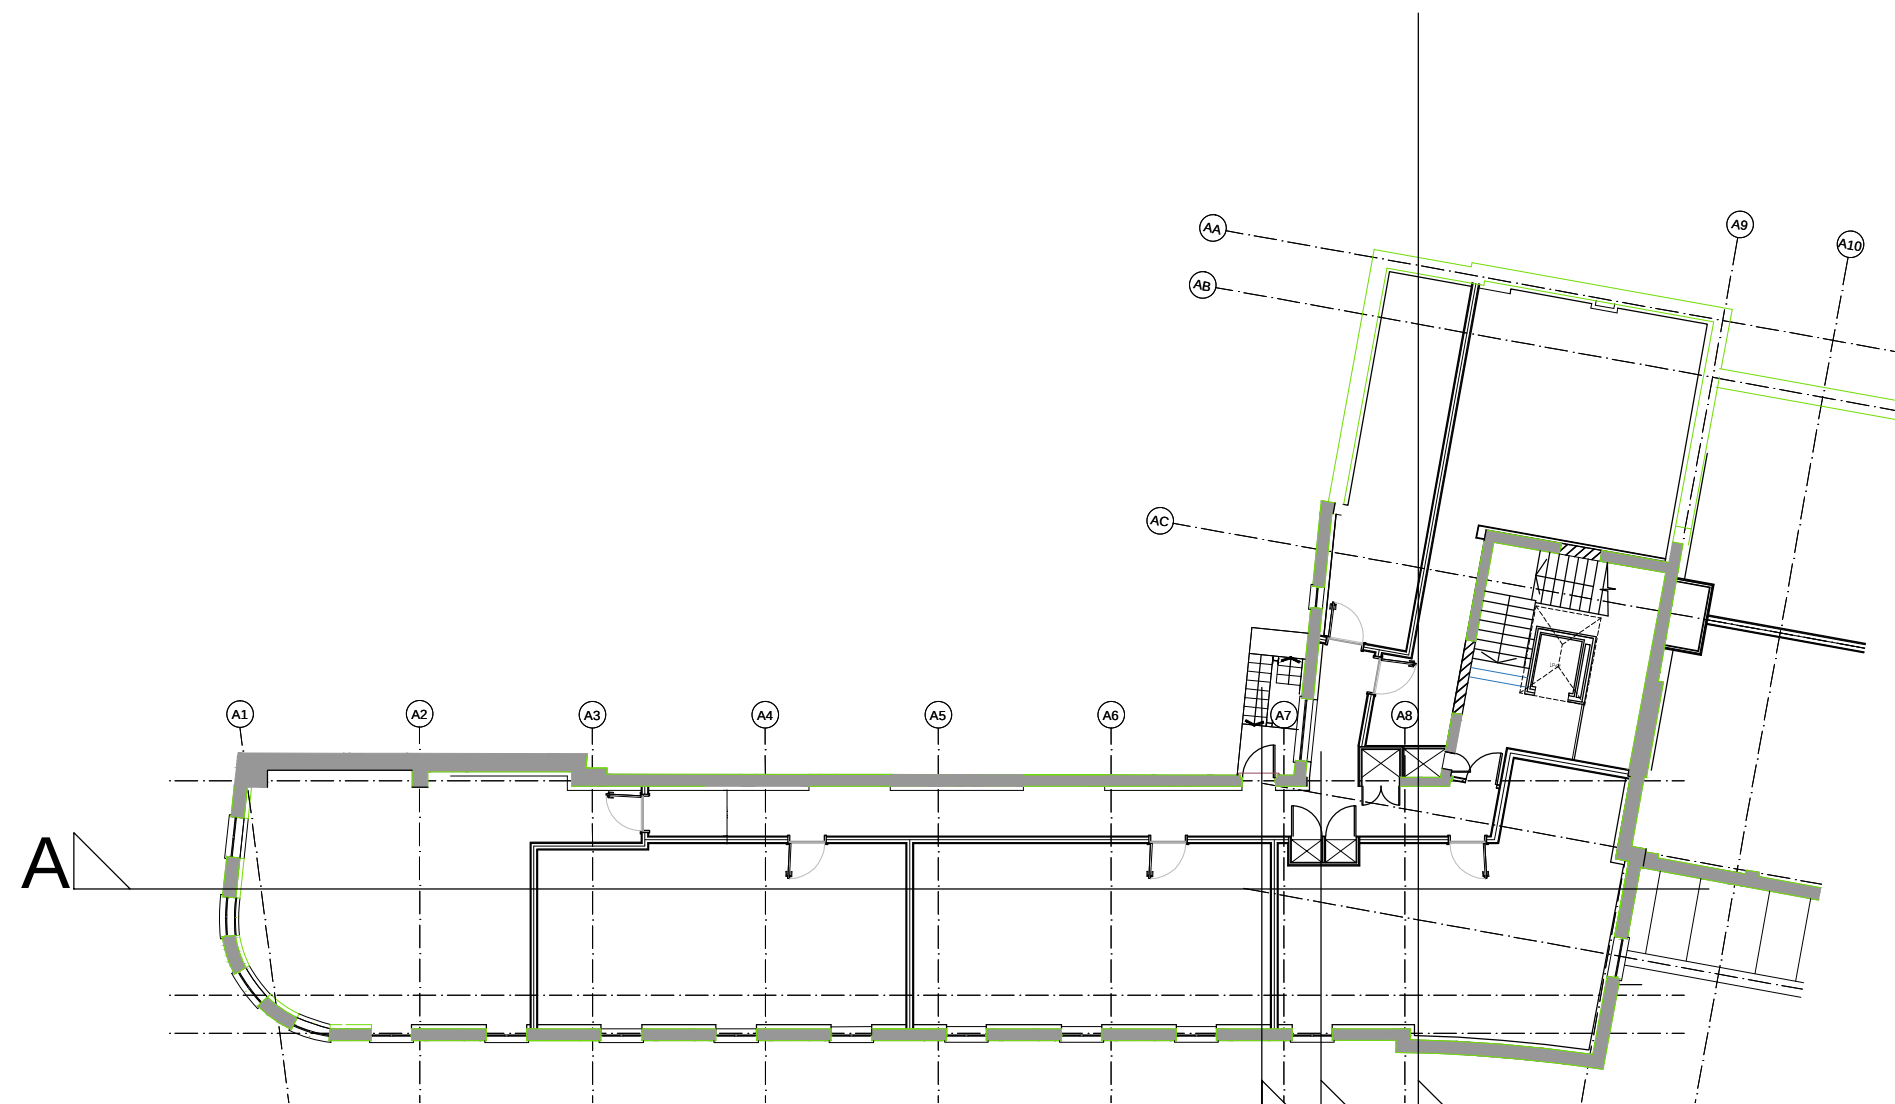


Key plan

B CH

© KDS & Associates Ltd
No part of this drawing may be reproduced without written consent.
All contractors must visit site and be responsible for taking and checking all dimensions relating to this work.
Do not scale from this drawing.

REVISION NOTES			
P1	09-08-2019	AC	FOR INFORMATION
P3	02-10-2020	AC	ISSUE FOR COMMENT
C1	19-01-2021	AC	ISSUE FOR CONSTRUCTION
C2	19-02-2021	AC	GENERAL AMENDMENT

KEY	
* Applicable across the entire facade and/or roof	
ALT-301	*
ALT-401	*
ALT-402	*
ALT-705	*
ALT-706	*
BRK-101	*
BRK-102	*
EWS-801	*
EWS-802	*
EWS-803	*
EWS-804	*
Indicates specific areas of concern. Refer to annotations.	

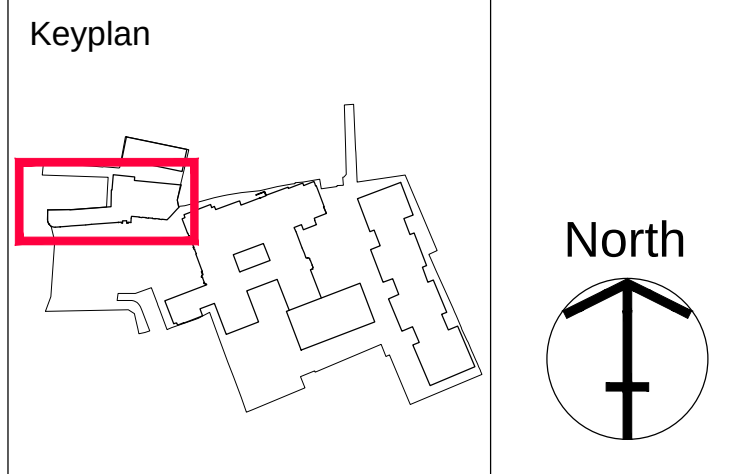

ARDMORE CONSTRUCTION LTD
6 WHARF STUDIOS,
25 WHARF ROAD,
LONDON, N1 7GR
TEL: 0208-344 0300
www.ardmoregroup.co.uk

KDS ASSOCIATES LTD
TECHNICAL • ARCHITECTURAL • MANAGEMENT • CONSULTANTS
101 THE BLACKFRIARS FOUNDRY
156 BLACKFRIARS ROAD
LONDON SE1 1EN
0203 355 0775
www.kdsassociates.co.uk

CONSTRUCTION

PROJECT / DRAWING TITLE
HORNSEY TOWN HALL
TOWN HALL & BROADWAY ANNEX
N8 9JJ
DRAWING TITLE
PROPOSED ELEVATION & SECTIONS

DATE / DRAWN BY 18-06-19 AC	SCALE SCALE @A1
PROJECT / DRAWING NO 3670-KDS-BA-ZZ-DR-A-05-2250	REV C2