



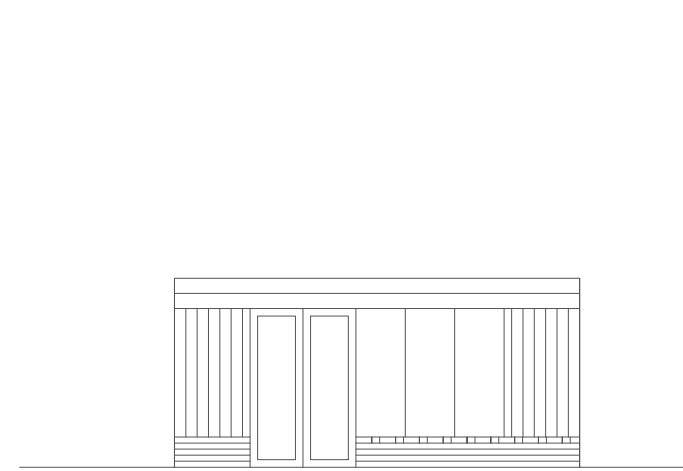


Front Elevation - Proposed Garden Room

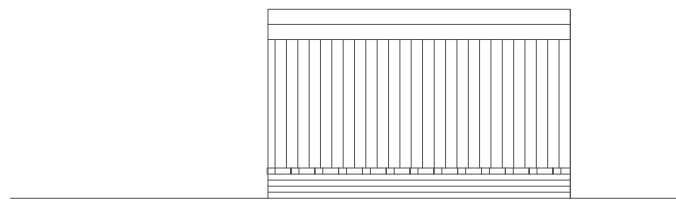


Side Elevation - Proposed Garden Room




Section AA - Proposed Garden Room

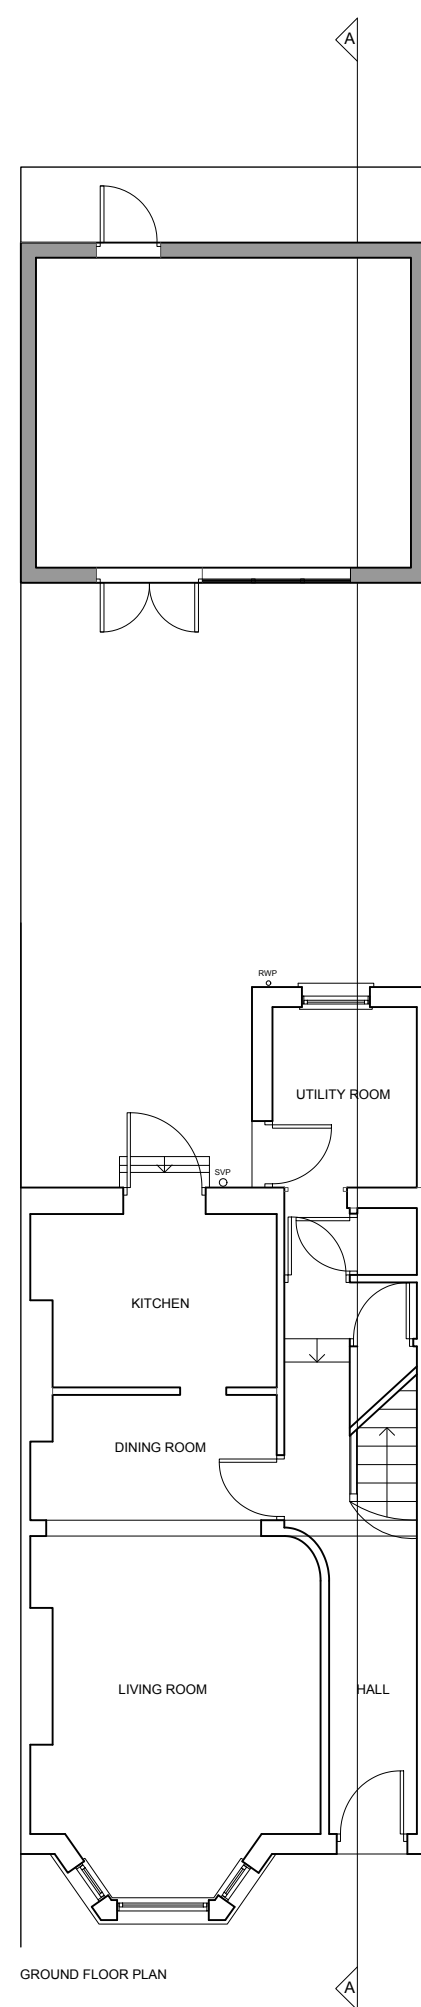

Plan - Proposed Garden Room

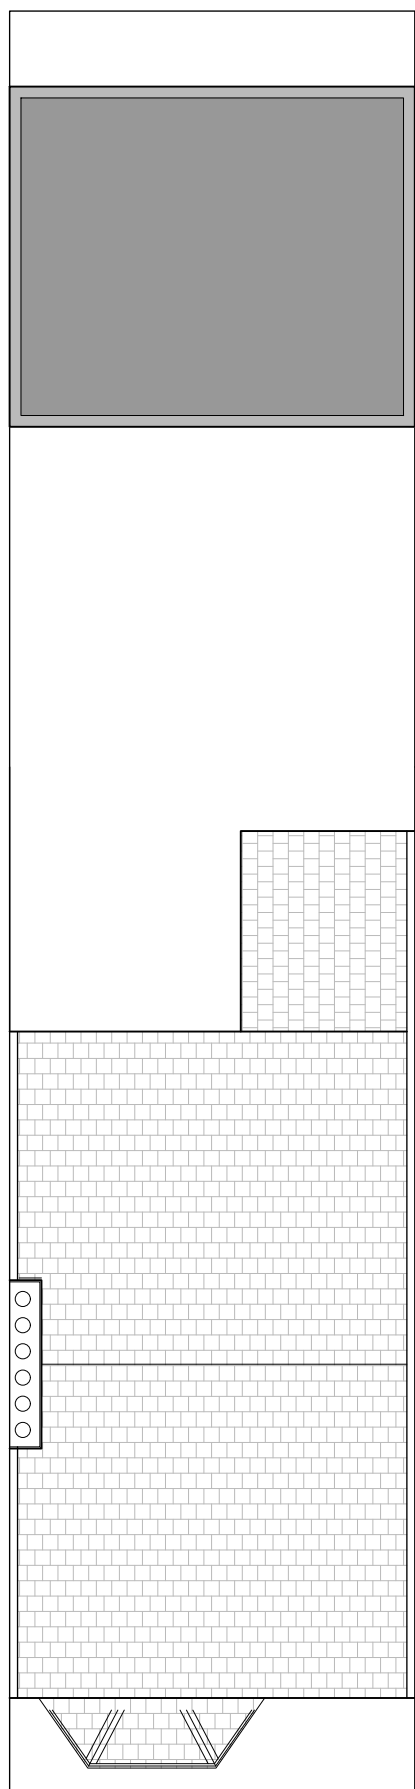

Roof Plan - Proposed Garden Room

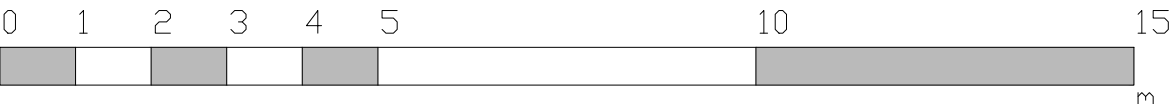101 Woodstock Road London, N4 3EU	Proposed - Plans and Elevations	1:100 @A1 
Hugh Goldsmith 18-02-2023	Application - Certificate of Lawfulness - Garden Room	HEMPSHED Bob Bloore 89 Haliburton Rd, TW1 1PD