
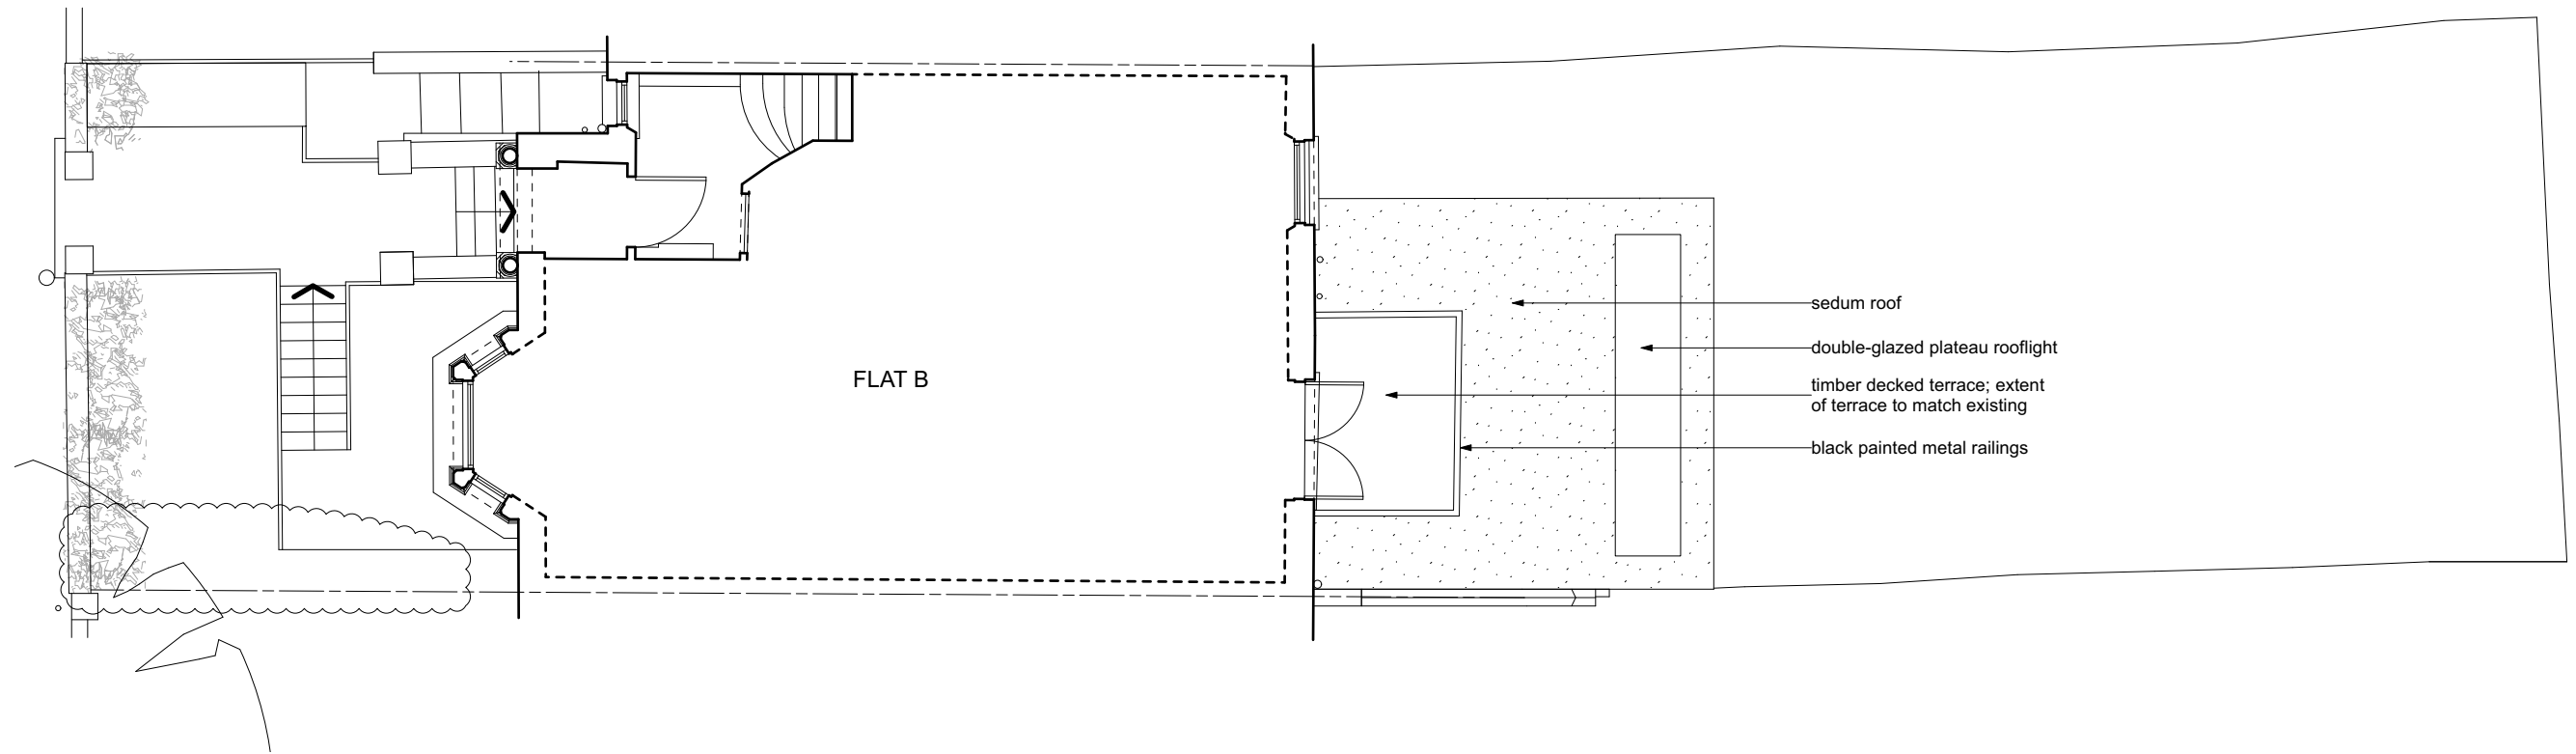


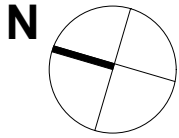

GROUND FLOOR PLAN AS PROPOSED	02.02
FLAT A 44 MOUNT VIEW ROAD LONDON N4 4HX	2303.P
for Dawn Pemberton and Kevin White	1:100 @ A3
Steven Pollock Architects 07403 798 922	02/23

Do not scale this drawing. The contractor is responsible for checking all dimensions. Any discrepancies shall be reported to the Architect.