



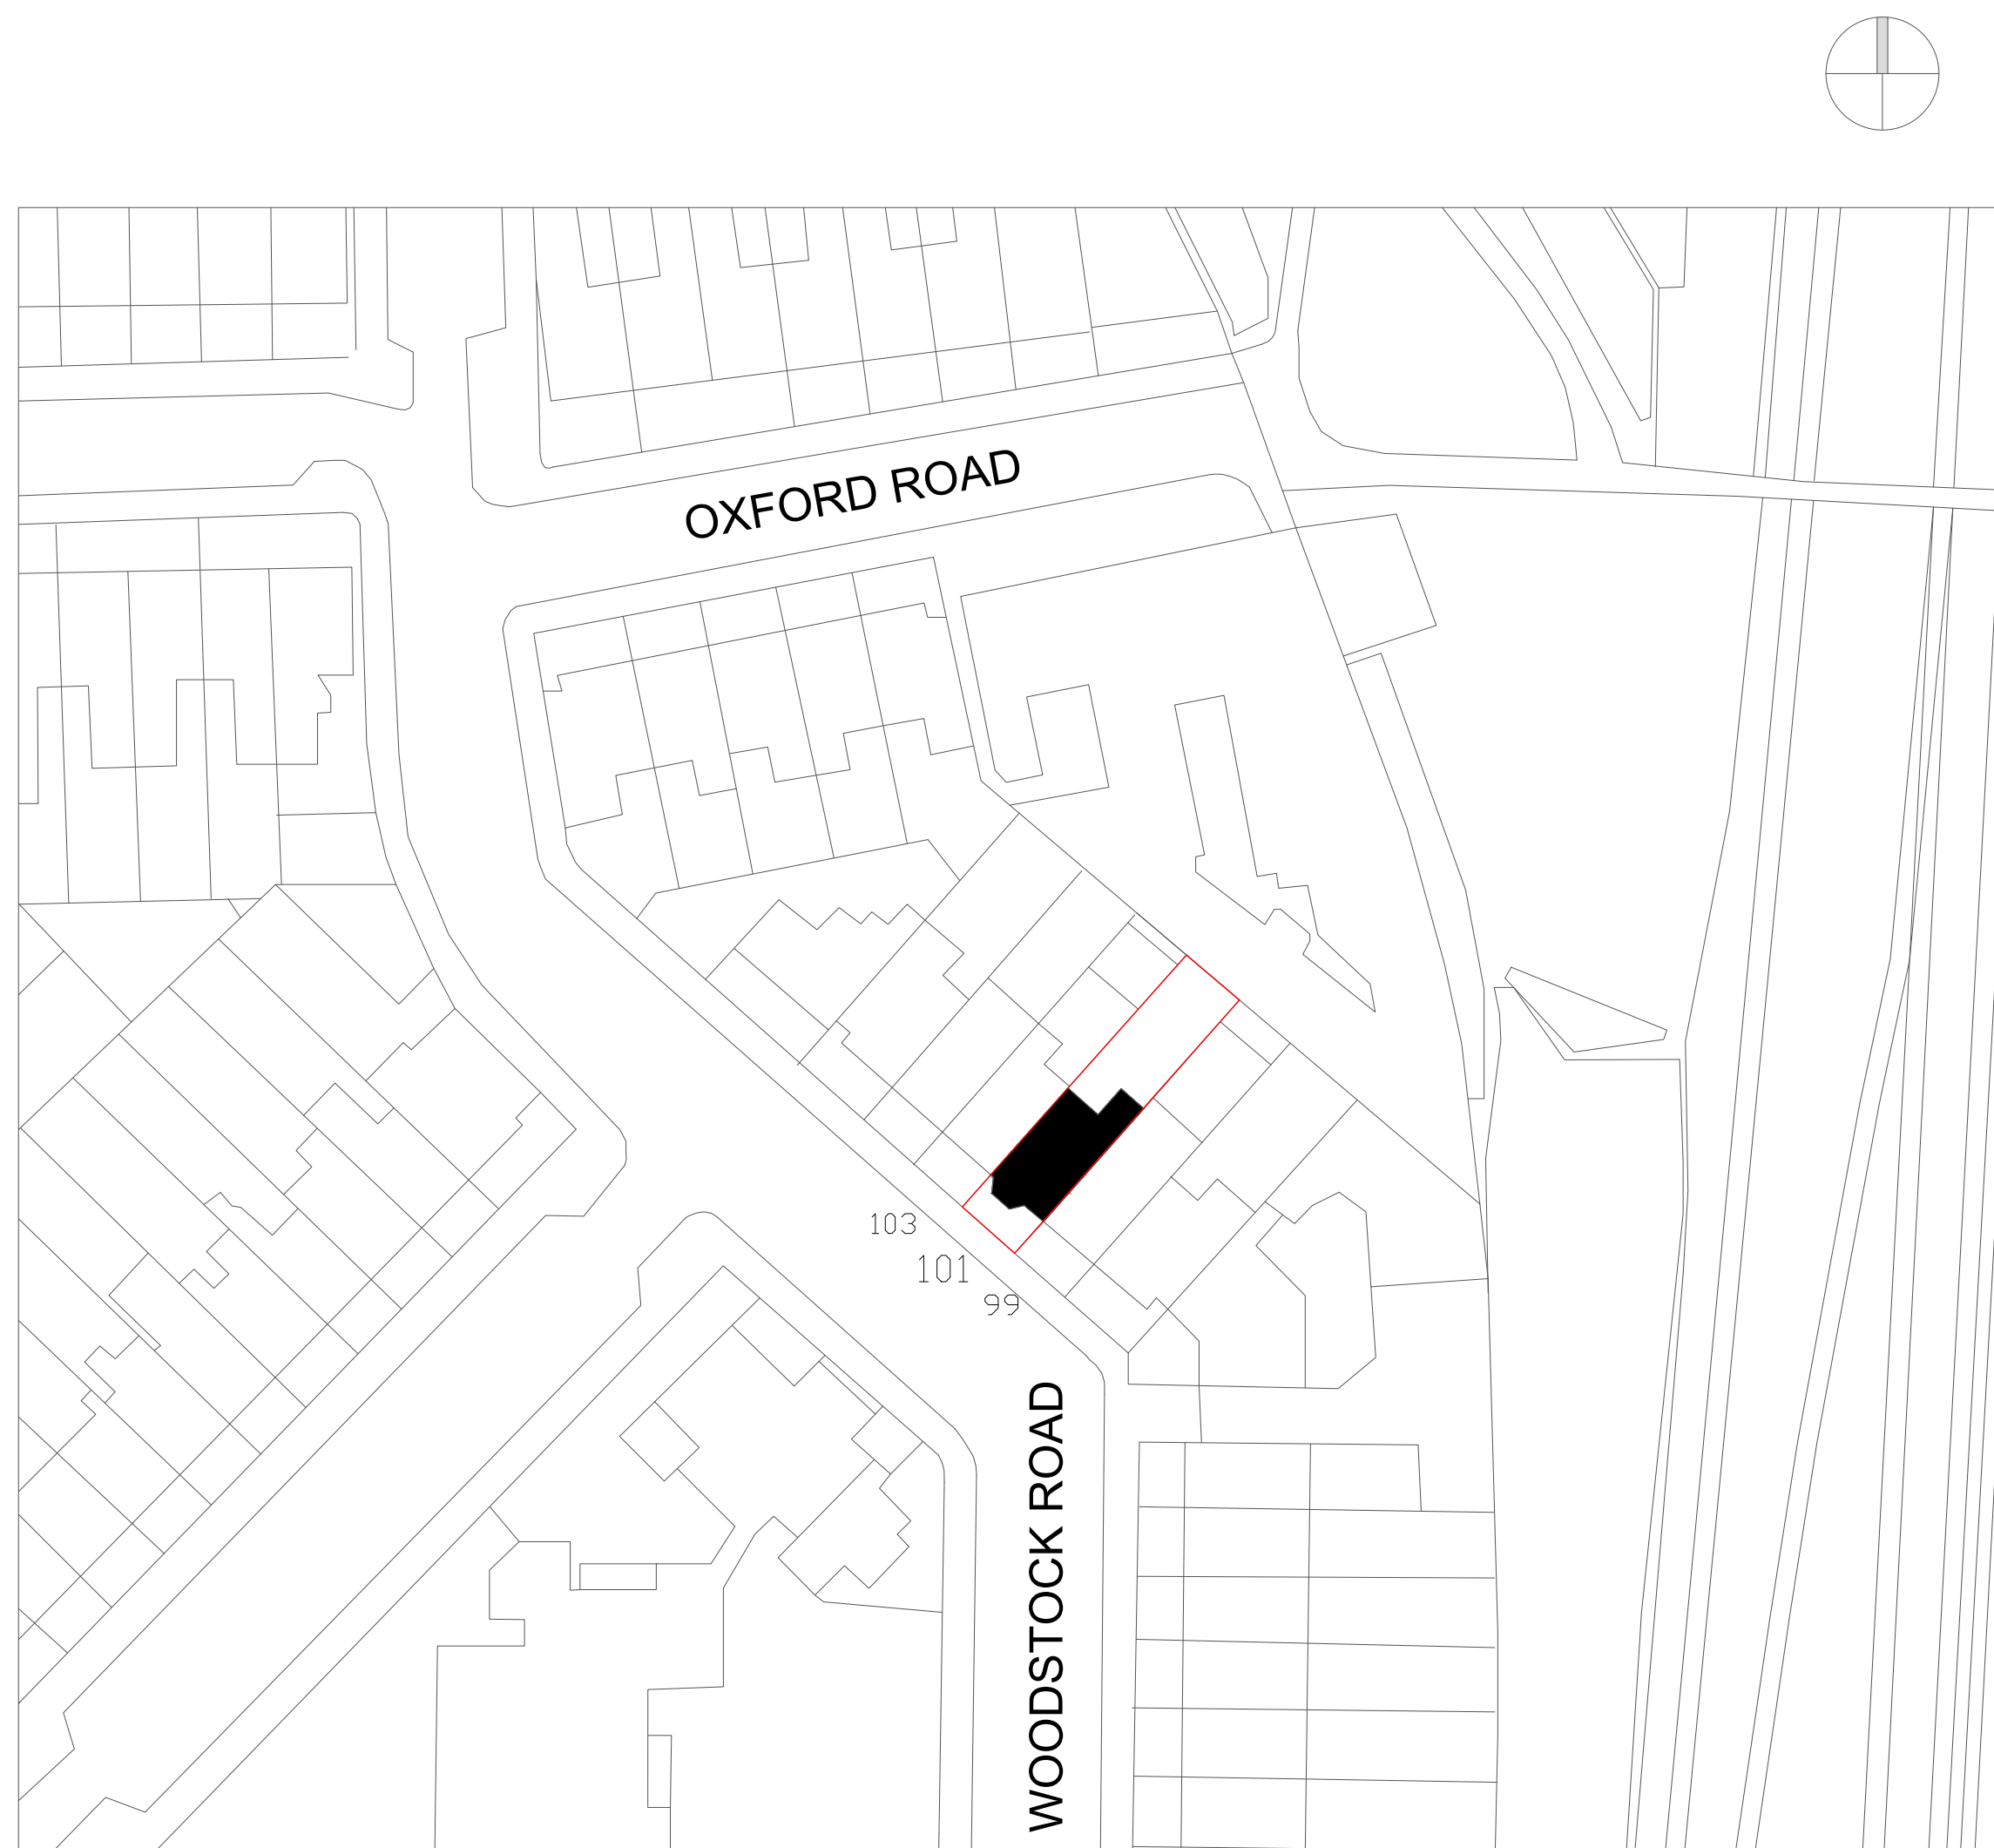

Existing

Site Plan

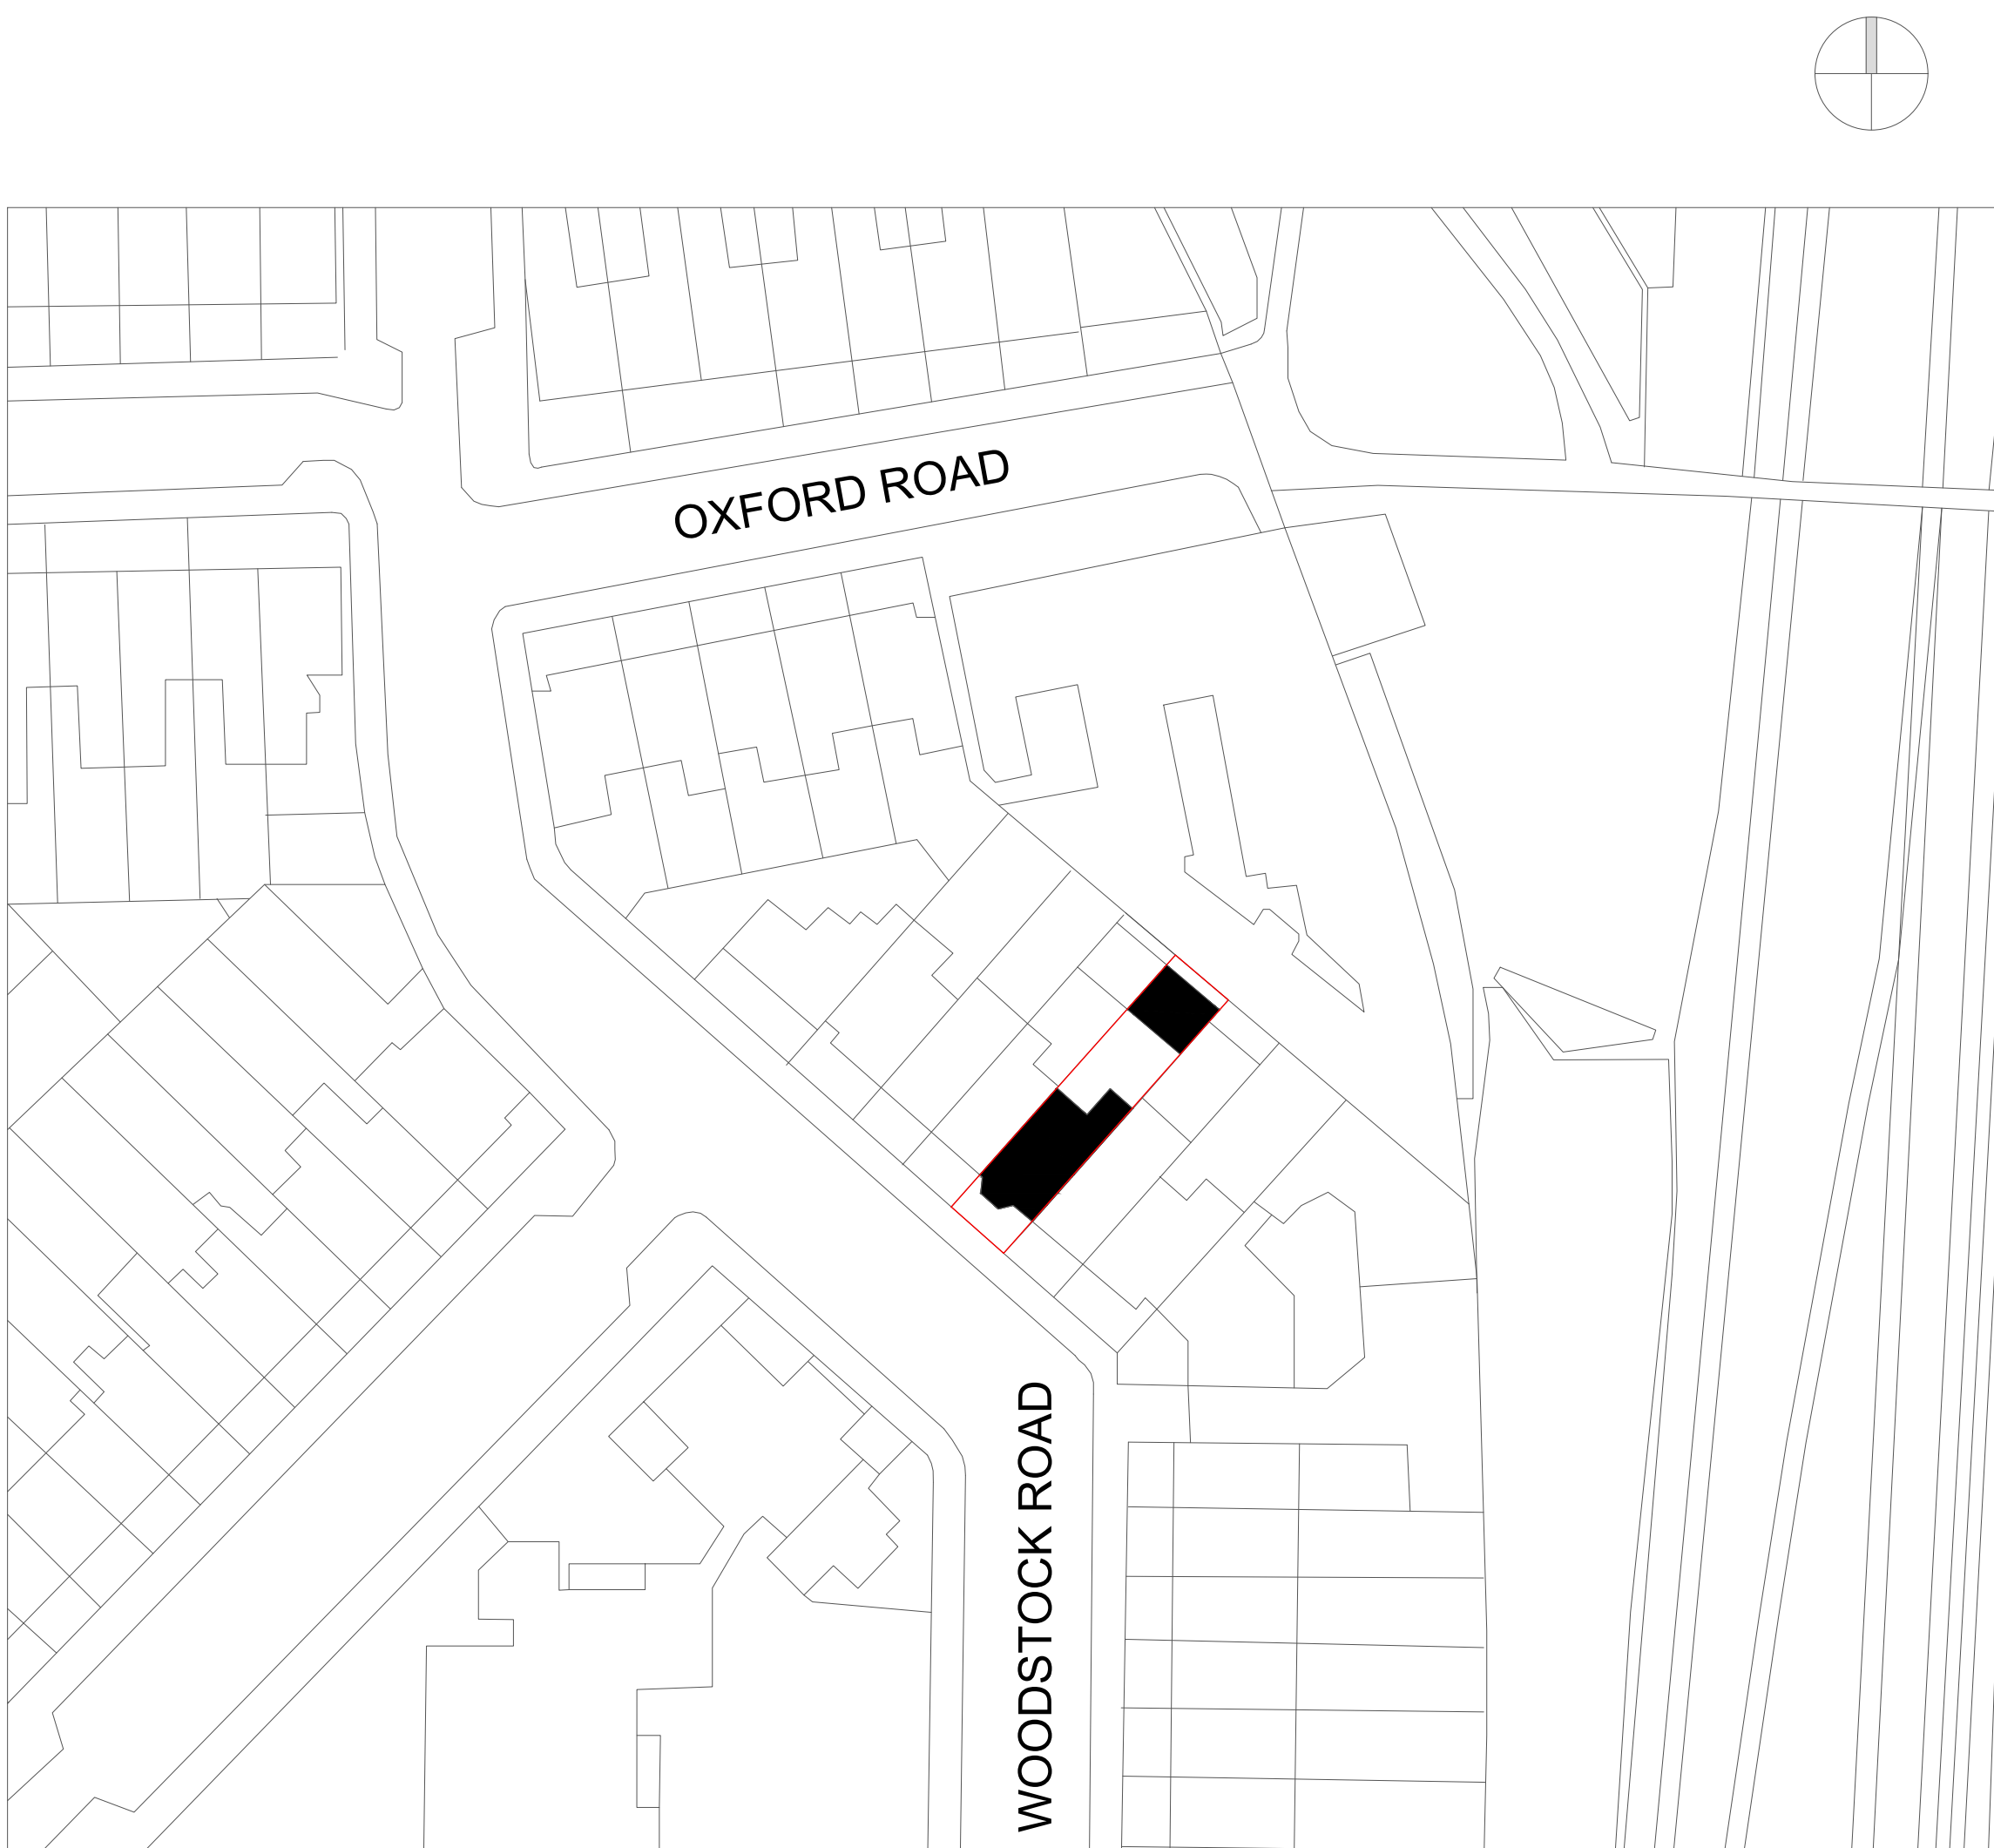


Proposed

Site Plan

101 Woodstock Road
London, N4 3EU

Site Plan

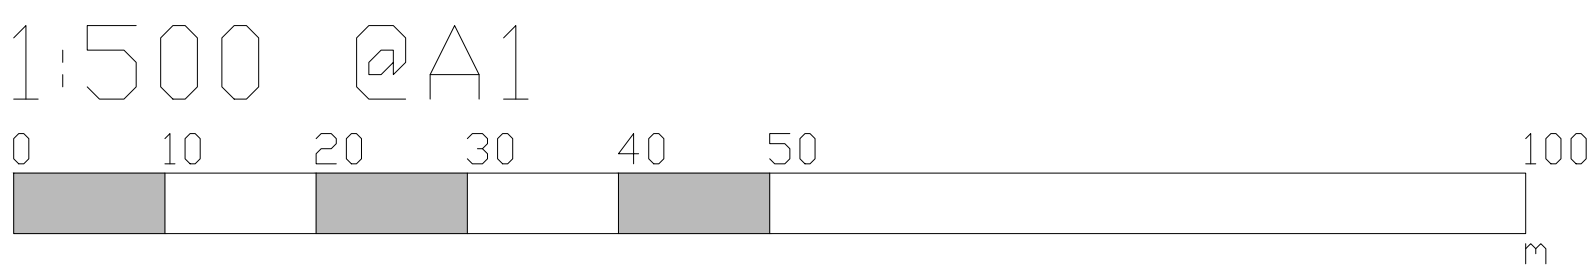

Hugh Goldsmith
18-02-2023

Application - Certificate of
Lawfulness - Garden Room

HEMPSHED
Bob Bloore
89 Halburton Rd, TW1 1PD