

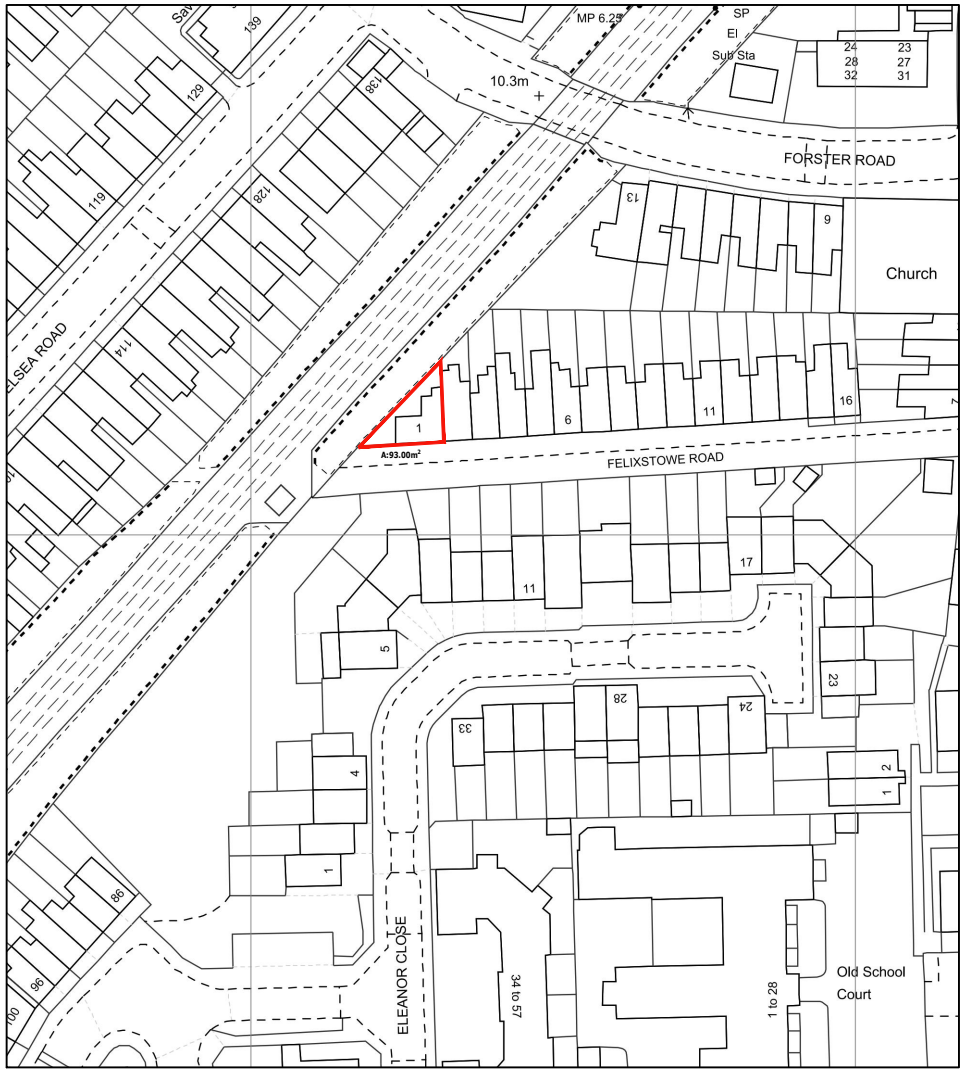


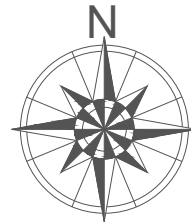

1 Location Plan
Scale: 1:1250 @ A3
Scale Bar 1:1250

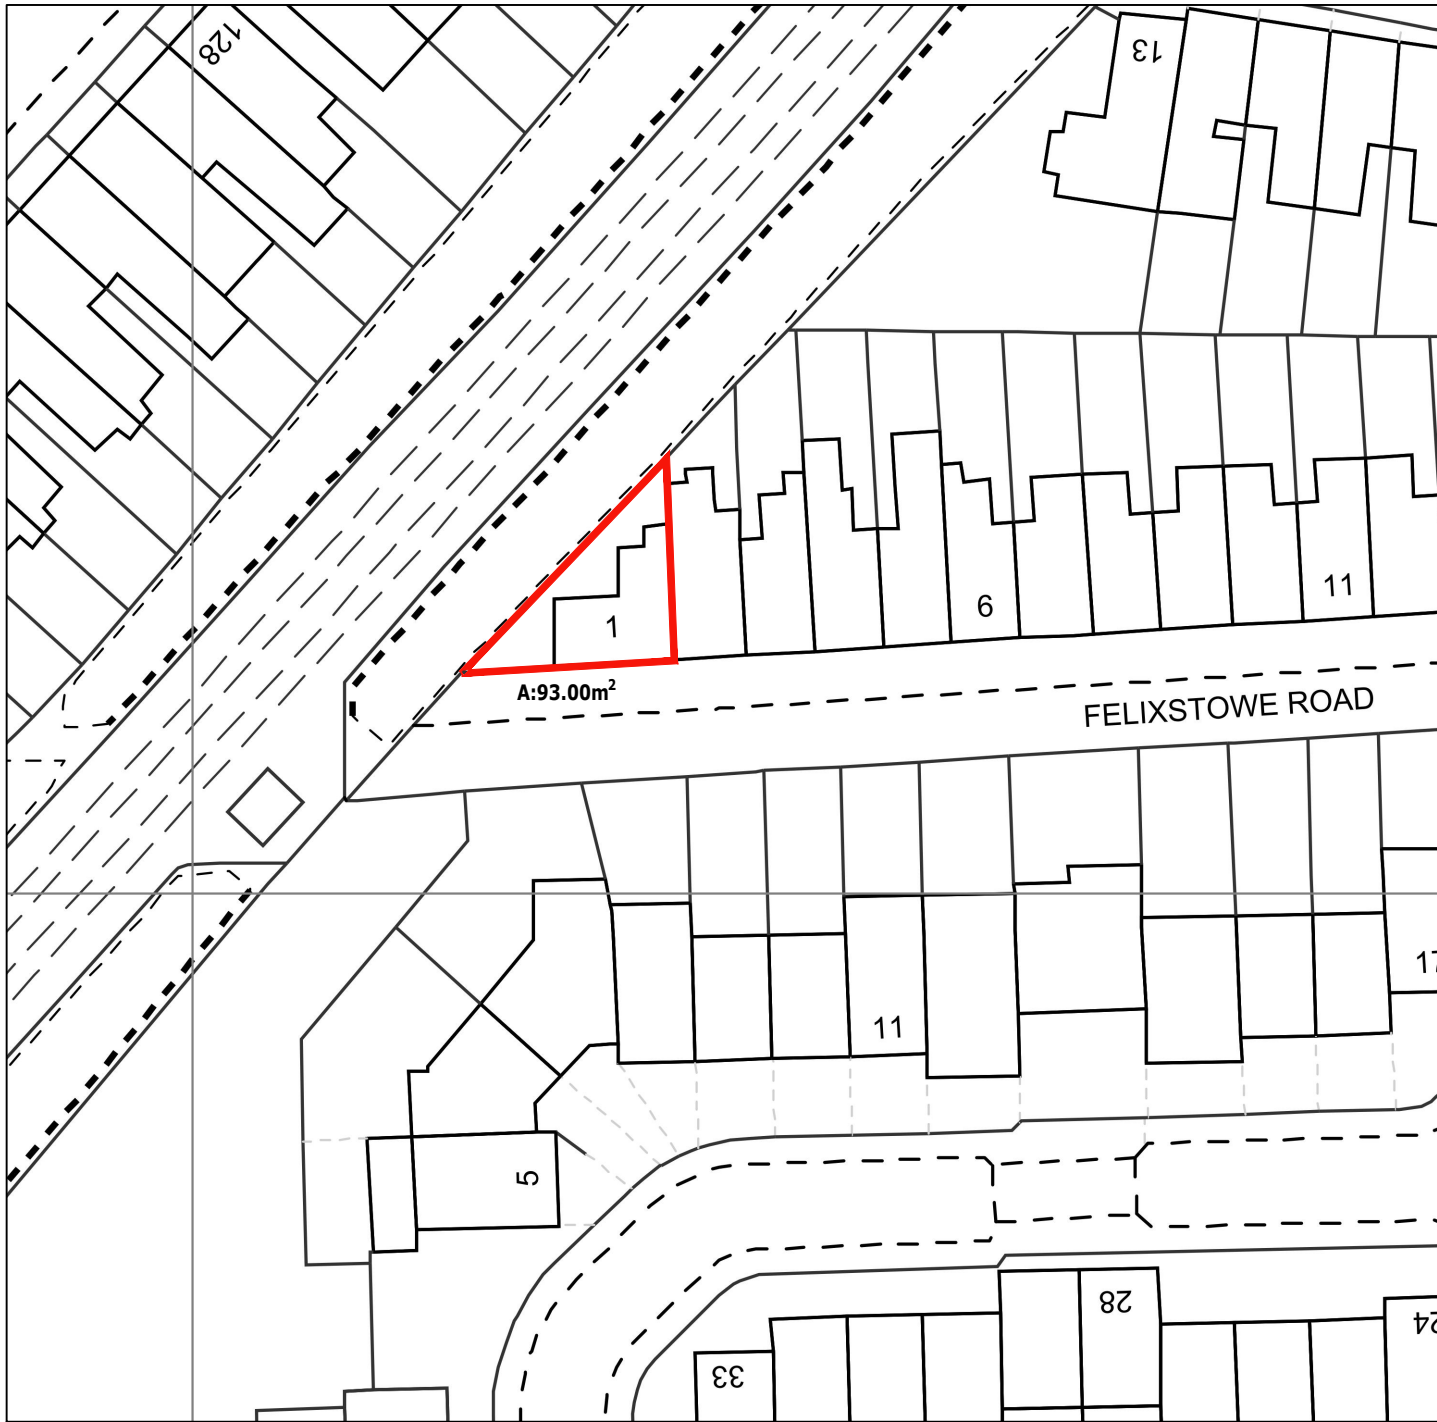

2 Block Plan
Scale: 1:500 @ A3
Scale Bar 1:500

					Client Wates	Sheet Name Location & Block Plans	Scale As indicated @ A3  POTTER RAPER Duncan House 1A Burnhill Road Beckenham Kent BR3 3LA Tel: 020 8658 3538
P1	Planning	MO	AJ	05.09.2022	Project Name	Project Status Planning	
Rev	Description	By	QA	DD.MM.YY	Capital Works		
© This drawing and any design hereon is the copyright of Potter Raper and must not be reproduced without their written consent. All drawings remain the property of Potter Raper. Figured dimension only to be taken from this drawing. All dimensions to be checked on site. Please inform Potter Raper immediately of any discrepancies before work proceeds.					Project Location	Drawing Nr. BE091-PR-FR1-ZZ-DR-A-PL001	
					1 Felixtowe Road London N17 6QF		