

KEY

LINE OF BOUNDARY

EXISTING PROPERTY (GROUND FL)

EXISTING PROPERTY (1ST FL)

PROPOSED SECOND FLOOR


NEIGHBOURING PROPERTIES

Notes:  
Do not scale from this drawing  
All dimensions to be checked on site

PLANNING



Ordnance Survey®  
Ukmapcentre.com

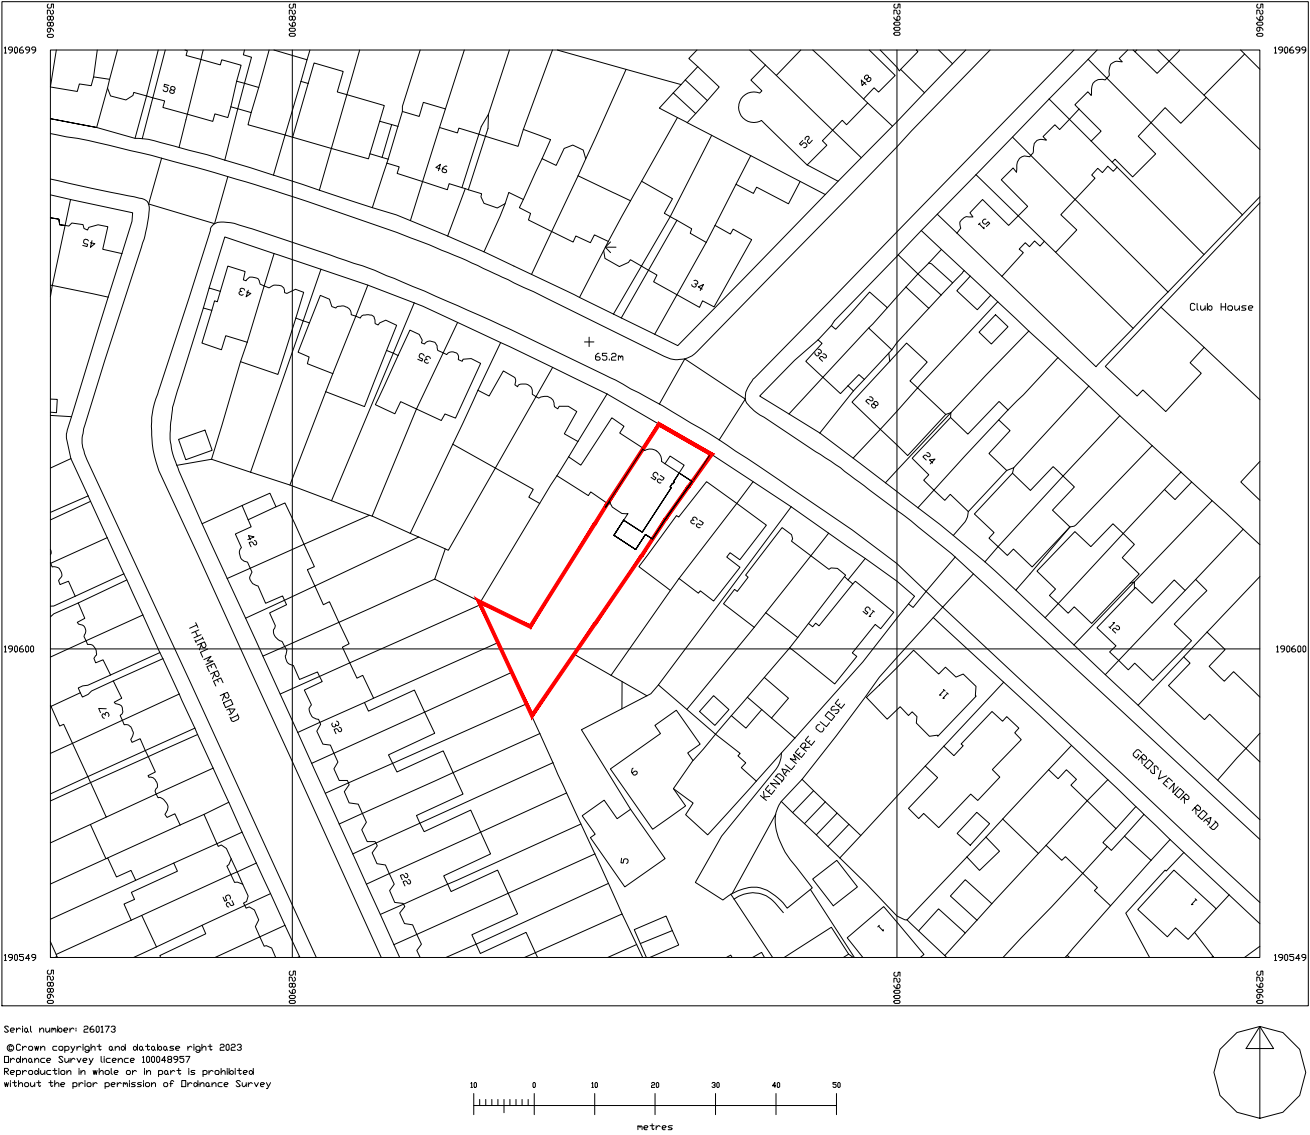

Serial number: 260173  
©Crown copyright and database right 2023  
Ordnance Survey licence 100048957  
Reproduction in whole or in part is prohibited  
without the prior permission of Ordnance Survey

OS MAP  
SCALE 1:1250

|   |            |    |                    |
|---|------------|----|--------------------|
|   |            |    |                    |
|   |            |    |                    |
| A | 12/12/2021 | AS | ISSUE FOR PLANNING |

REVISION NOTES

JOB:  
25 Grosvenor Road N10 2DR

DRAWING TITLE:  
Site Location & Block Plan

SCALE:  
1:1250 / @ A3  
1:500

DATE:  
Mar 2023

DRAWN BY:  
AS

CLIENT:  
Sally & Don Currie

DRAWING NO:  
1063 - 101A

AS DESIGN

Architectural Designers  
2 carysfort road n8 8rb  
t 07855686577 / 02083479971  
info@asdesignuk.com / www.asdesignuk.com