



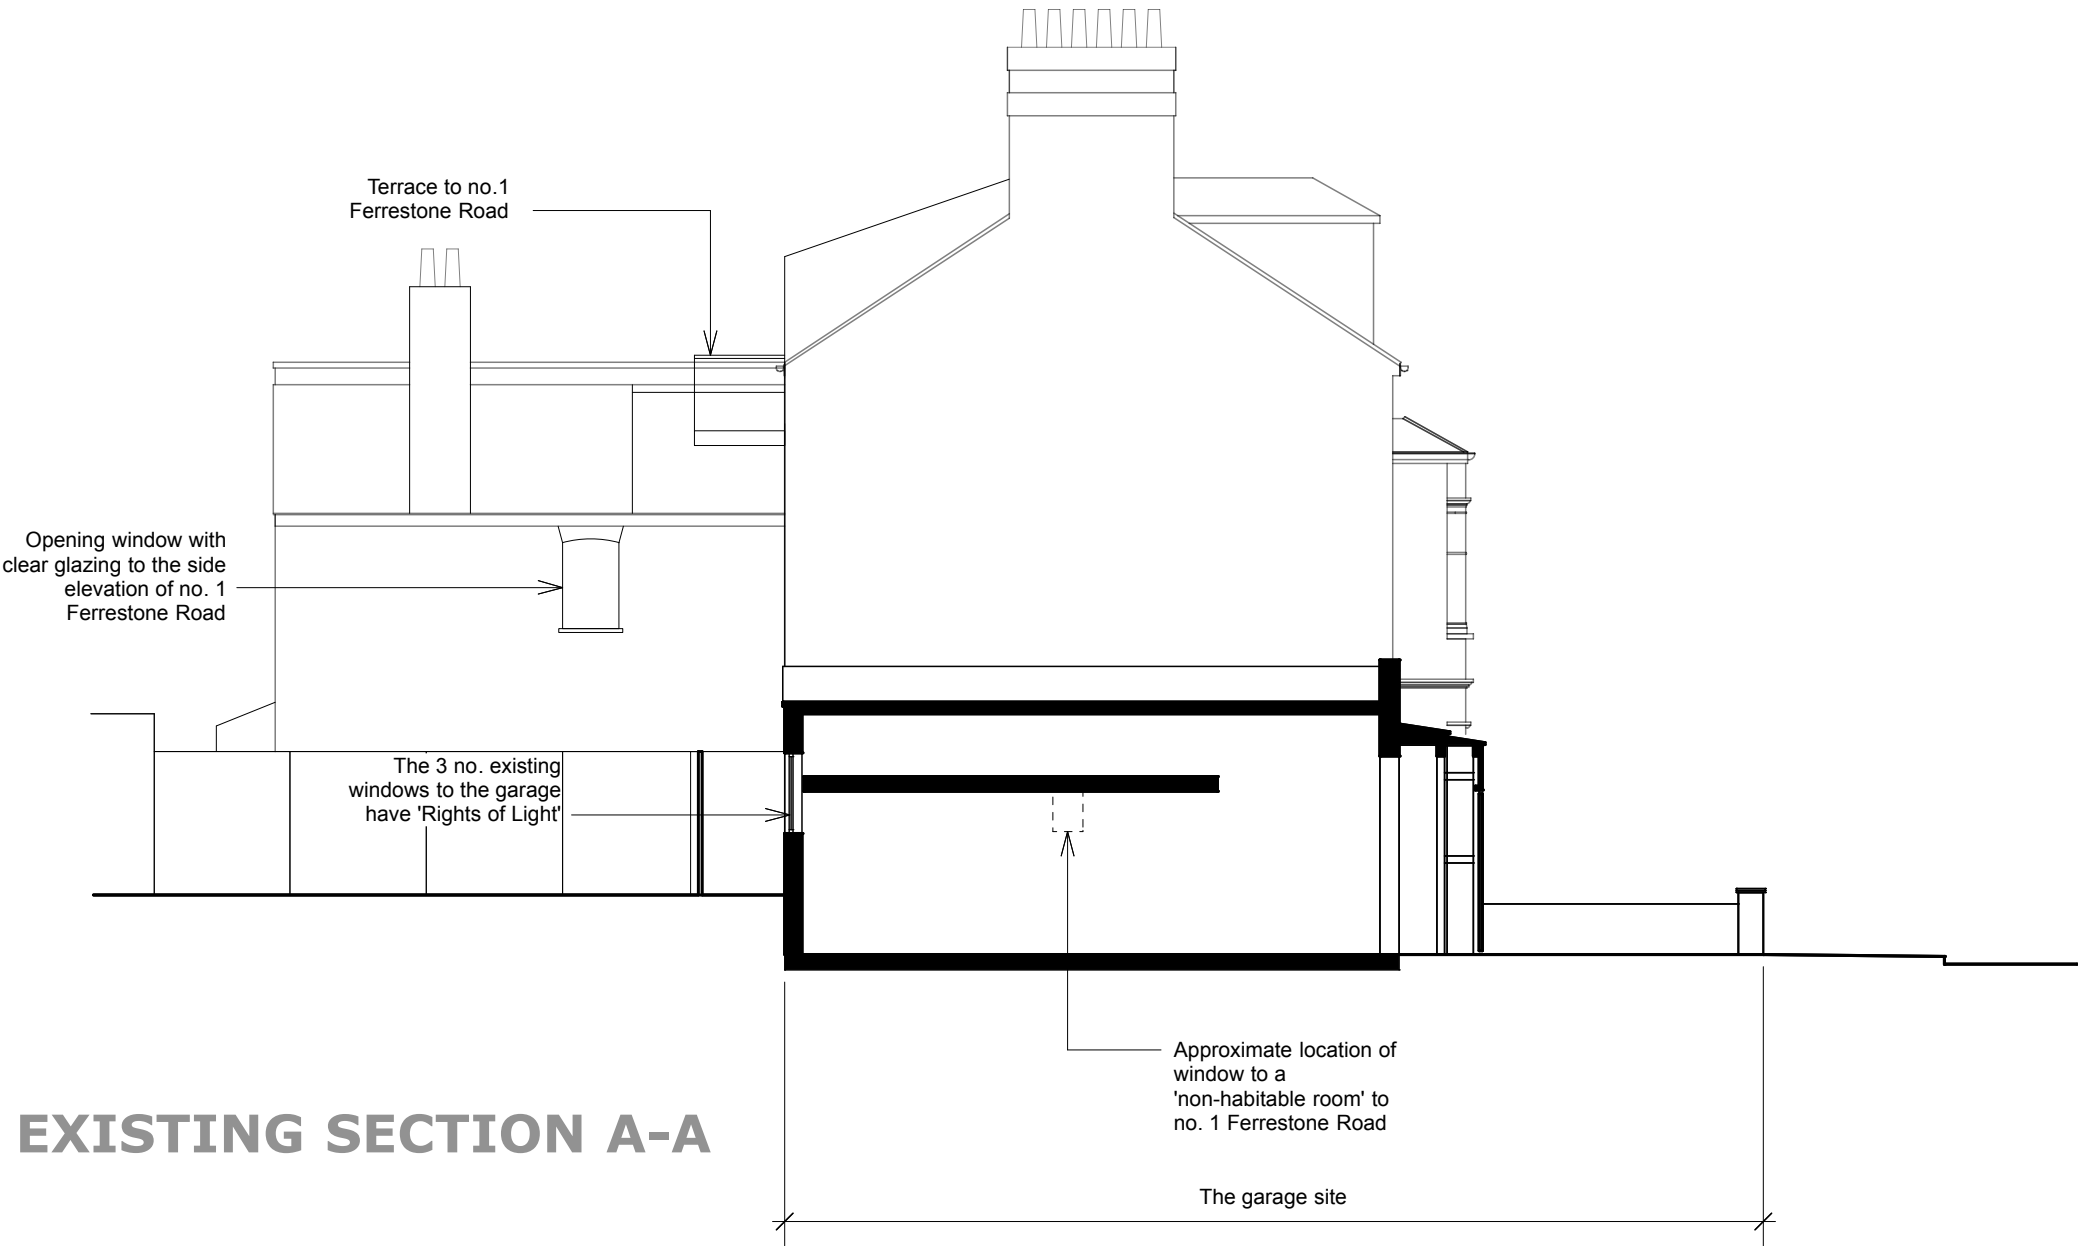


EXISTING SECTION A-A

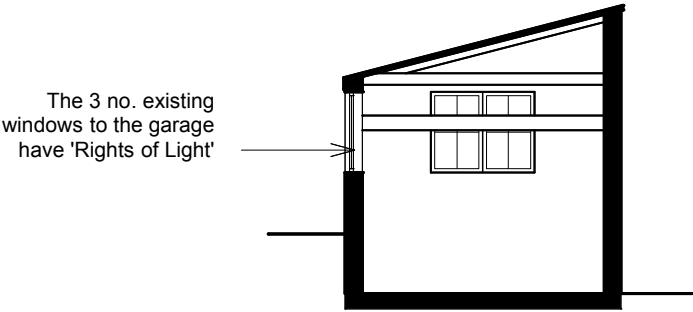

EXISTING SECTION B-B

Side elevation to no. 1 Ferrestone Road amended in response to the photographs and comments included in the planning representations submitted in objection our planning application. The amendments include:

- 1. Raising the existing eaves and and ridge line to no. 1 Ferrestone Road to the correct height
- 2. Details of an existing roof terrace
- 3. Details of a hidden window to a 'non-habitable room' to the side elevation of no.1 Ferrestone Road
- 4. The addition of a window with clear glazing the side elevation to no. 1 Ferrestone Road
- 5. Adding notes to state that the existing garage windows benefit from 'Rights of Light'

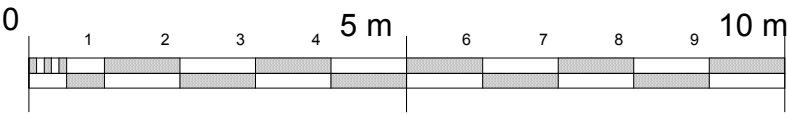

Revisions: B 27.02.2023 Additional site information added.	SITE: Ferrestone road, London, N8 7BX	JOB TITLE: New house on the site of a single storey garage	DRAWING TITLE: EXISTING SECTIONS A-A AND B-B	SCALE:	DATE:
				1:100@A3	24/02/22
				DRAWING No.: P9/003	Rev. B