





EXISTING
SITE LOCATION PLAN - 1:500

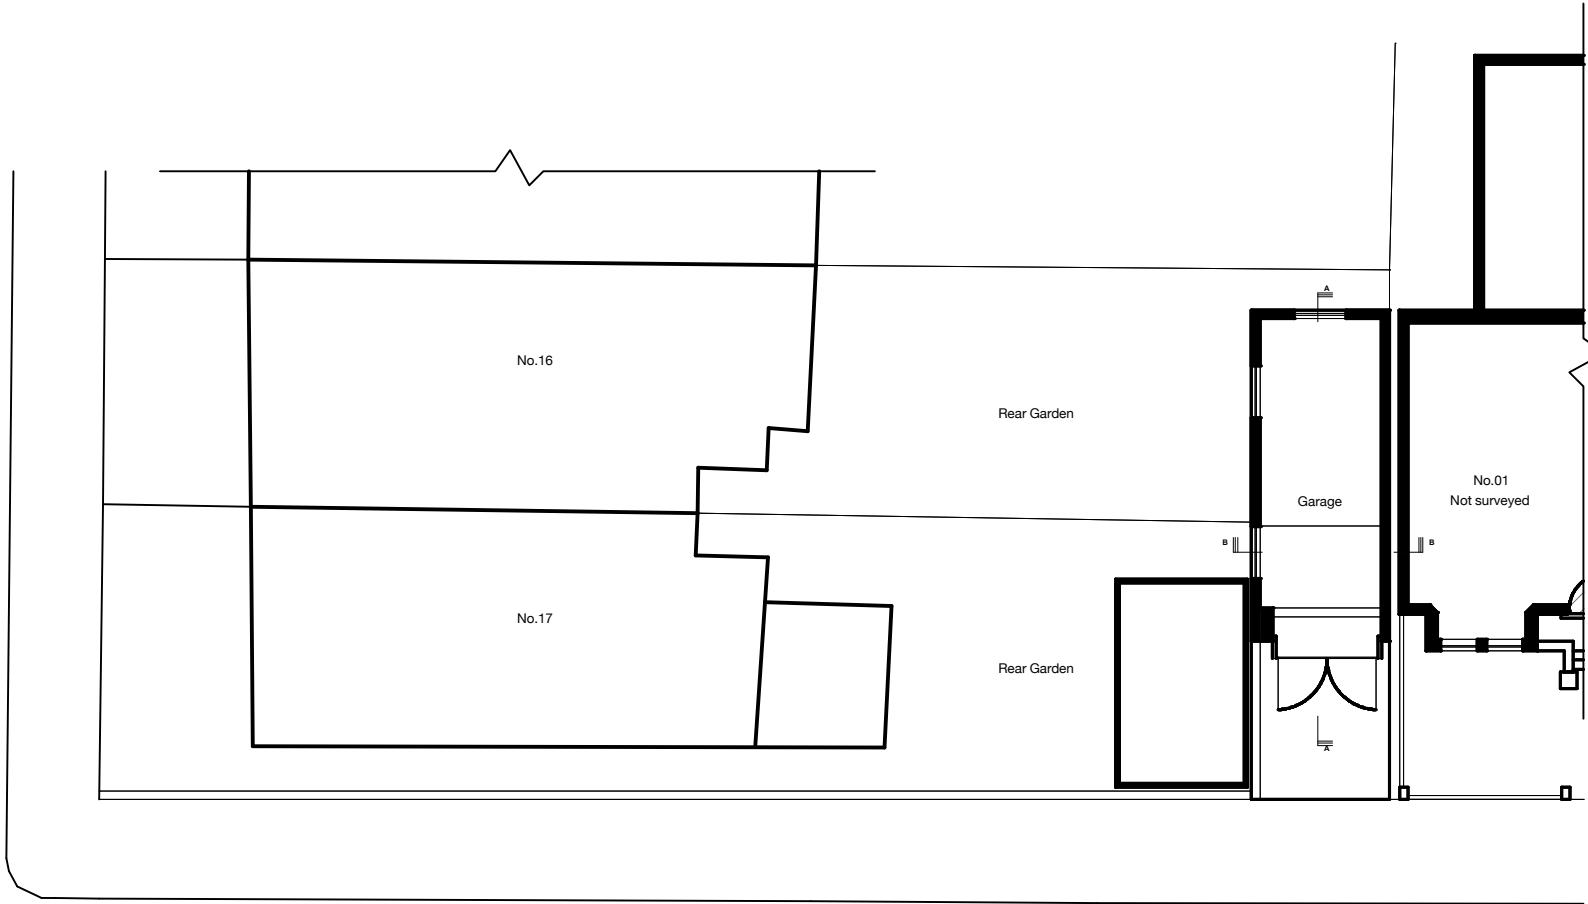


EXISTING
BLOCK PLAN - 1:200

0 10 20 METERS

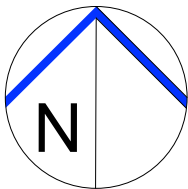

0 1 2 3 4 5 m 6 7 8 9 10 m

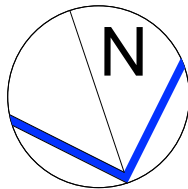

Revisions:
B 27.02.2023 Additional site information added.

SITE:

Ferrestone road, London,
N8 7BX

JOB TITLE:

New house on the site of a
single storey garage

DRAWING TITLE:

EXISTING SITE LOCATION PLAN
AND BLOCK PLAN

SCALE:
1:500@A3
1:200@A3
DRAWING No.:
P9/001

DATE:
24/02/22
Rev. B