

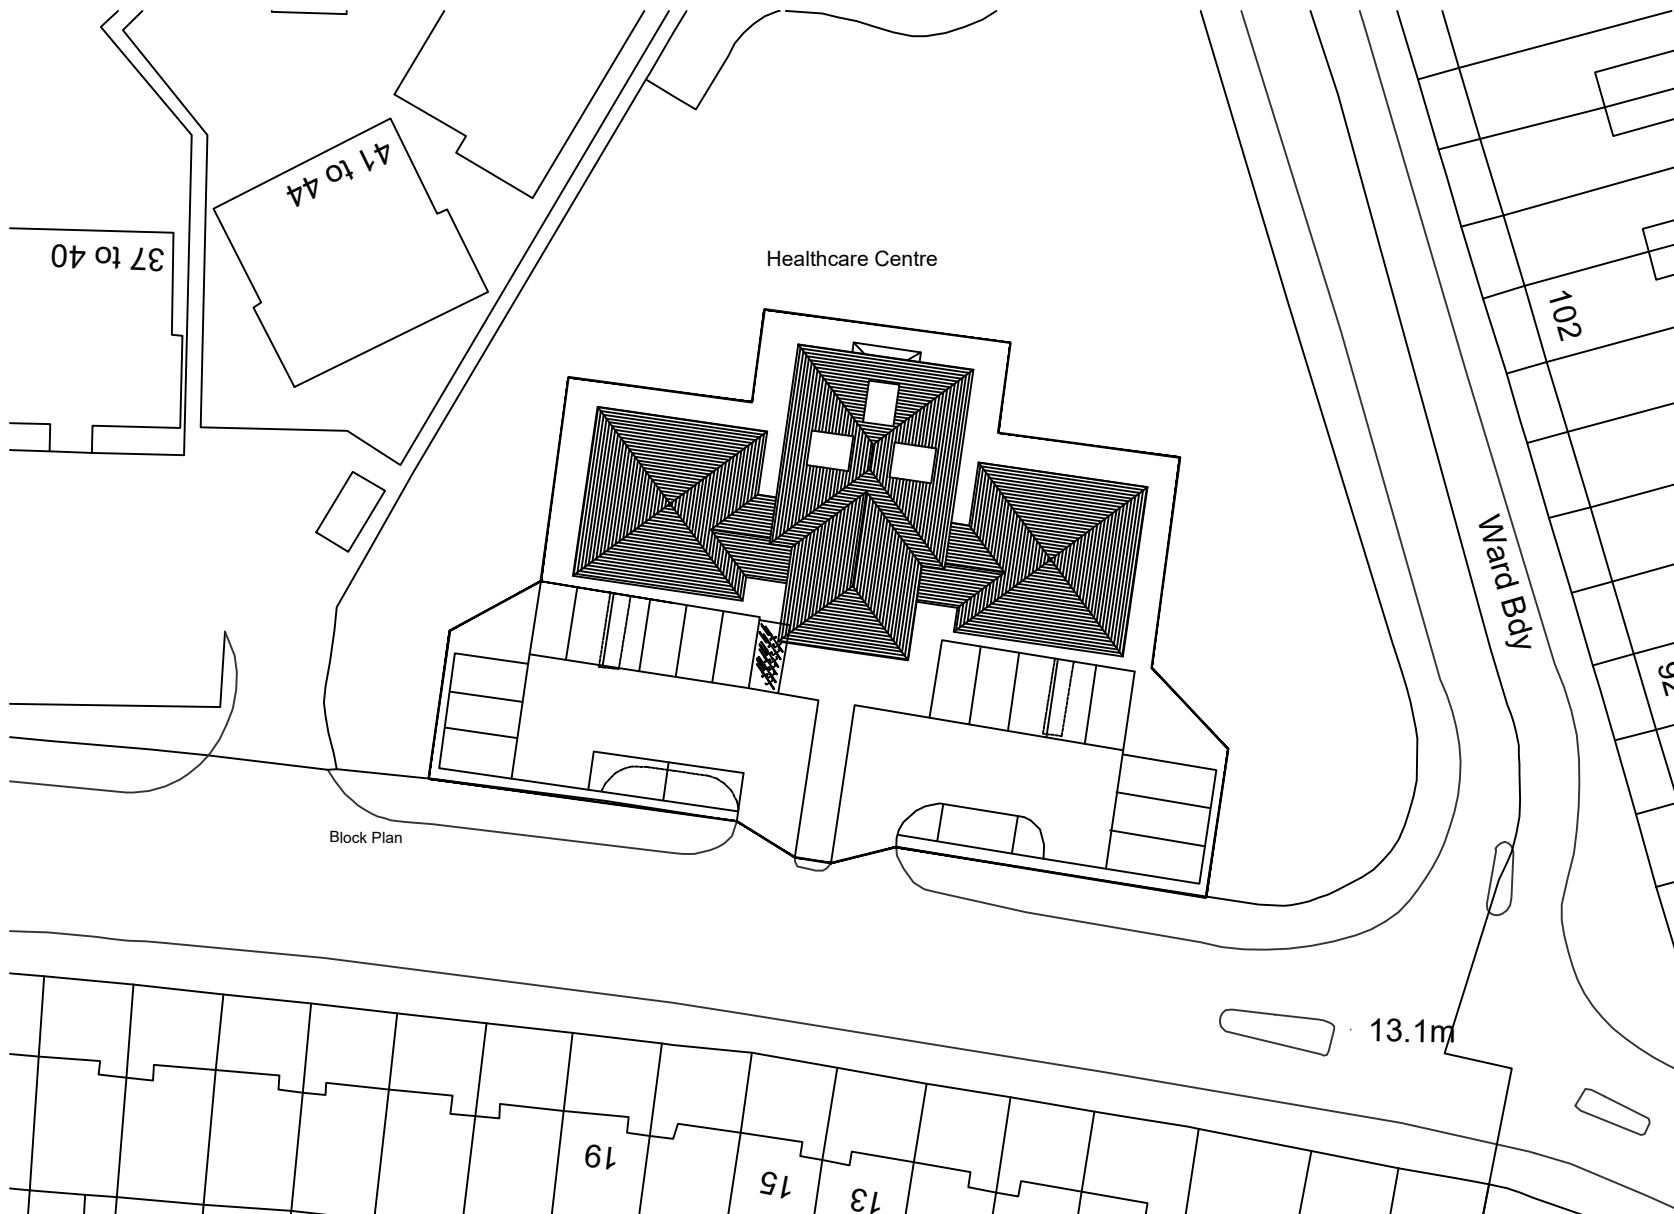


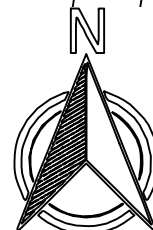

Block Plan

SCALE: 1:500

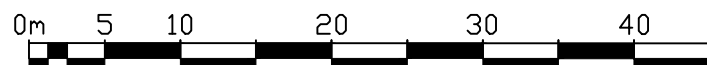

This Drawing is Copyright. ©

Note: All dimensions to be checked on site and not to be scaled from drawing.

AMENDMENTS:

Revision

Date



CLIENT:

NHS Haringey

PROJECT TITLE:

**Somerset Gardens
Health Center
London**

DRAWING TITLE:

Block Plan

SCALE: 1:500 @ A4 DATE: Mar 2023

SWANSEA

70 Walter Road
Swansea, SA1 4QA
T - 01792 466060

F - 01792 644646

www.bbarch.co.uk
info@bbarch.co.uk

LONDON

One Kingdom Street
Paddington Central
London, W2 6BD

BBA 672.F.20