


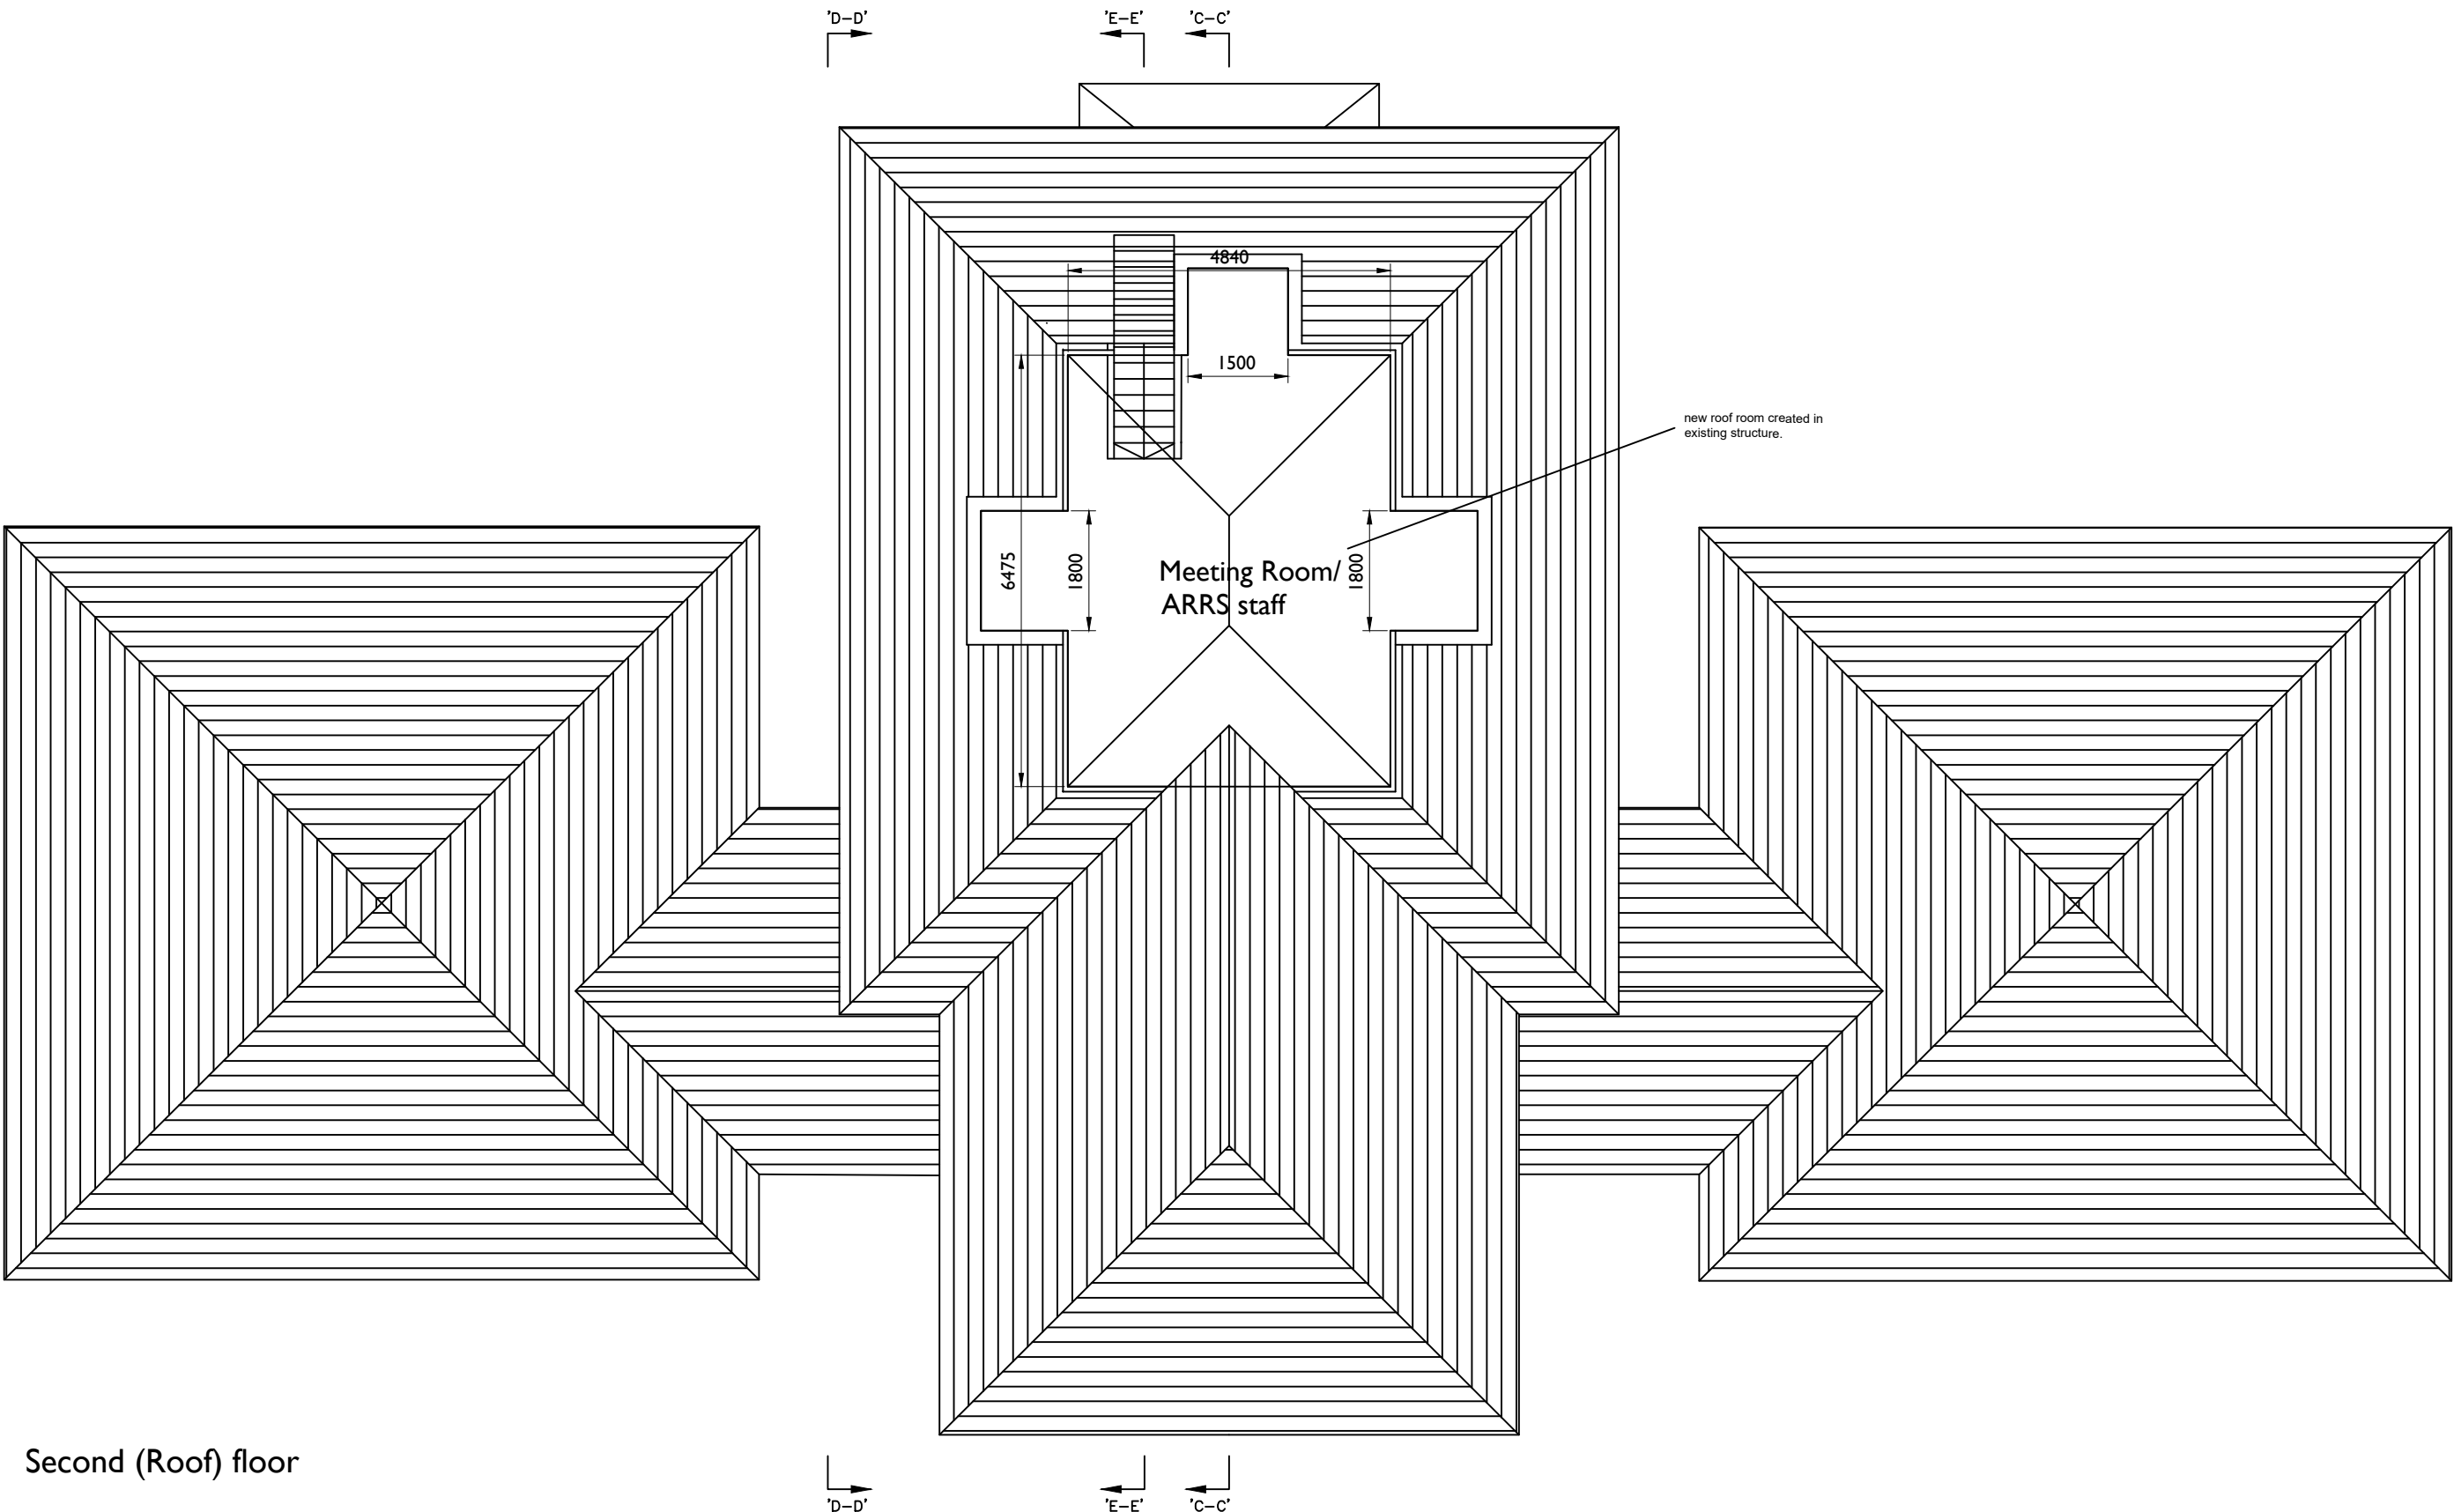


Second (Roof) floor

This Drawing is Copyright. ©

Note: All dimensions to be checked on site and not to be scaled from drawing.

AMENDMENTS:	
Revision	Date
A. stairs removed, lift added	08.02.22
Loft Rooms B and C removed	
B. issued for grant application	10.02.22
C. lift position amended, Sections EE and FF added, Velux removed and engrs notes added	17.08.22
D. engrs notes removed	17.08.22
E. lift removed, dormers added	09.02.23

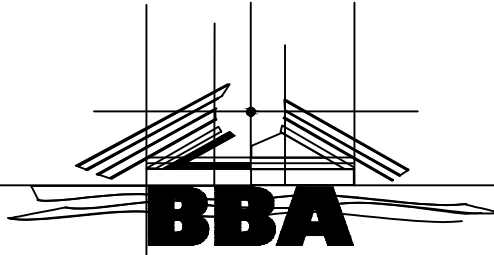

CLIENT: **NHS Haringey**

PROJECT TITLE:
Somerset Gardens
Health Centre
London

DRAWING TITLE:
Proposed Second Floor

SCALE: 1:100 @ A2 DATE: Jan 2022

SWANSEA	LONDON
70 Walter Road	One Kingdom Street
Swansea, SA1 4QA	Paddington Central
T - 01792 466060	London, W2 6BD
F - 01792 644646	
www.bbarch.co.uk	
info@bbarch.co.uk	

BBA 672.T 13E