



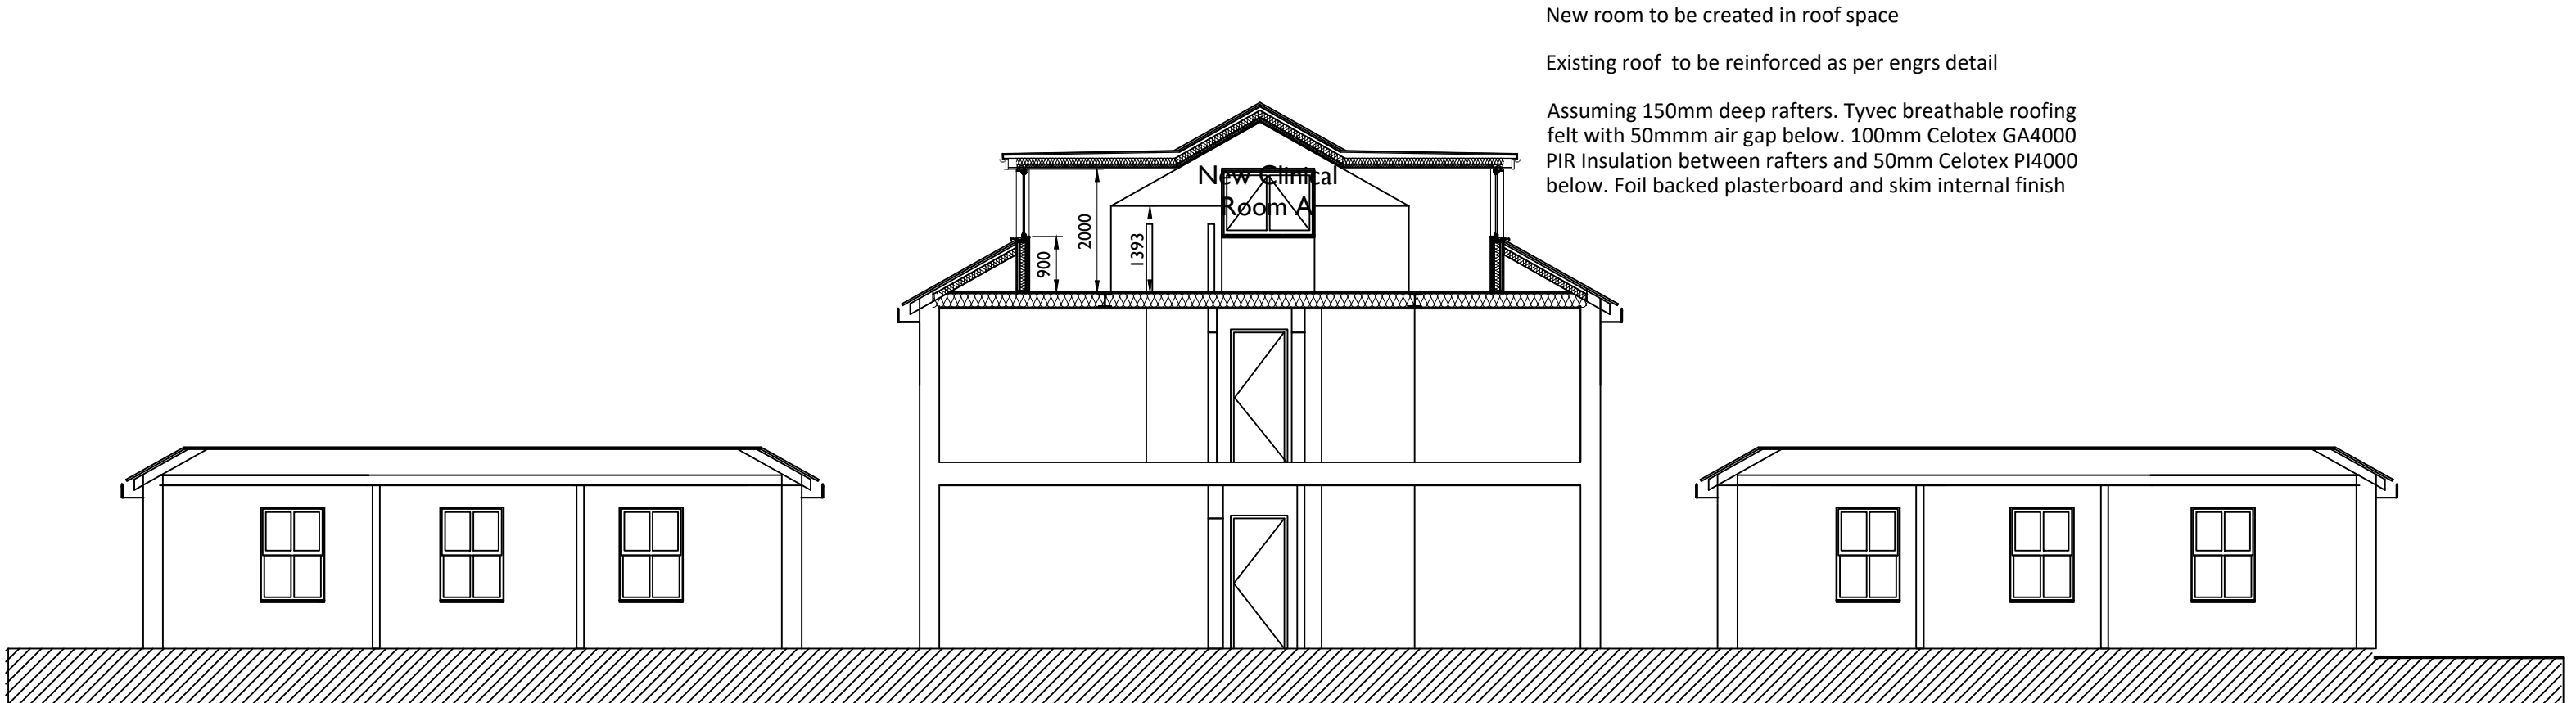


Section F F

New room to be created in roof space  
Existing roof to be reinforced as per engns detail  
Assuming 150mm deep rafters. Tyvec breathable roofing felt with 50mm air gap below. 100mm Celotex GA4000 PIR Insulation between rafters and 50mm Celotex PI4000 below. Foil backed plasterboard and skim internal finish

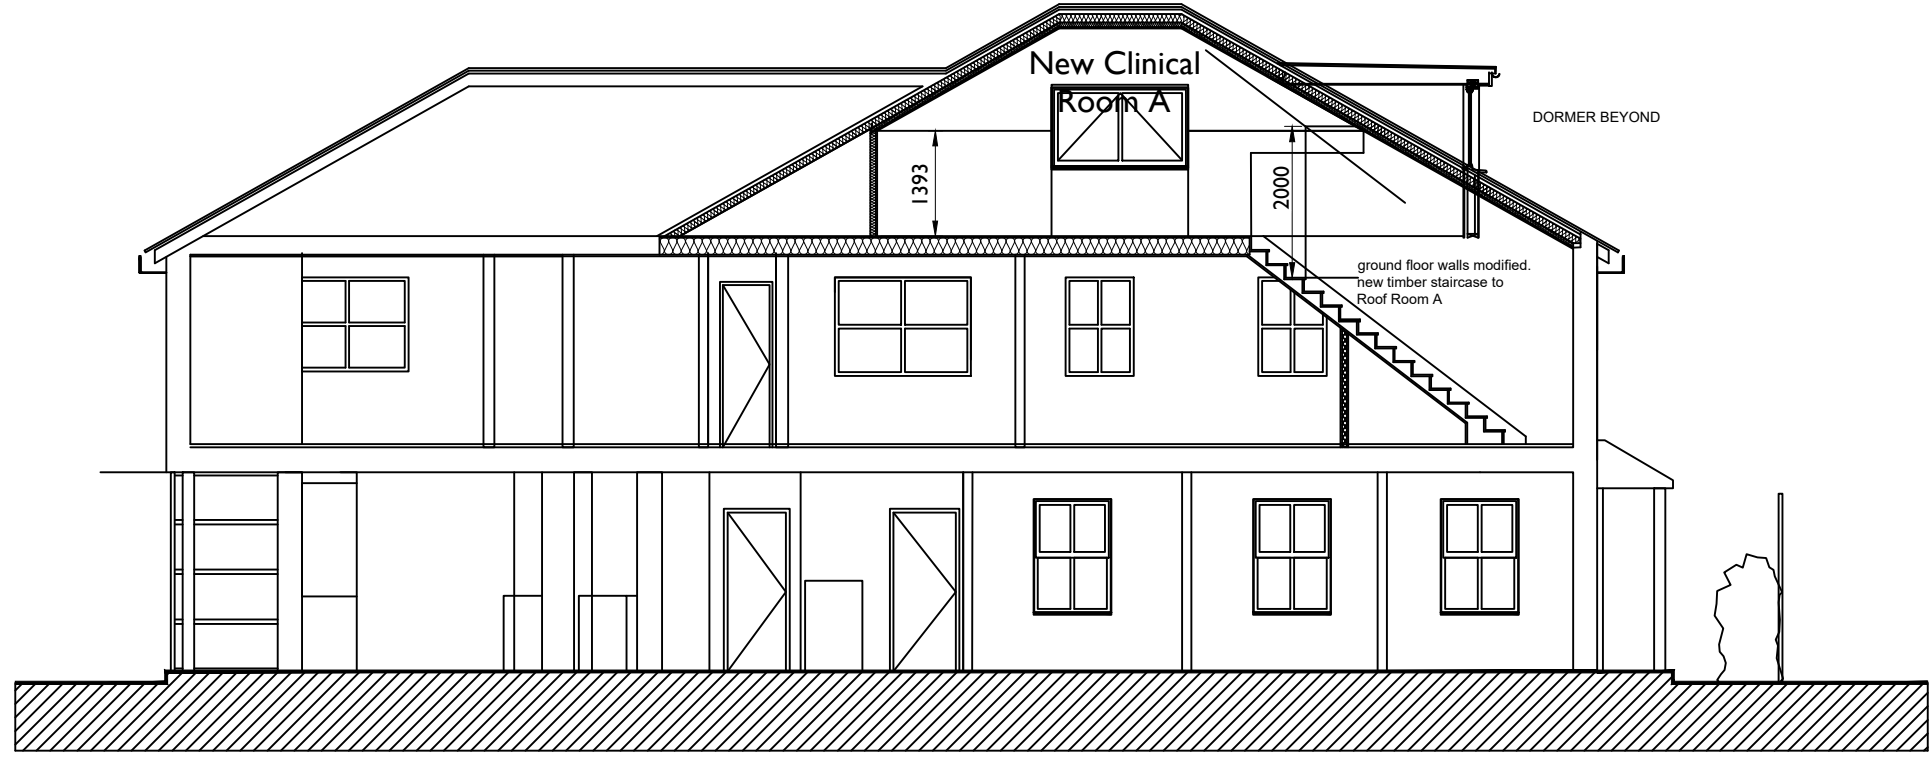


Section E E

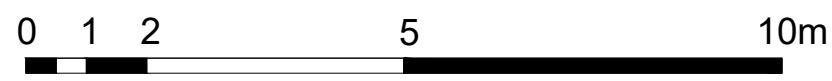

This Drawing is Copyright. ©  
**Note: All dimensions to be checked on site and not to be scaled from drawing.**

AMENDMENTS:

| Revision                   | Date     |
|----------------------------|----------|
| A. Existing roof to remain | 22.08.22 |
| B. Silhouettes removed     | 22.08.22 |
| C. Dormers added           | 09.02.23 |

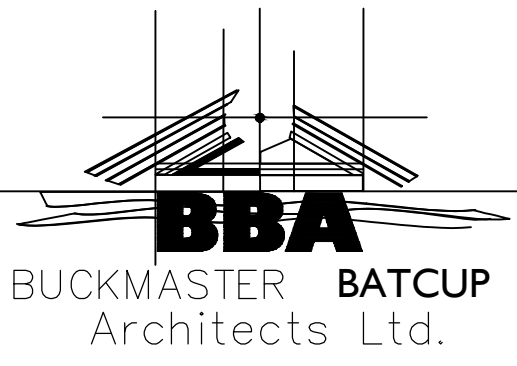

CLIENT: **NHS Haringey**

PROJECT TITLE: Somerset Gardens Health Centre London

DRAWING TITLE: Proposed Sections EE & FF

SCALE: 1:100 @ A2 DATE: Aug 2022

| SWANSEA   | LONDON                                                                     |
|---|----------------------------------------------------------------------------|
| 70 Walter Road<br>Swansea, SA1 4QA<br>T - 01792 466060<br>F - 01792 644646<br>www.bbarch.co.uk<br>info@bbarch.co.uk | One Kingdom Street<br>Paddington Central<br>London, W2 6BD<br>BBA 672.T18C |